




Proposed Elevation A

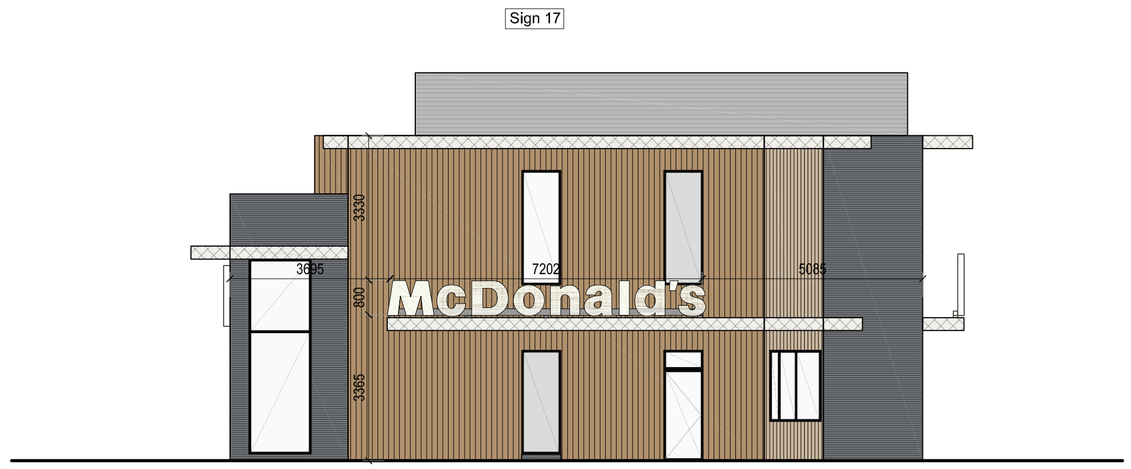

Proposed Elevation B

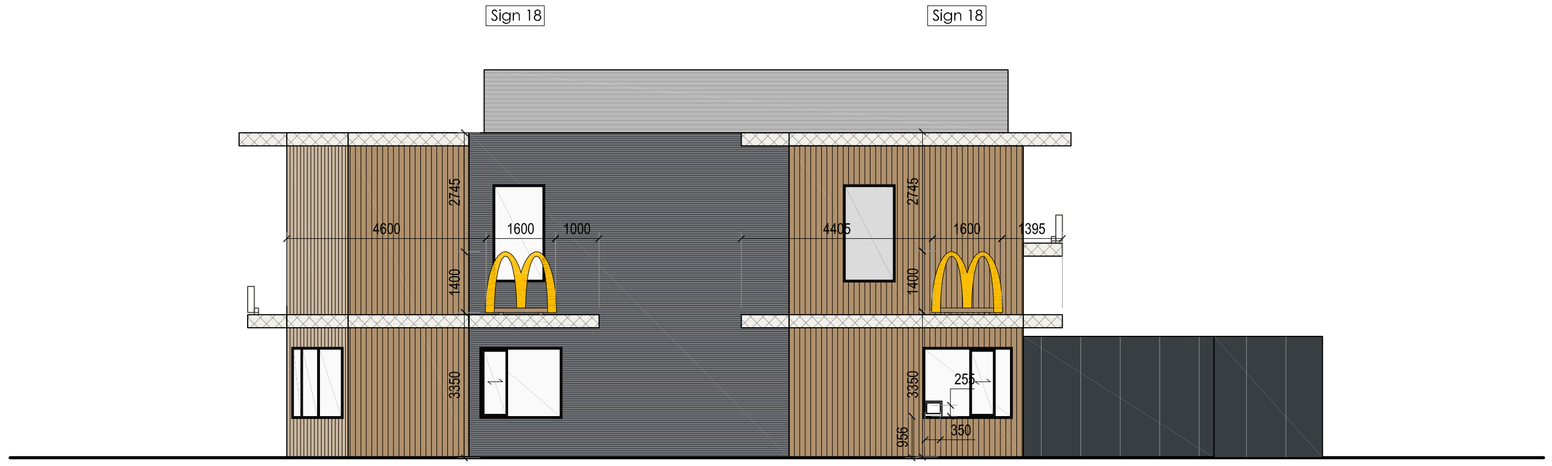

Proposed Elevation C

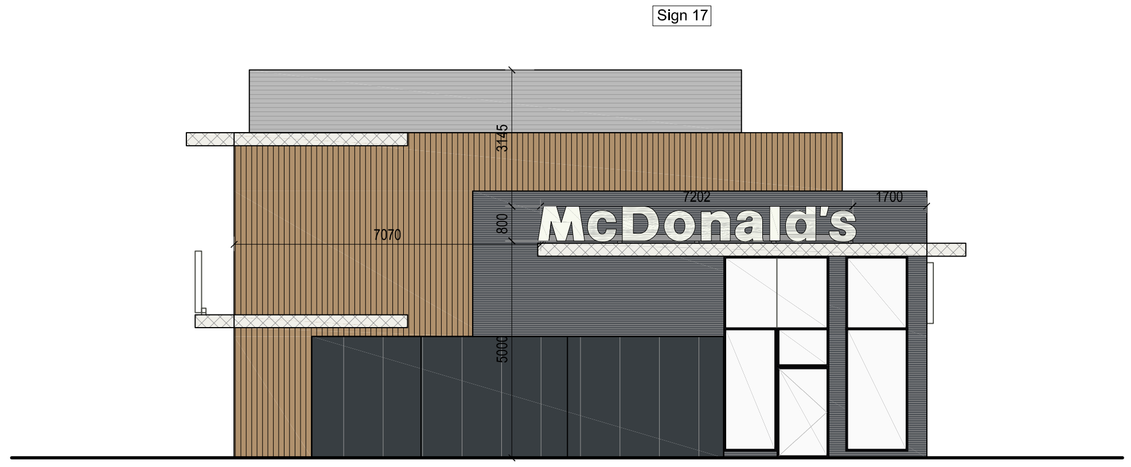


Proposed Elevation D

BUILDING SIGN SCHEDULE - ERDDS SIGNAGE (BUTTERFIELDS SIGNS)								
ADVERT REF	SIGN TYPE	QTY	SIZE (mm)	MATERIALS	HEIGHT (mm) ABOVE GROUND	EXTENT (mm) OF PROJECTION	HEIGHT (mm) OF TEXT	ILLUMINATION
LETTERS	SIGN 17	2	7202W x 100D x 800H	White acrylic "McDonald's" text.	Refer to Elevations	N/A	800	STATIC - Max. 600cd/m²
GOLDEN ARCH	SIGN 18	3	1600W x 100D x 1400H	Yellow acrylic "Golden Arch" symbol.	Refer to Elevations	N/A	1400	
SINGLE DIGITAL 'RE-CONNECT' SCREEN	N/A	1	350W x 30D x 255H	Single sided PPC aluminium housing panel with internally mounted digital media fixed to Cash Booth Window. Grey RAL 7022	Refer to Elevations	N/A	N/A	Max. 600cd/m²

0 1 2 3 4 5m

Scale 1:100

Proposed Advertisement Elevations

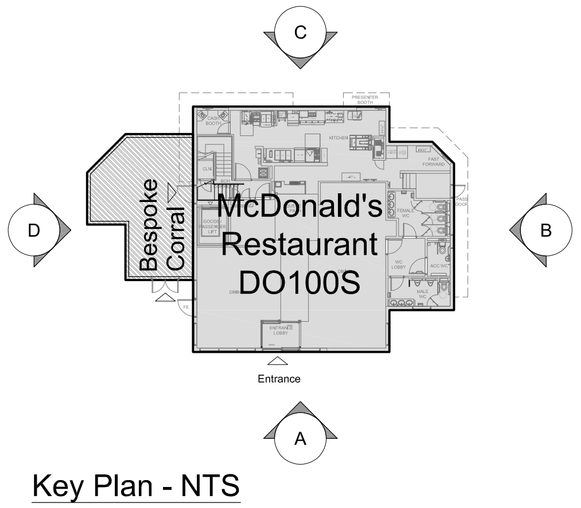

Key Plan - NTS

NOTES

- All dimensions and levels are to be checked on site.
- Any discrepancies are to be reported to the architect before any work commences.
- This drawing shall not be scaled to ascertain any dimensions. Work to figured dims only.
- This drawing shall not be reproduced without express written permission from AEW.
- Title overlay drawings and ownership boundaries are produced using all reasonable endeavours. AEW cannot be responsible for the accuracy or scale discrepancy of base plans supplied to them.
- All works are to be undertaken in accordance with Building Regulations and the latest British Standards.
- All proprietary materials and products are to be used strictly in accordance with the manufacturers recommendations.

CDM 2015

Client notified of duties: **AT DESIGN WORKSHOP**

Principal Designer: **TBC**

Unless noted below, all known hazards have been highlighted on the drawing:

- Scale for planning purposes only.
- Elevations based on SCURR ARCHITECTS DRAWING NO. XXXX-SA-XXXX-P009 'DO100S Plans & Elevations dated July 2020

REV	Date	Drawn by: -	Checked by: -
A	27/05/21	TCSS	LB
	Pay & Collect decal removed.		
-	29/10/20	JJ	TSS
	Initial Issue		

Status: **S2** Purpose of Issue: **For Information**

drawing stage: **Planning**

client: **McDonald's Restaurants Ltd**

project: **Plas Coch Retail Park, Wrexham** store: **8104**

drawing title: **Proposed Advertisement Elevations**

PLANNING

date **29/10/20** drawn **JJ**

scale@A1 **1:100** checked **TSS**

Rev **A**

Job No **7391_AEW_8104_1009**

aew architects
0161 214 4370
www.aewarchitects.com