
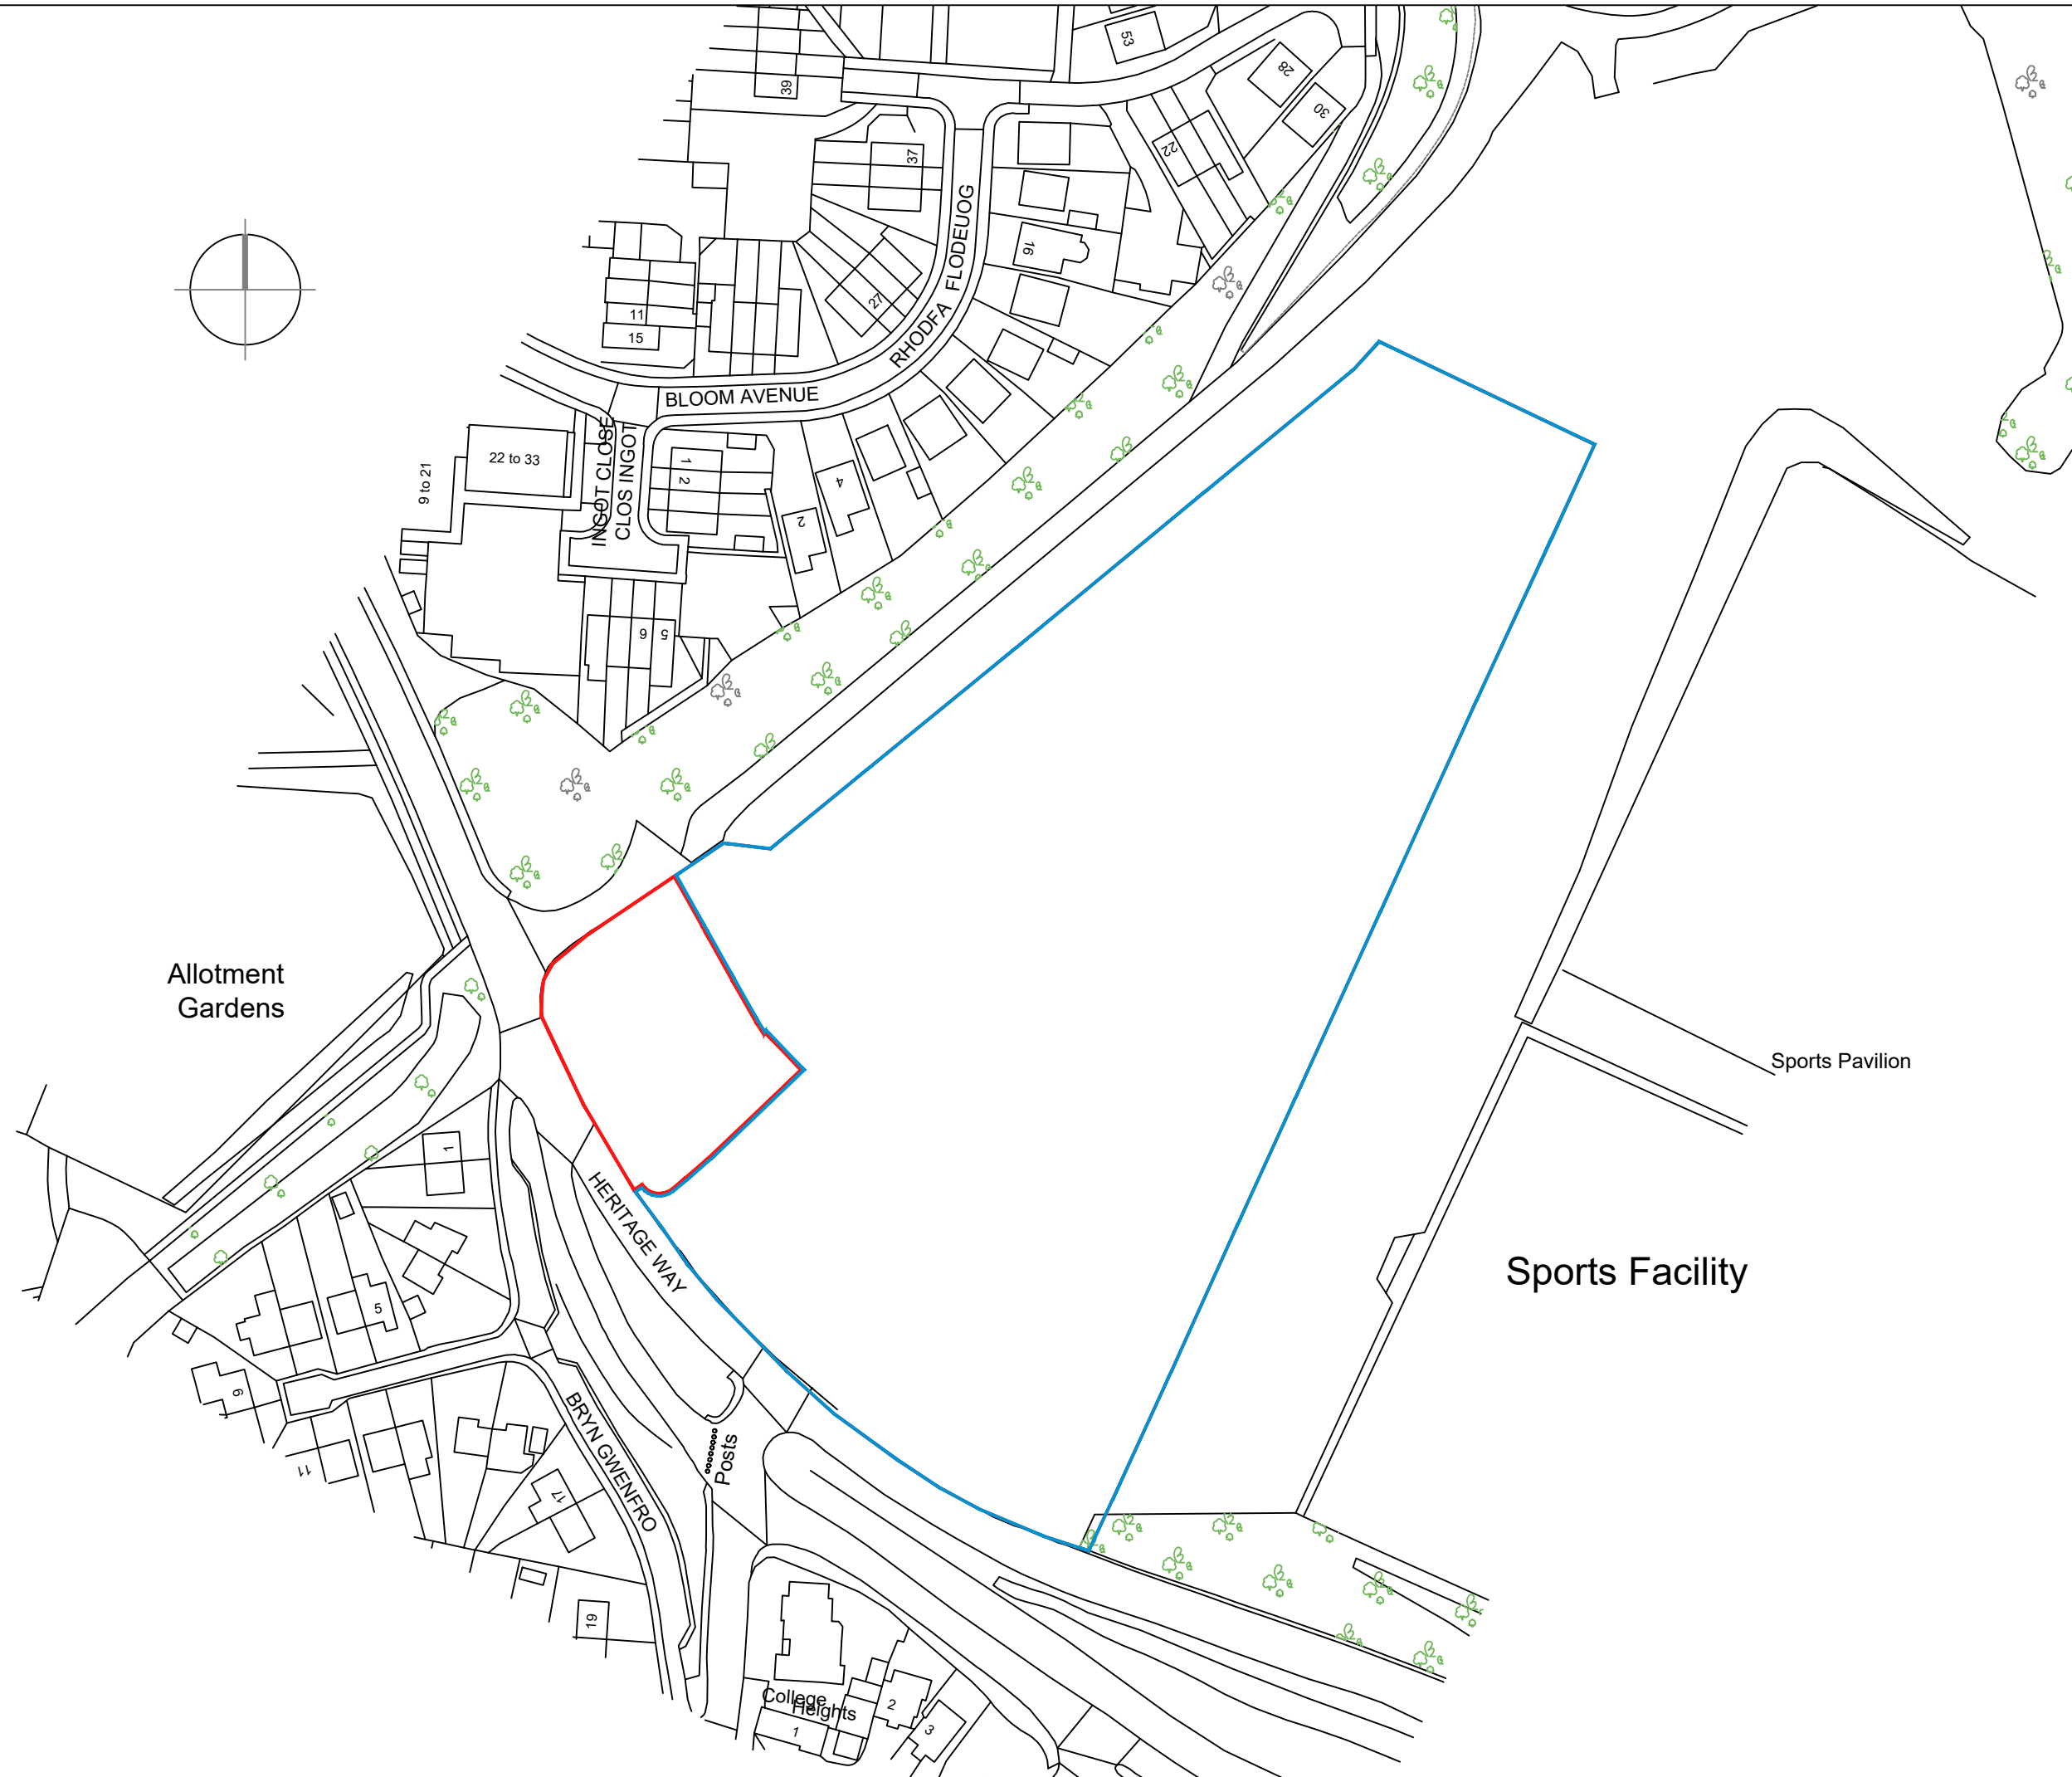


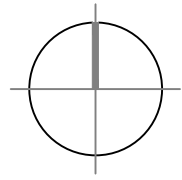

Rev	Description	Date	Initial
Revisions			

Taylor Wimpey North West
Washington House, Birchwood Park,
Warrington, Cheshire WA3 6GR
Tel 01925 849 500 Fax 01925 849 501
www.taylorwimpey.com

DRAWING TITLE

HERITAGE WAY
BRYMBO, WREXHAM
TEMP SALES AREA PLAN
LOCATION PLAN

DRAWING STATUS

PLANNING

DWG SCALE
1:1250 @ A3

DATE
06/10/21

DRAWN
YC

CHECKED BY
-

DRAWING NUMBER

SITE CODE	DRAWING CODE	DRAWING NO	REVISION
20297	SALP	01	-