


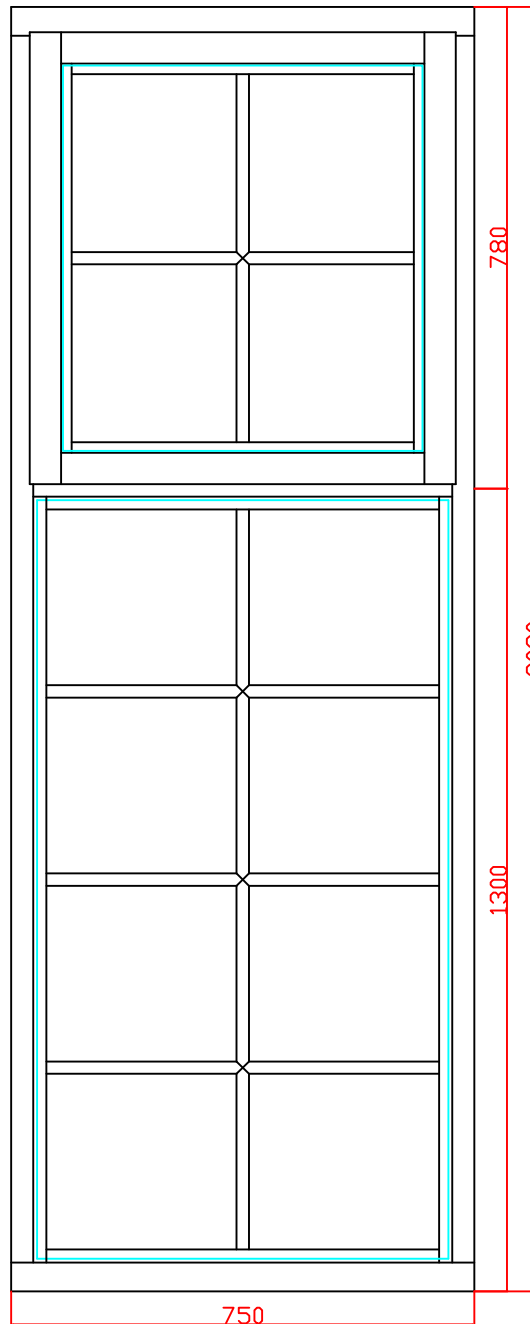

DRAWING NAME
535254 Item 8 Elevation

SCALE N.T.S.
DATE 25.09.2023
DRAWN BY B.H
 West Port Bespoke Timber Windows, Doors & Fire Doorsets