


Changes to the Limit of Extraction within the Existing Planning Permission Boundary

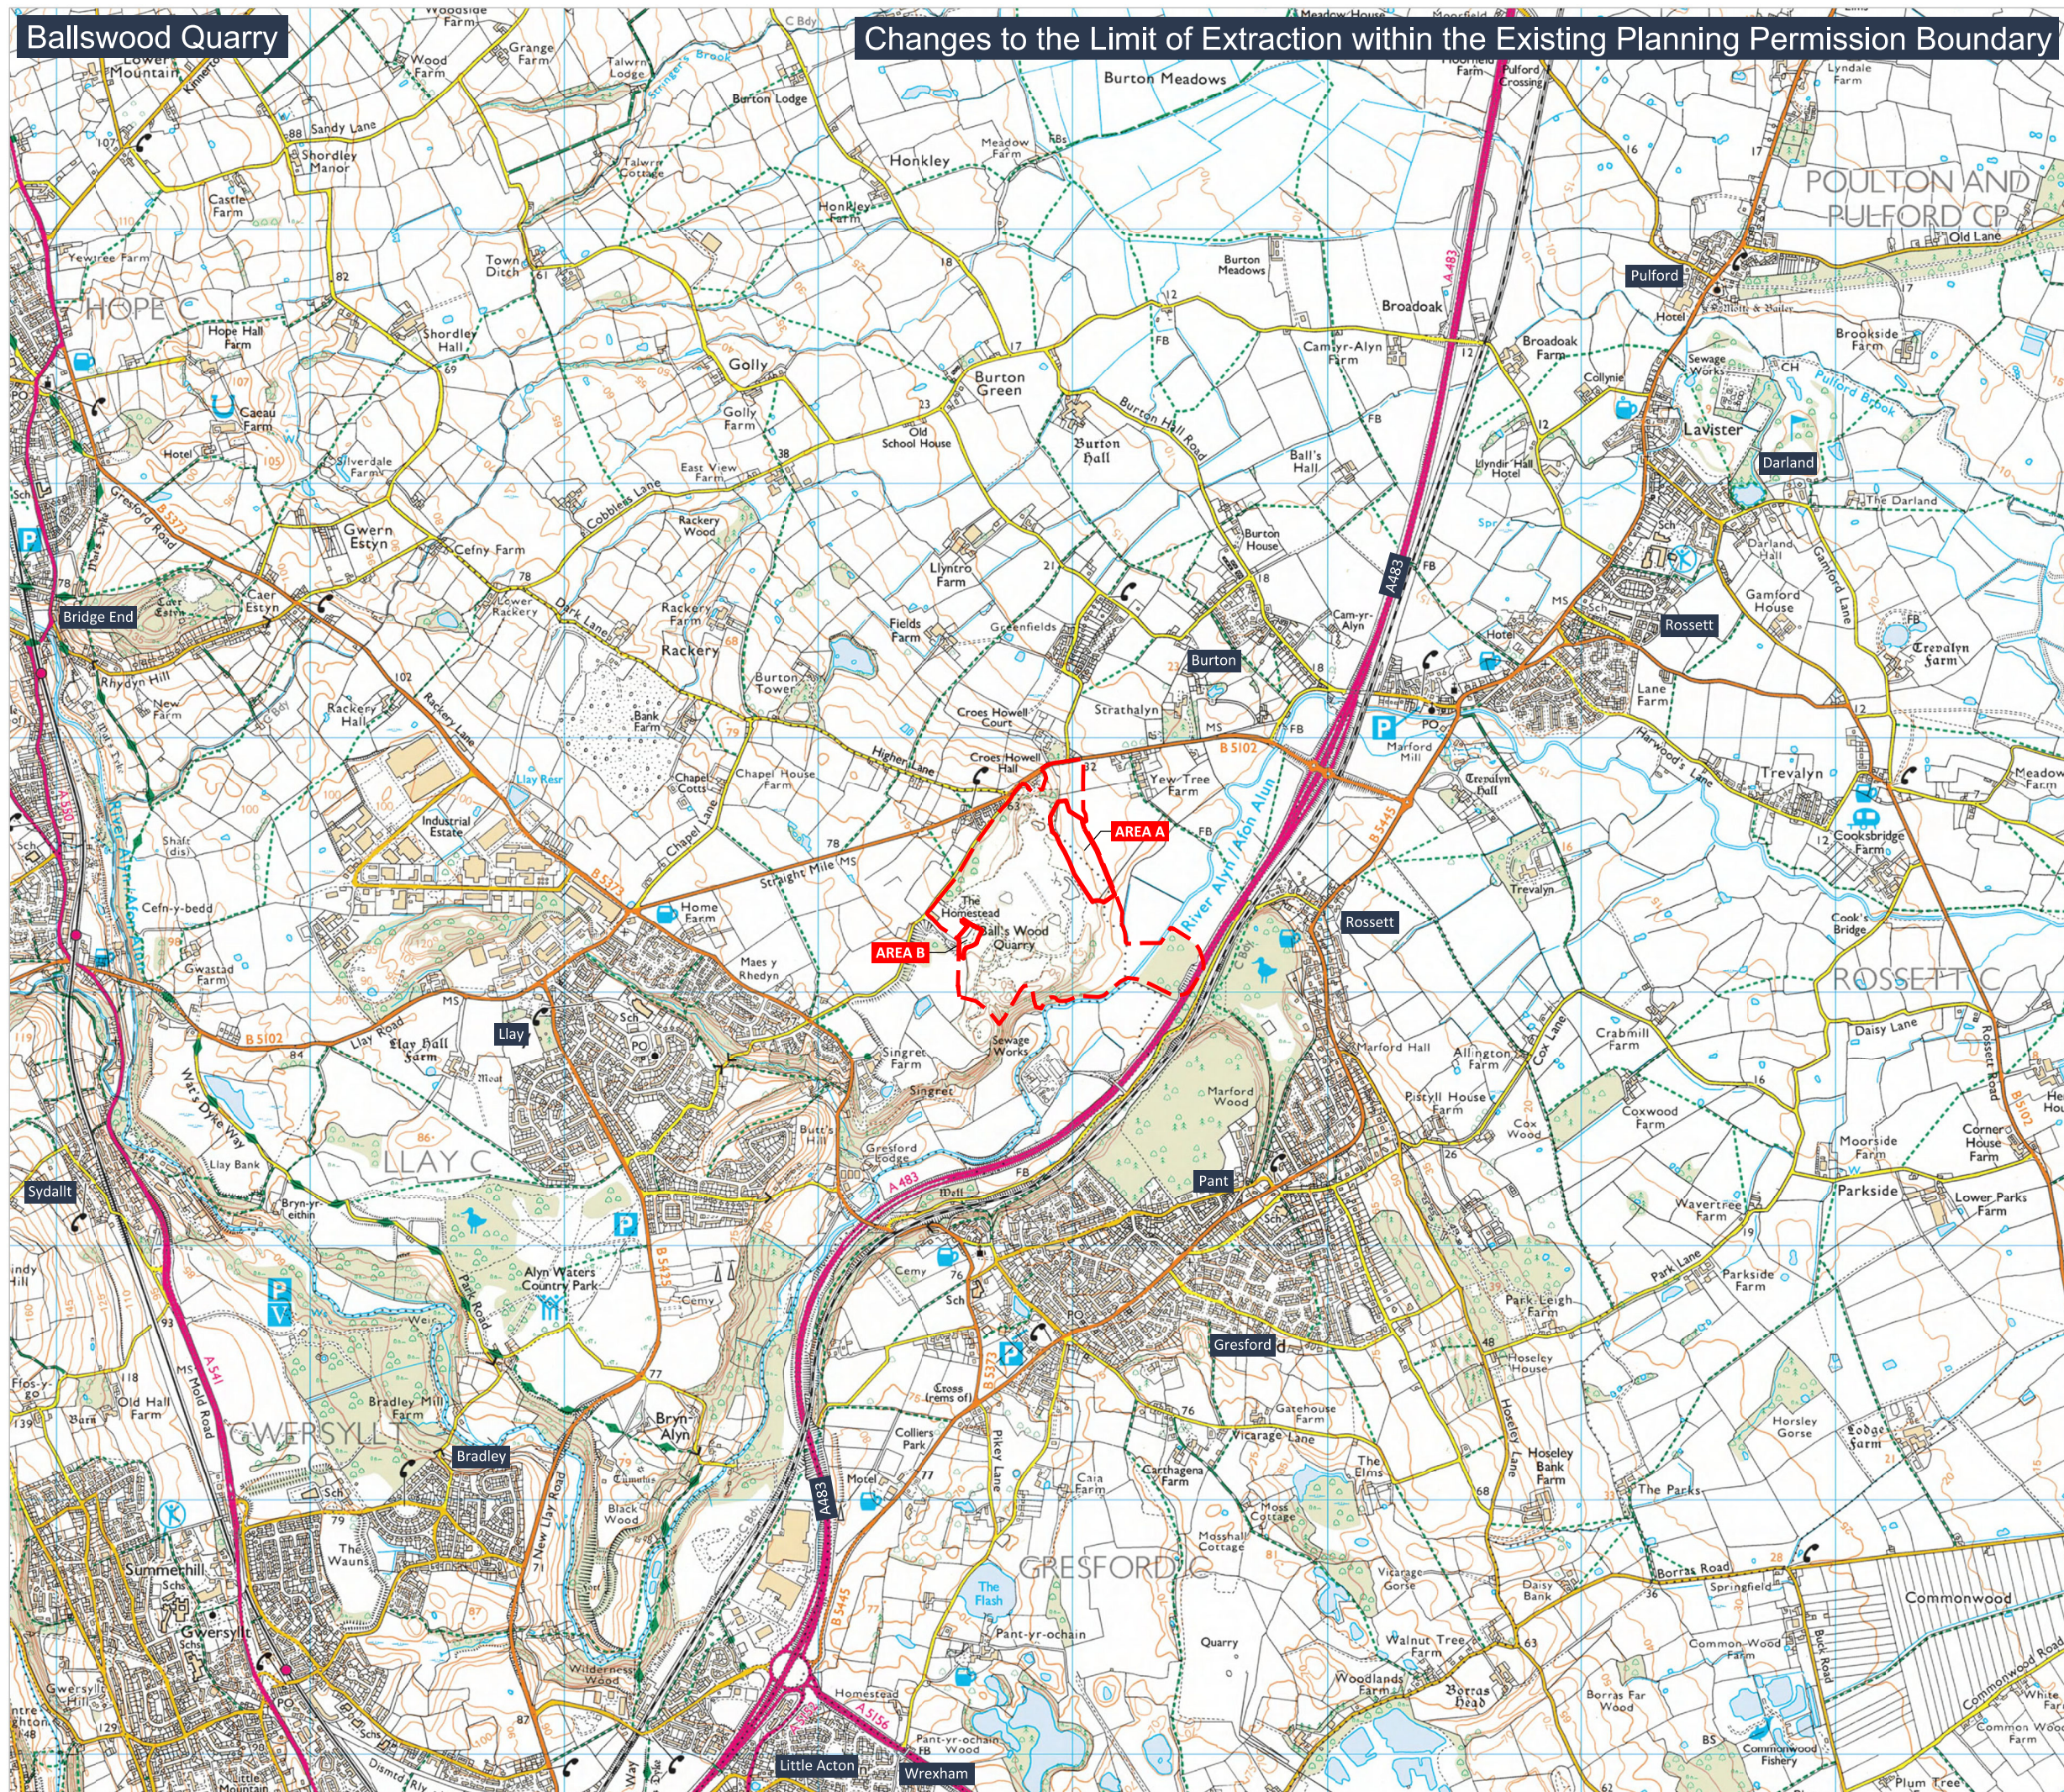

 Application Boundary

 Permission Boundary P/2016/0110

Please note: land within the Application Boundary has an existing planning permission under Planning Permission ref. P/2016/0110.

**CHESHIRE & NORTH WALES
SAND & GRAVEL LTD.**



TITLE:
Location Plan

DATE: December 2021 SCALE: 1:25,000 @ A3

STATUS:
FINAL

This drawing may not be used without the consent of Kedd Development Limited
Fox Studio, Much Wenlock, Shropshire TF13 6BL
 © Crown copyright and database rights [2017] Ordnance Survey 0100031673

