


2 WEST WAY PENELY



0 50
Metres

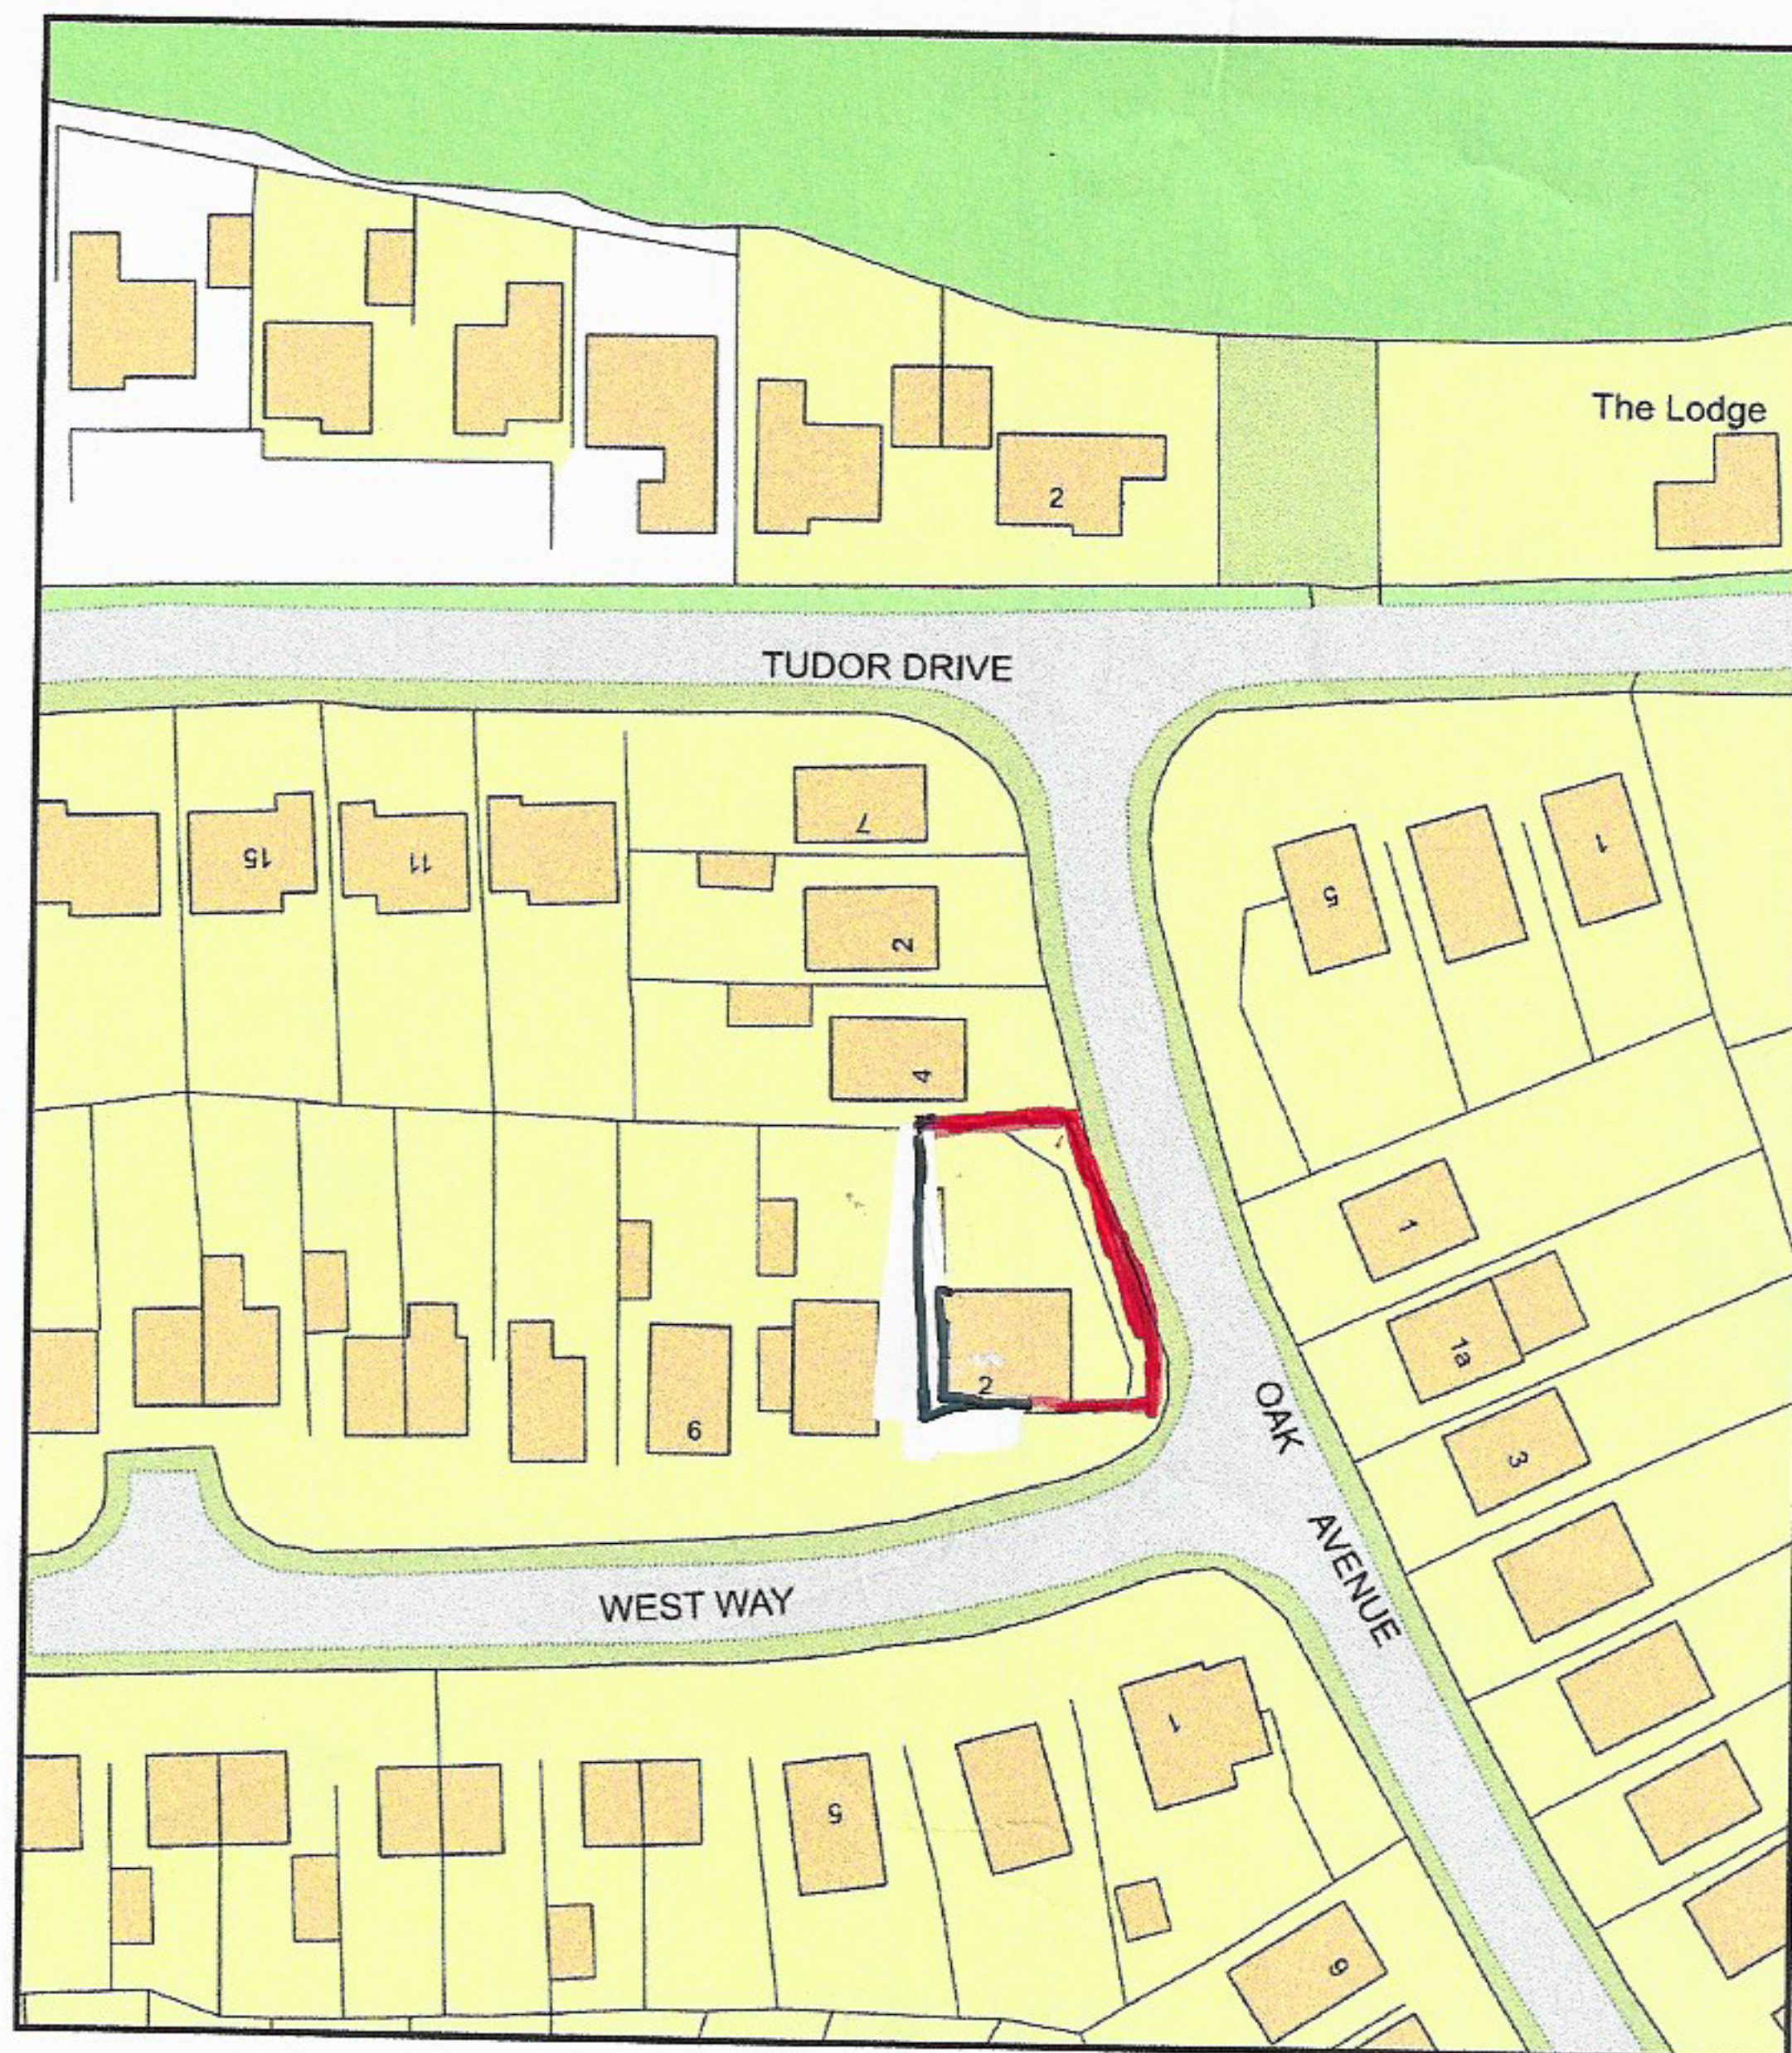

Plan Produced for: WREXHAM COUNCIL PLANNING DEP
Date Produced: 16 Mar 2023
Plan Reference Number: TQRQM23075111242621
Scale: 1:1250 @ A4

PLOT PLAN 2 WEST WAY PENLEY

