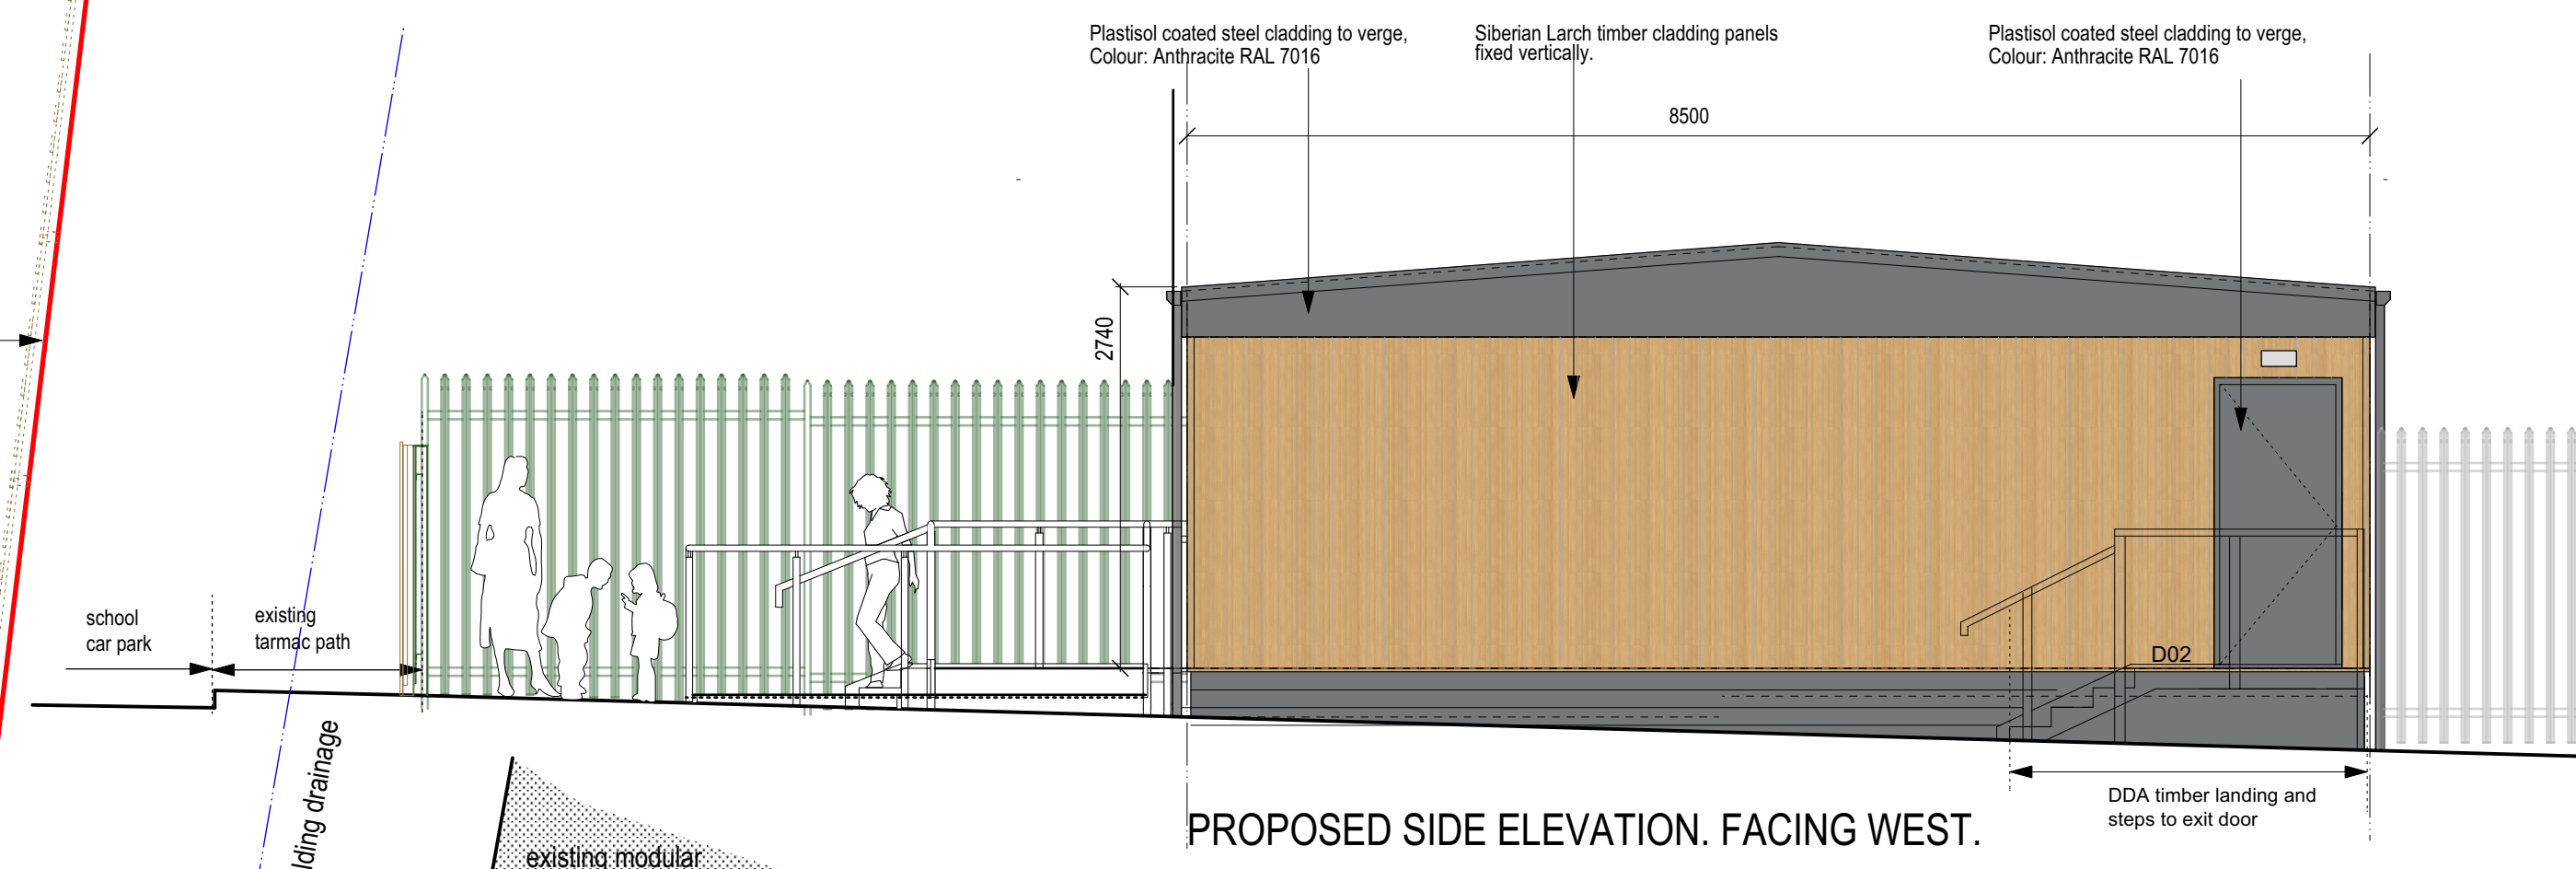
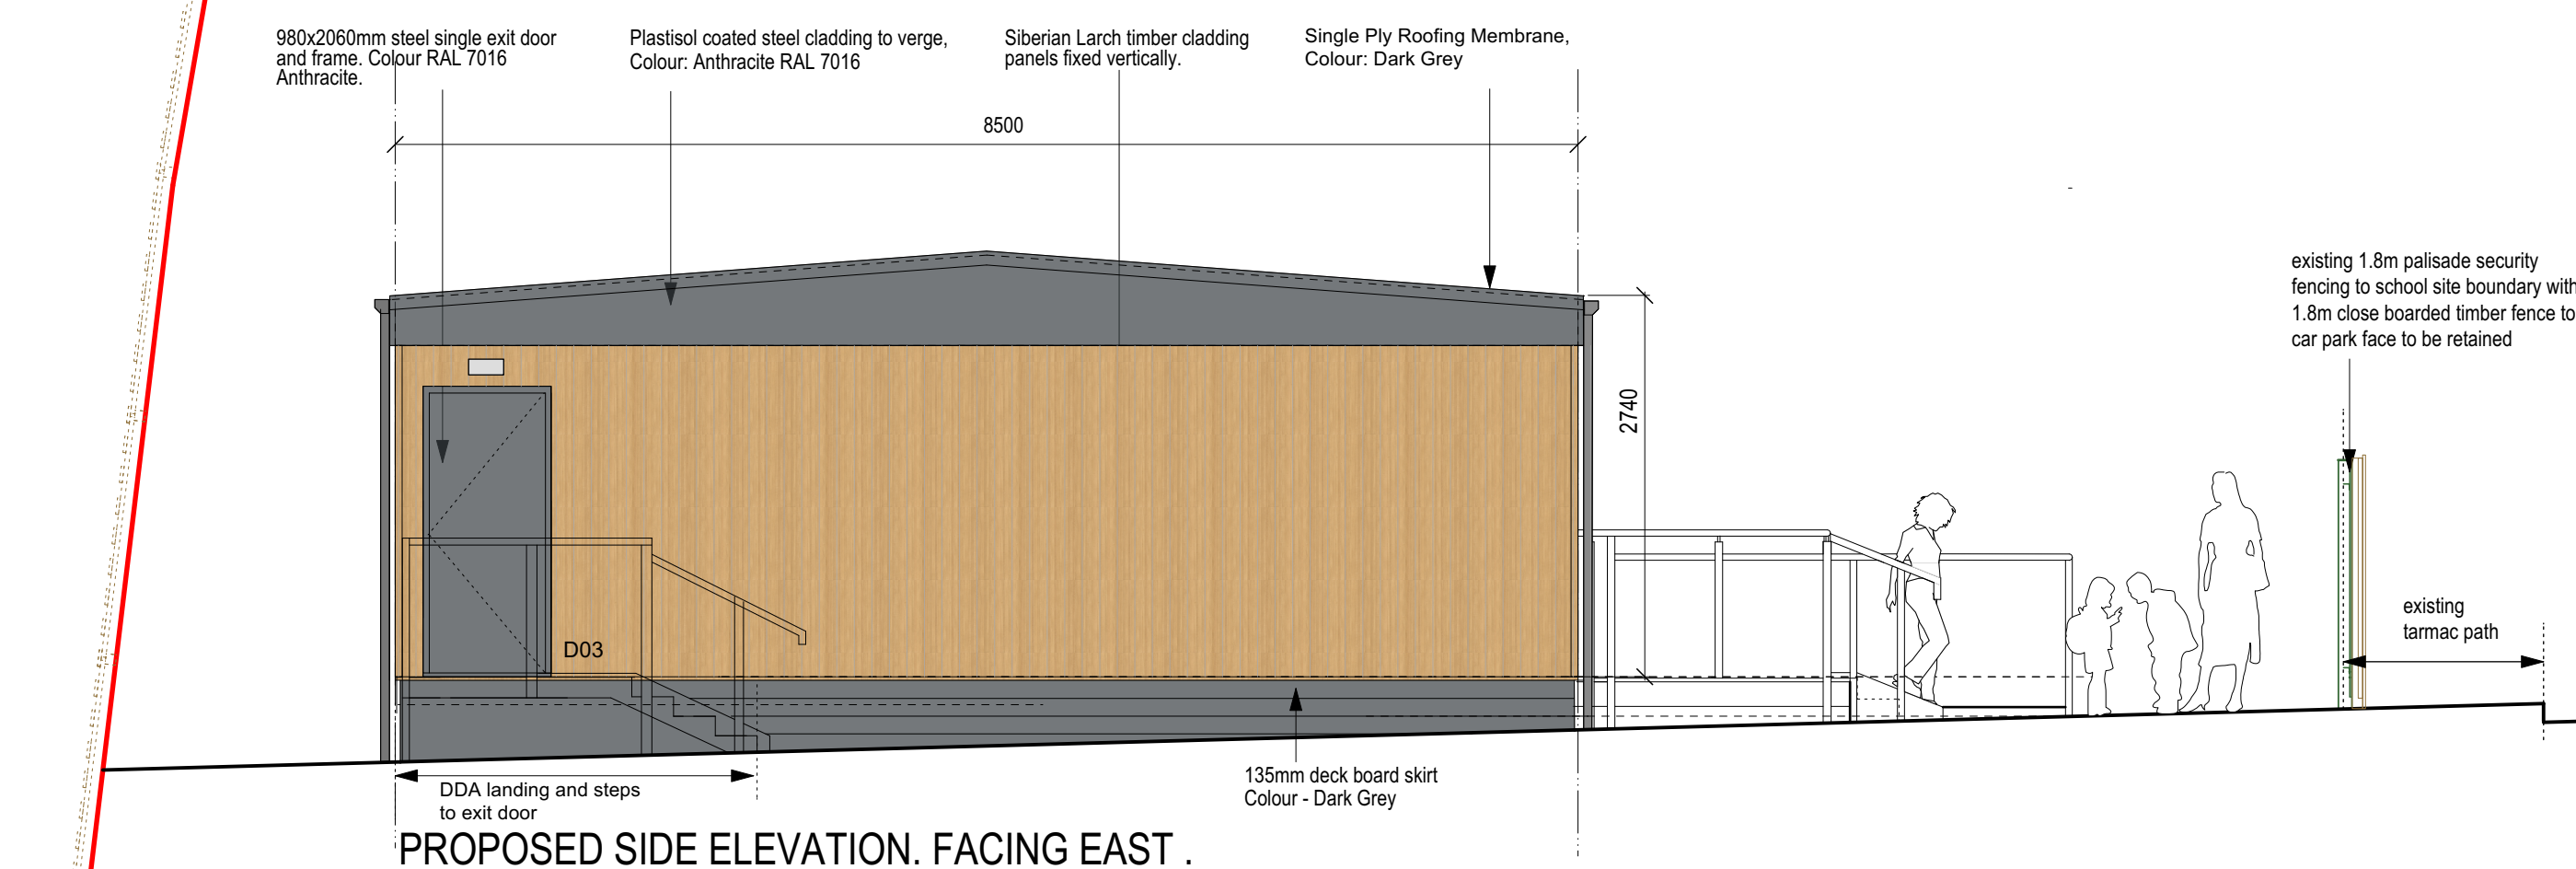
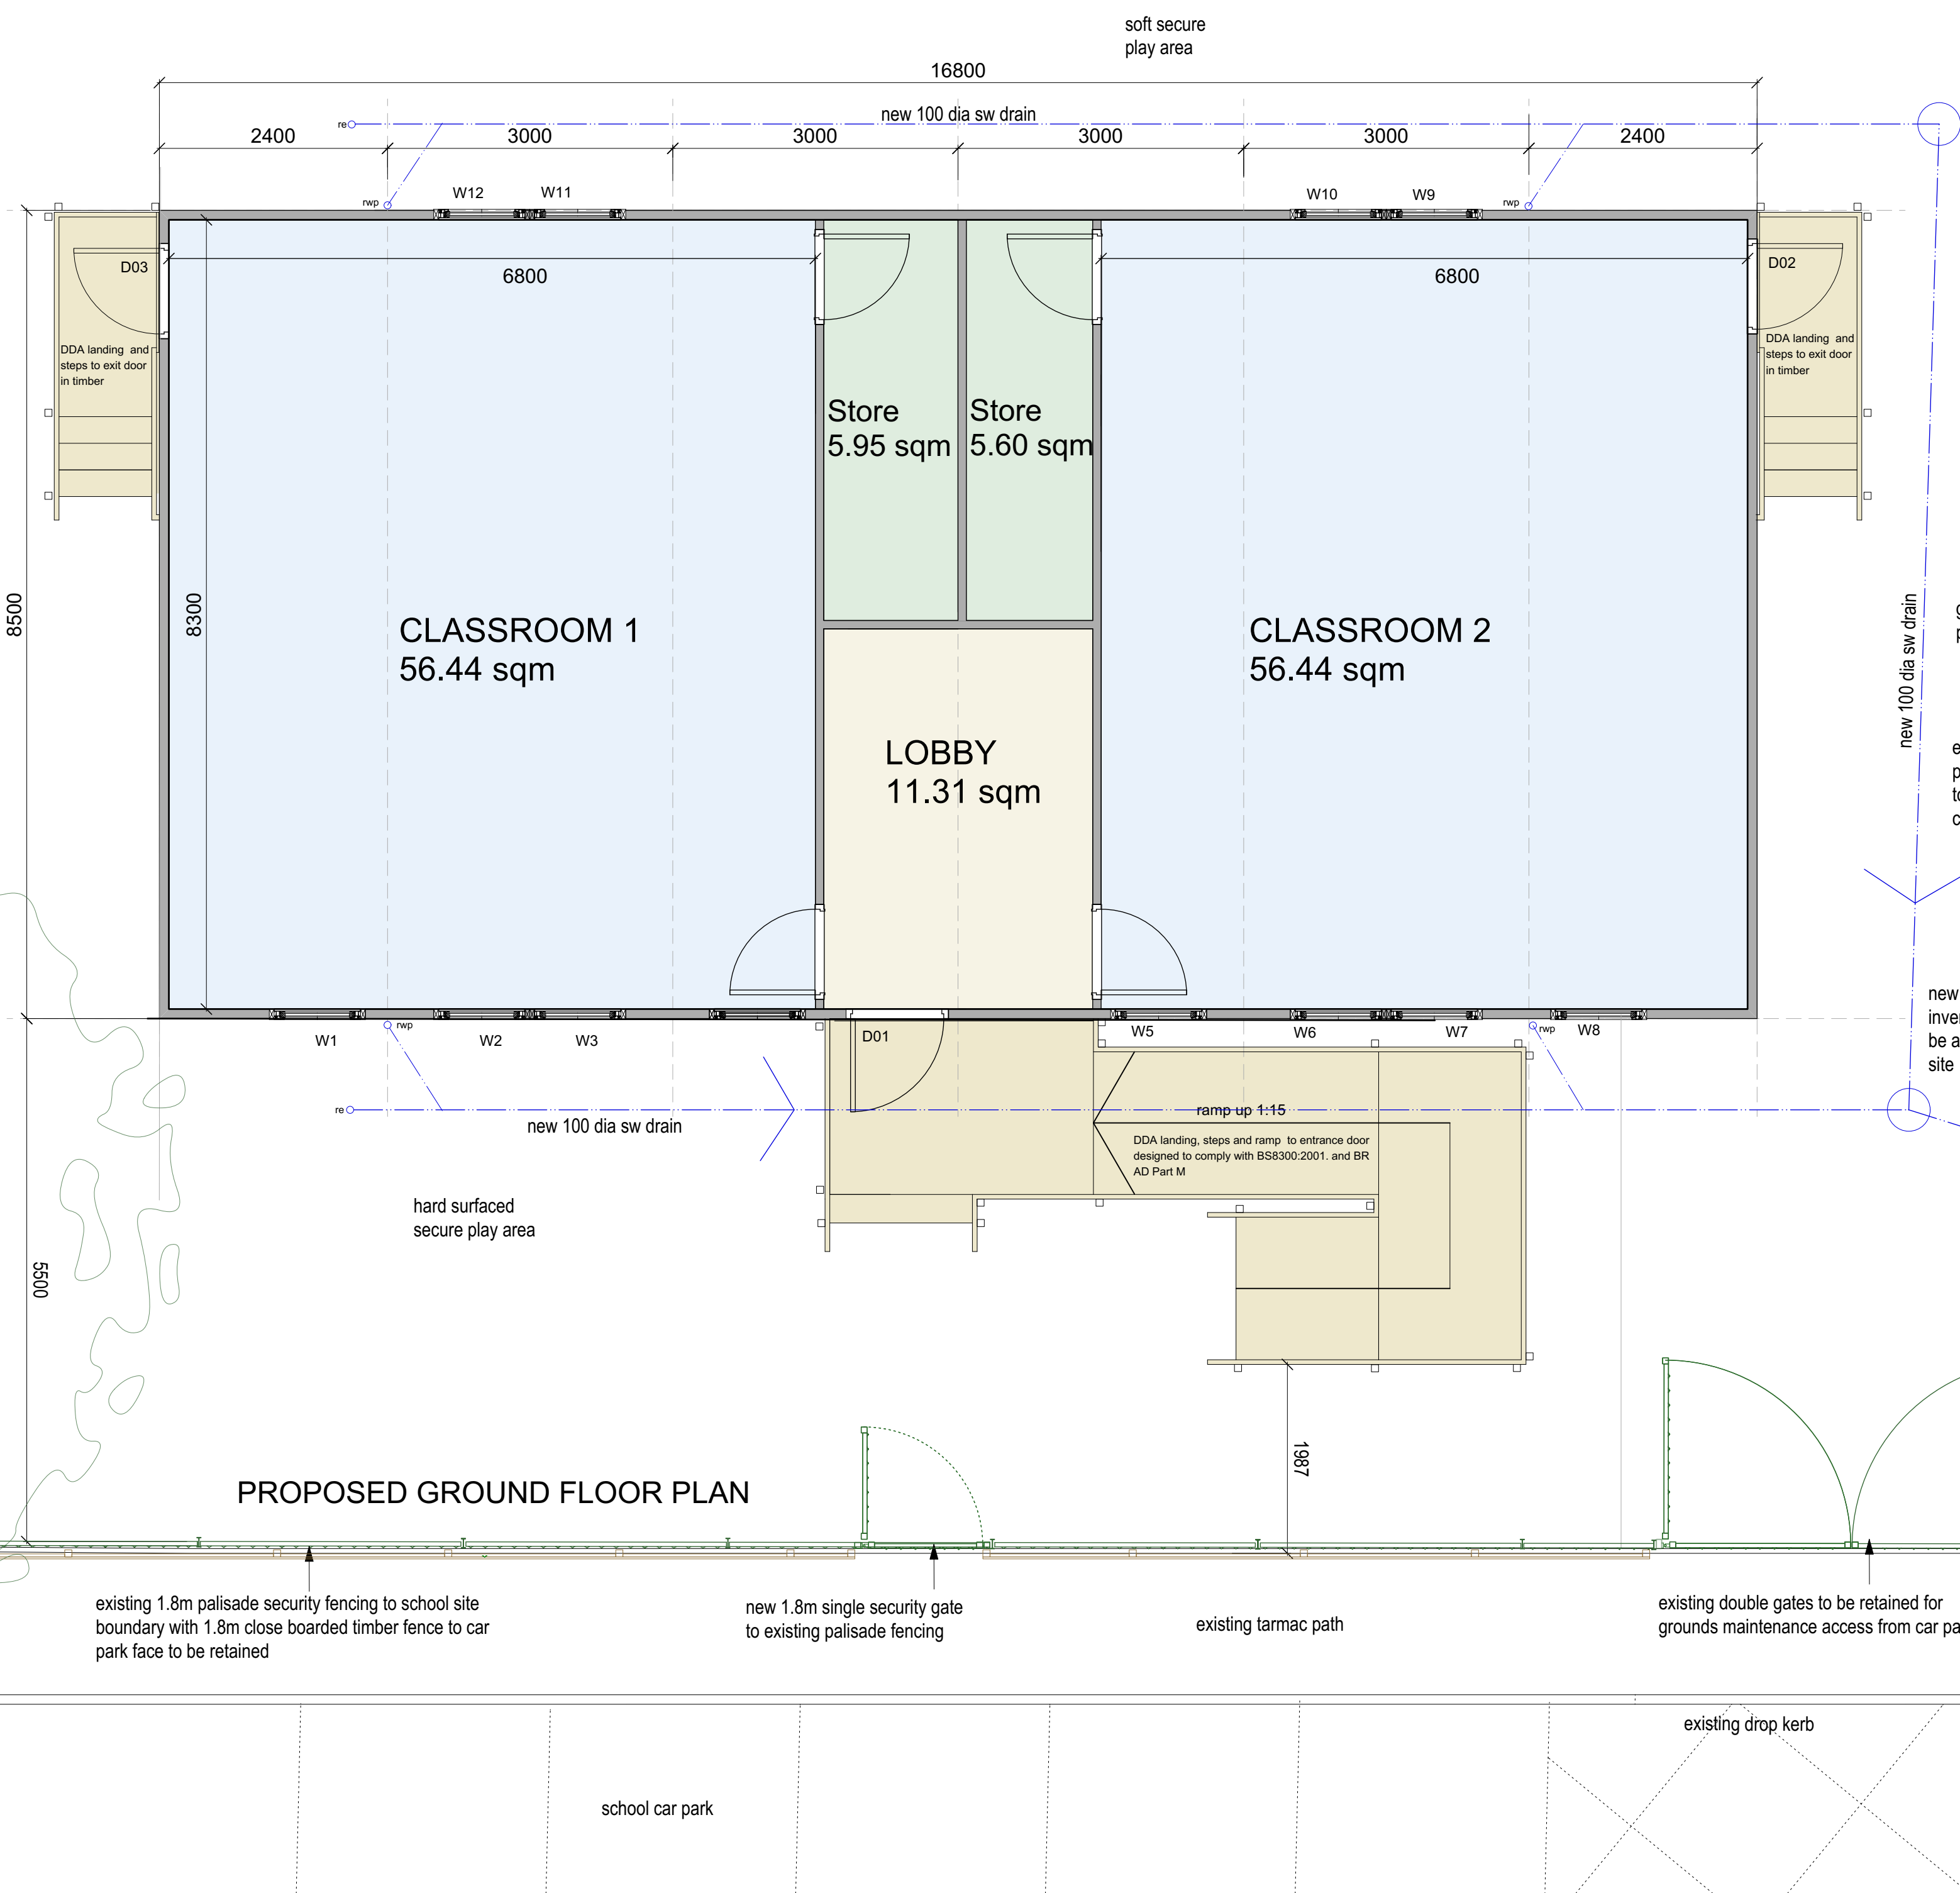
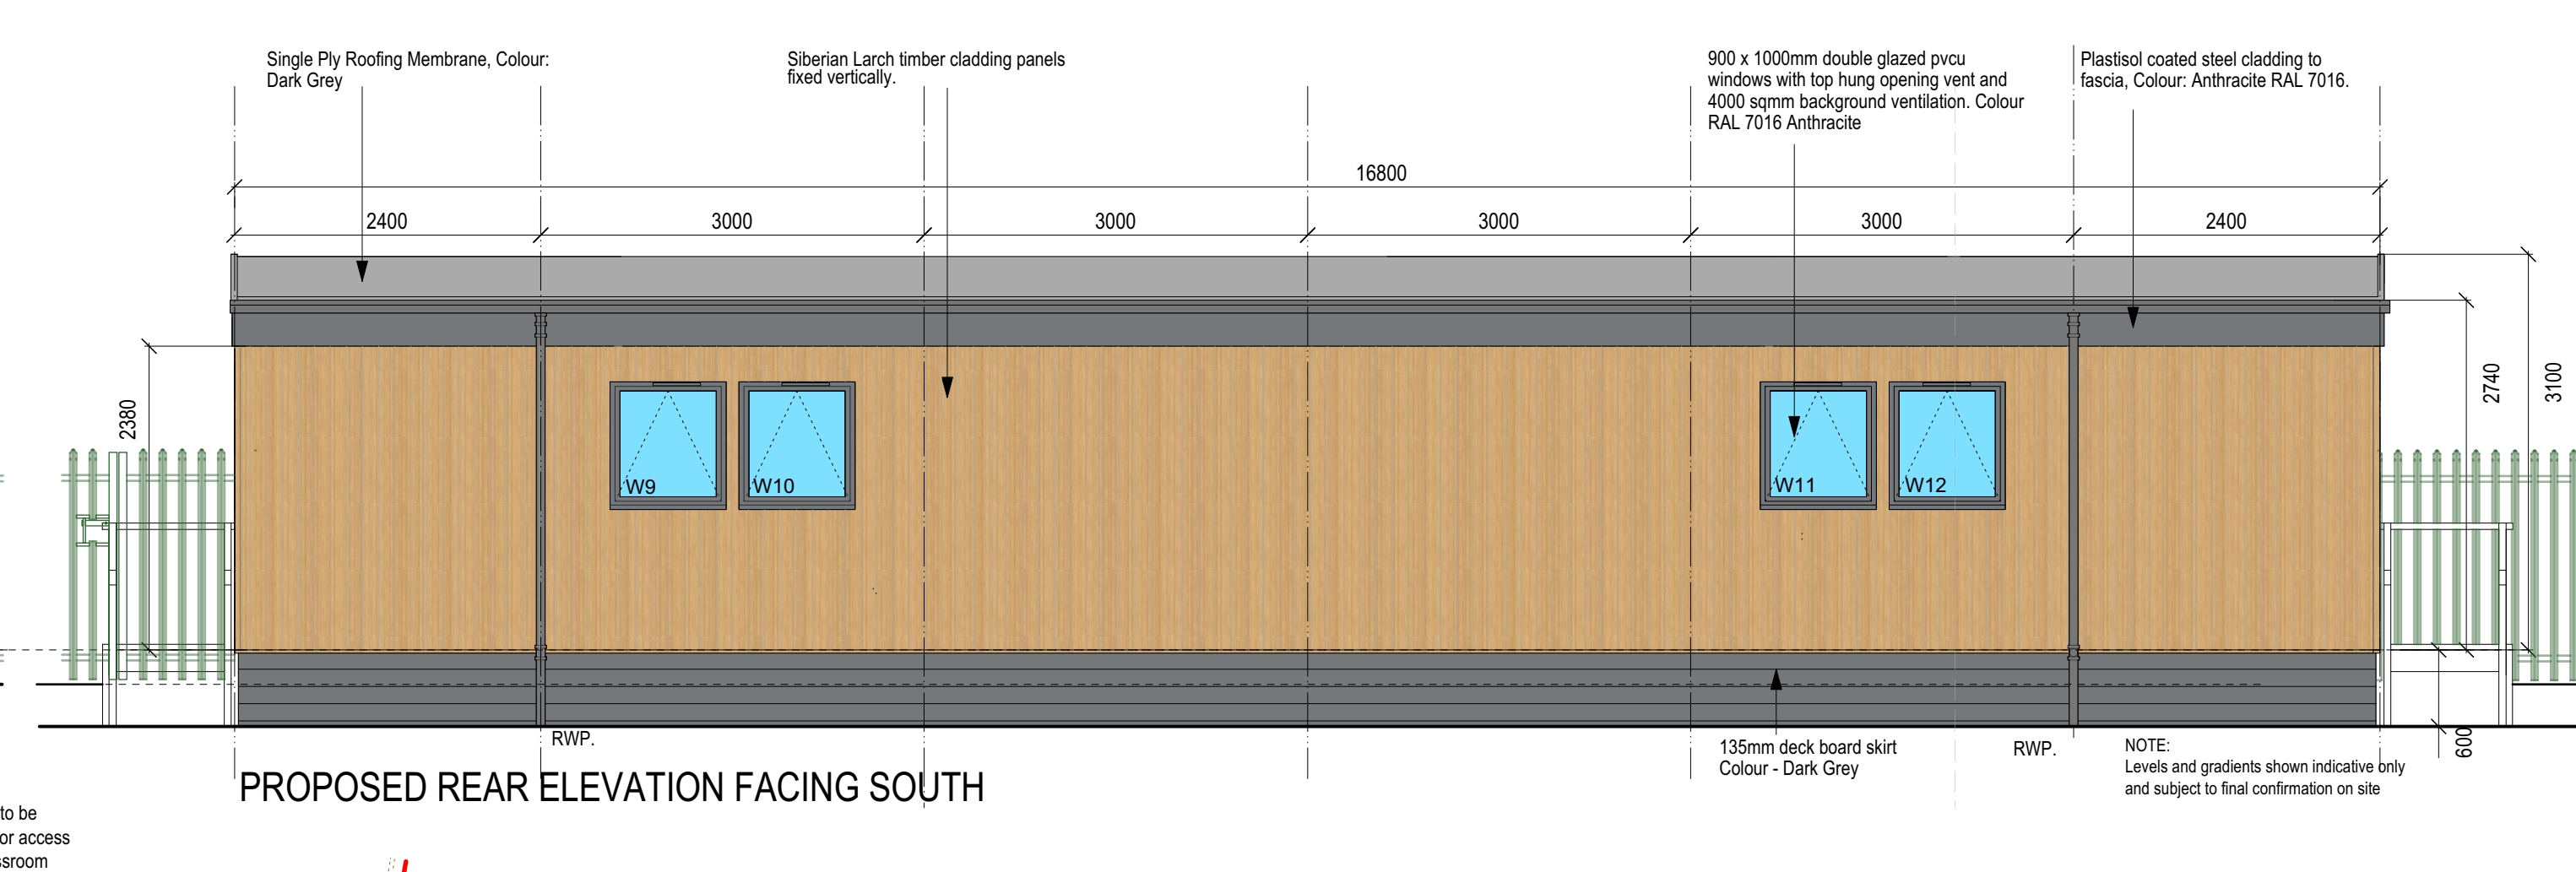
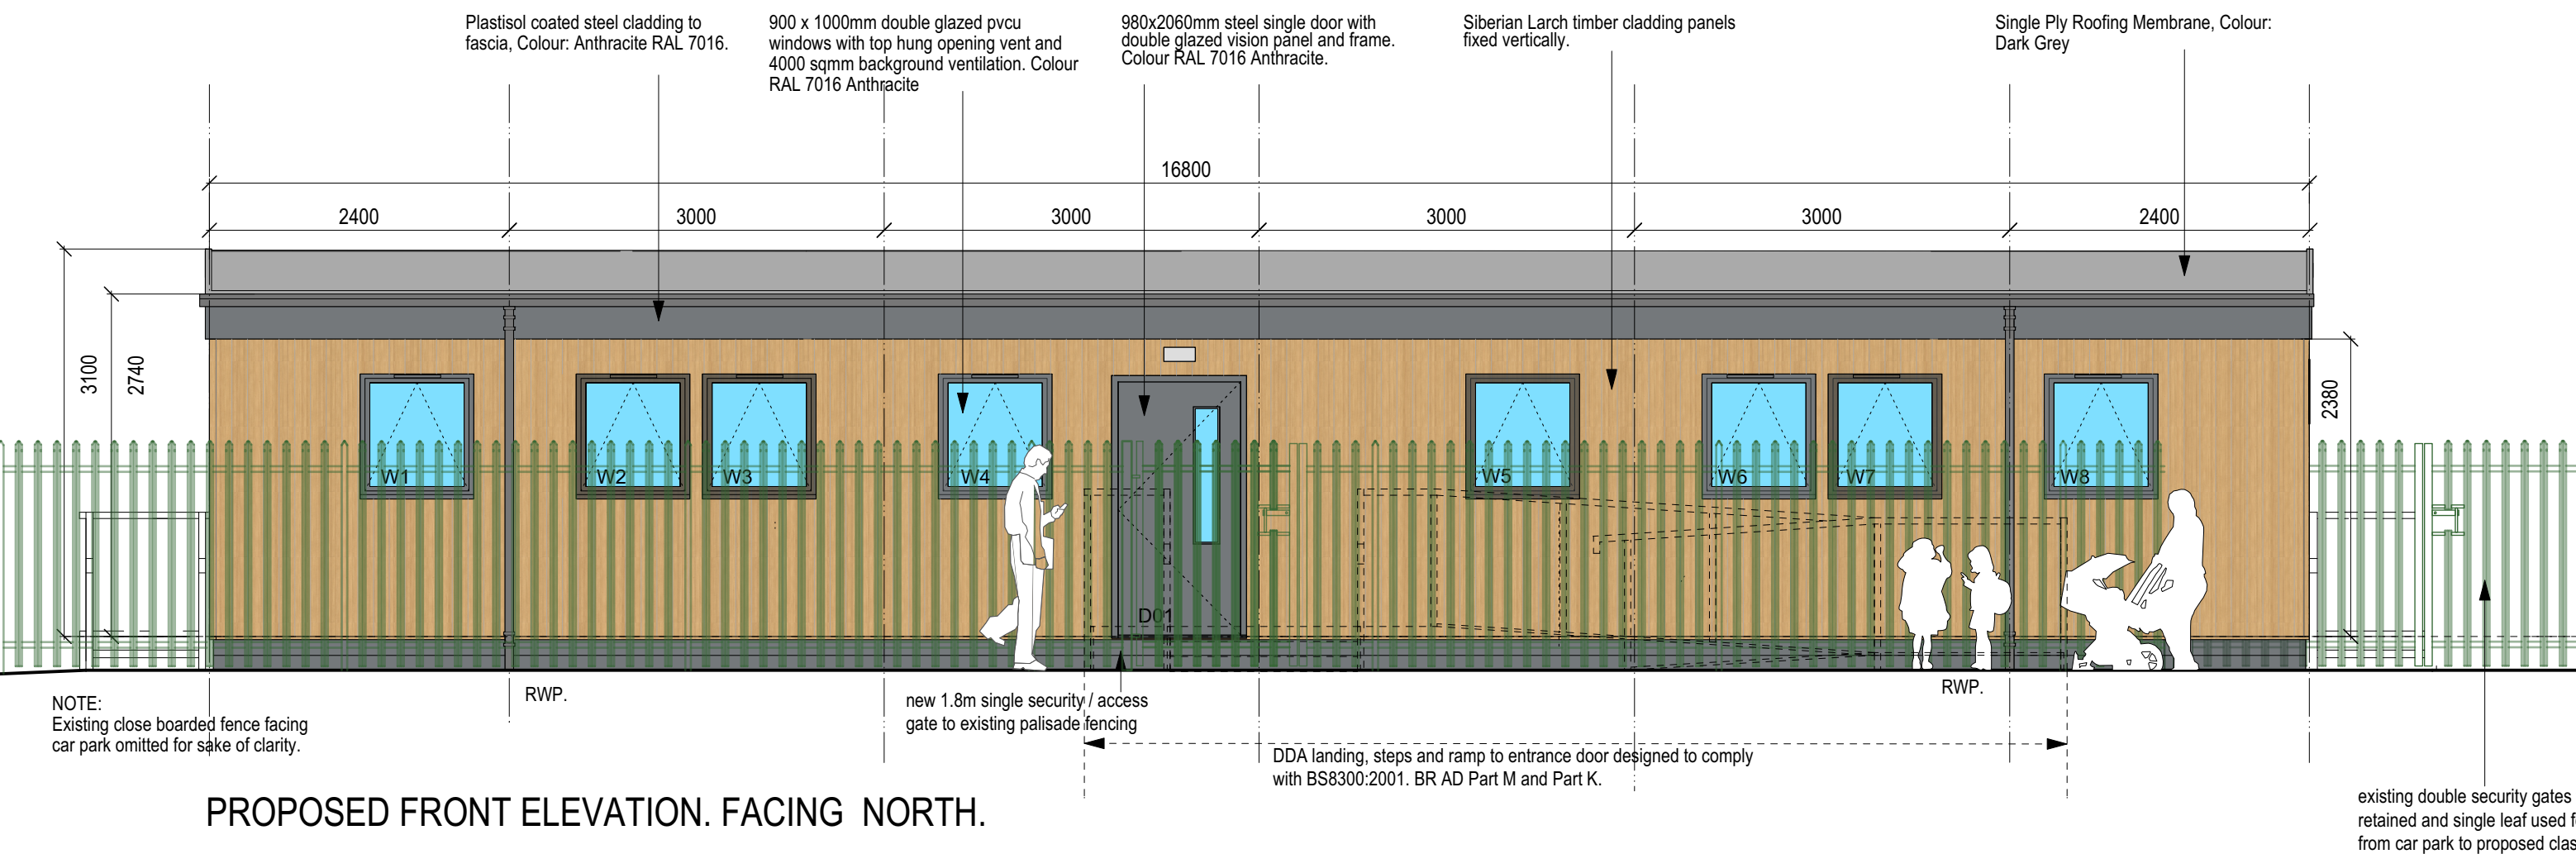


Revision			
Client			
THE GOVERNORS OF ALL SAINTS' SCHOOL			
Job		Job No	
MODULAR CLASSROOM BUILDING FOR ALL SAINTS' SCHOOL GRESFORD, WREXHAM		4903	
Drawing		Drawing No	
GENERAL ARRANGEMENT PLAN AND ELEVATIONS		PL-05	
Drawn	Checked	Date	Scale
DH		March 22	1:50 @A1
hha architects			
horsley huber architects ltd			
Stafford Craftsberg studios 134 Newport Road ST16 2HB			
t: 01785 221238 f: 01785 227843 e: stafford@hhaudio.com w: www.hhaudio.com			
 PORTABLE BUILDINGS			
preliminary	for comment	for approval	
no further	no comment	no back	