

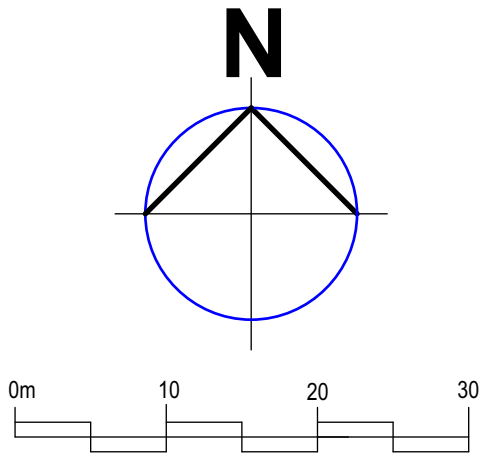


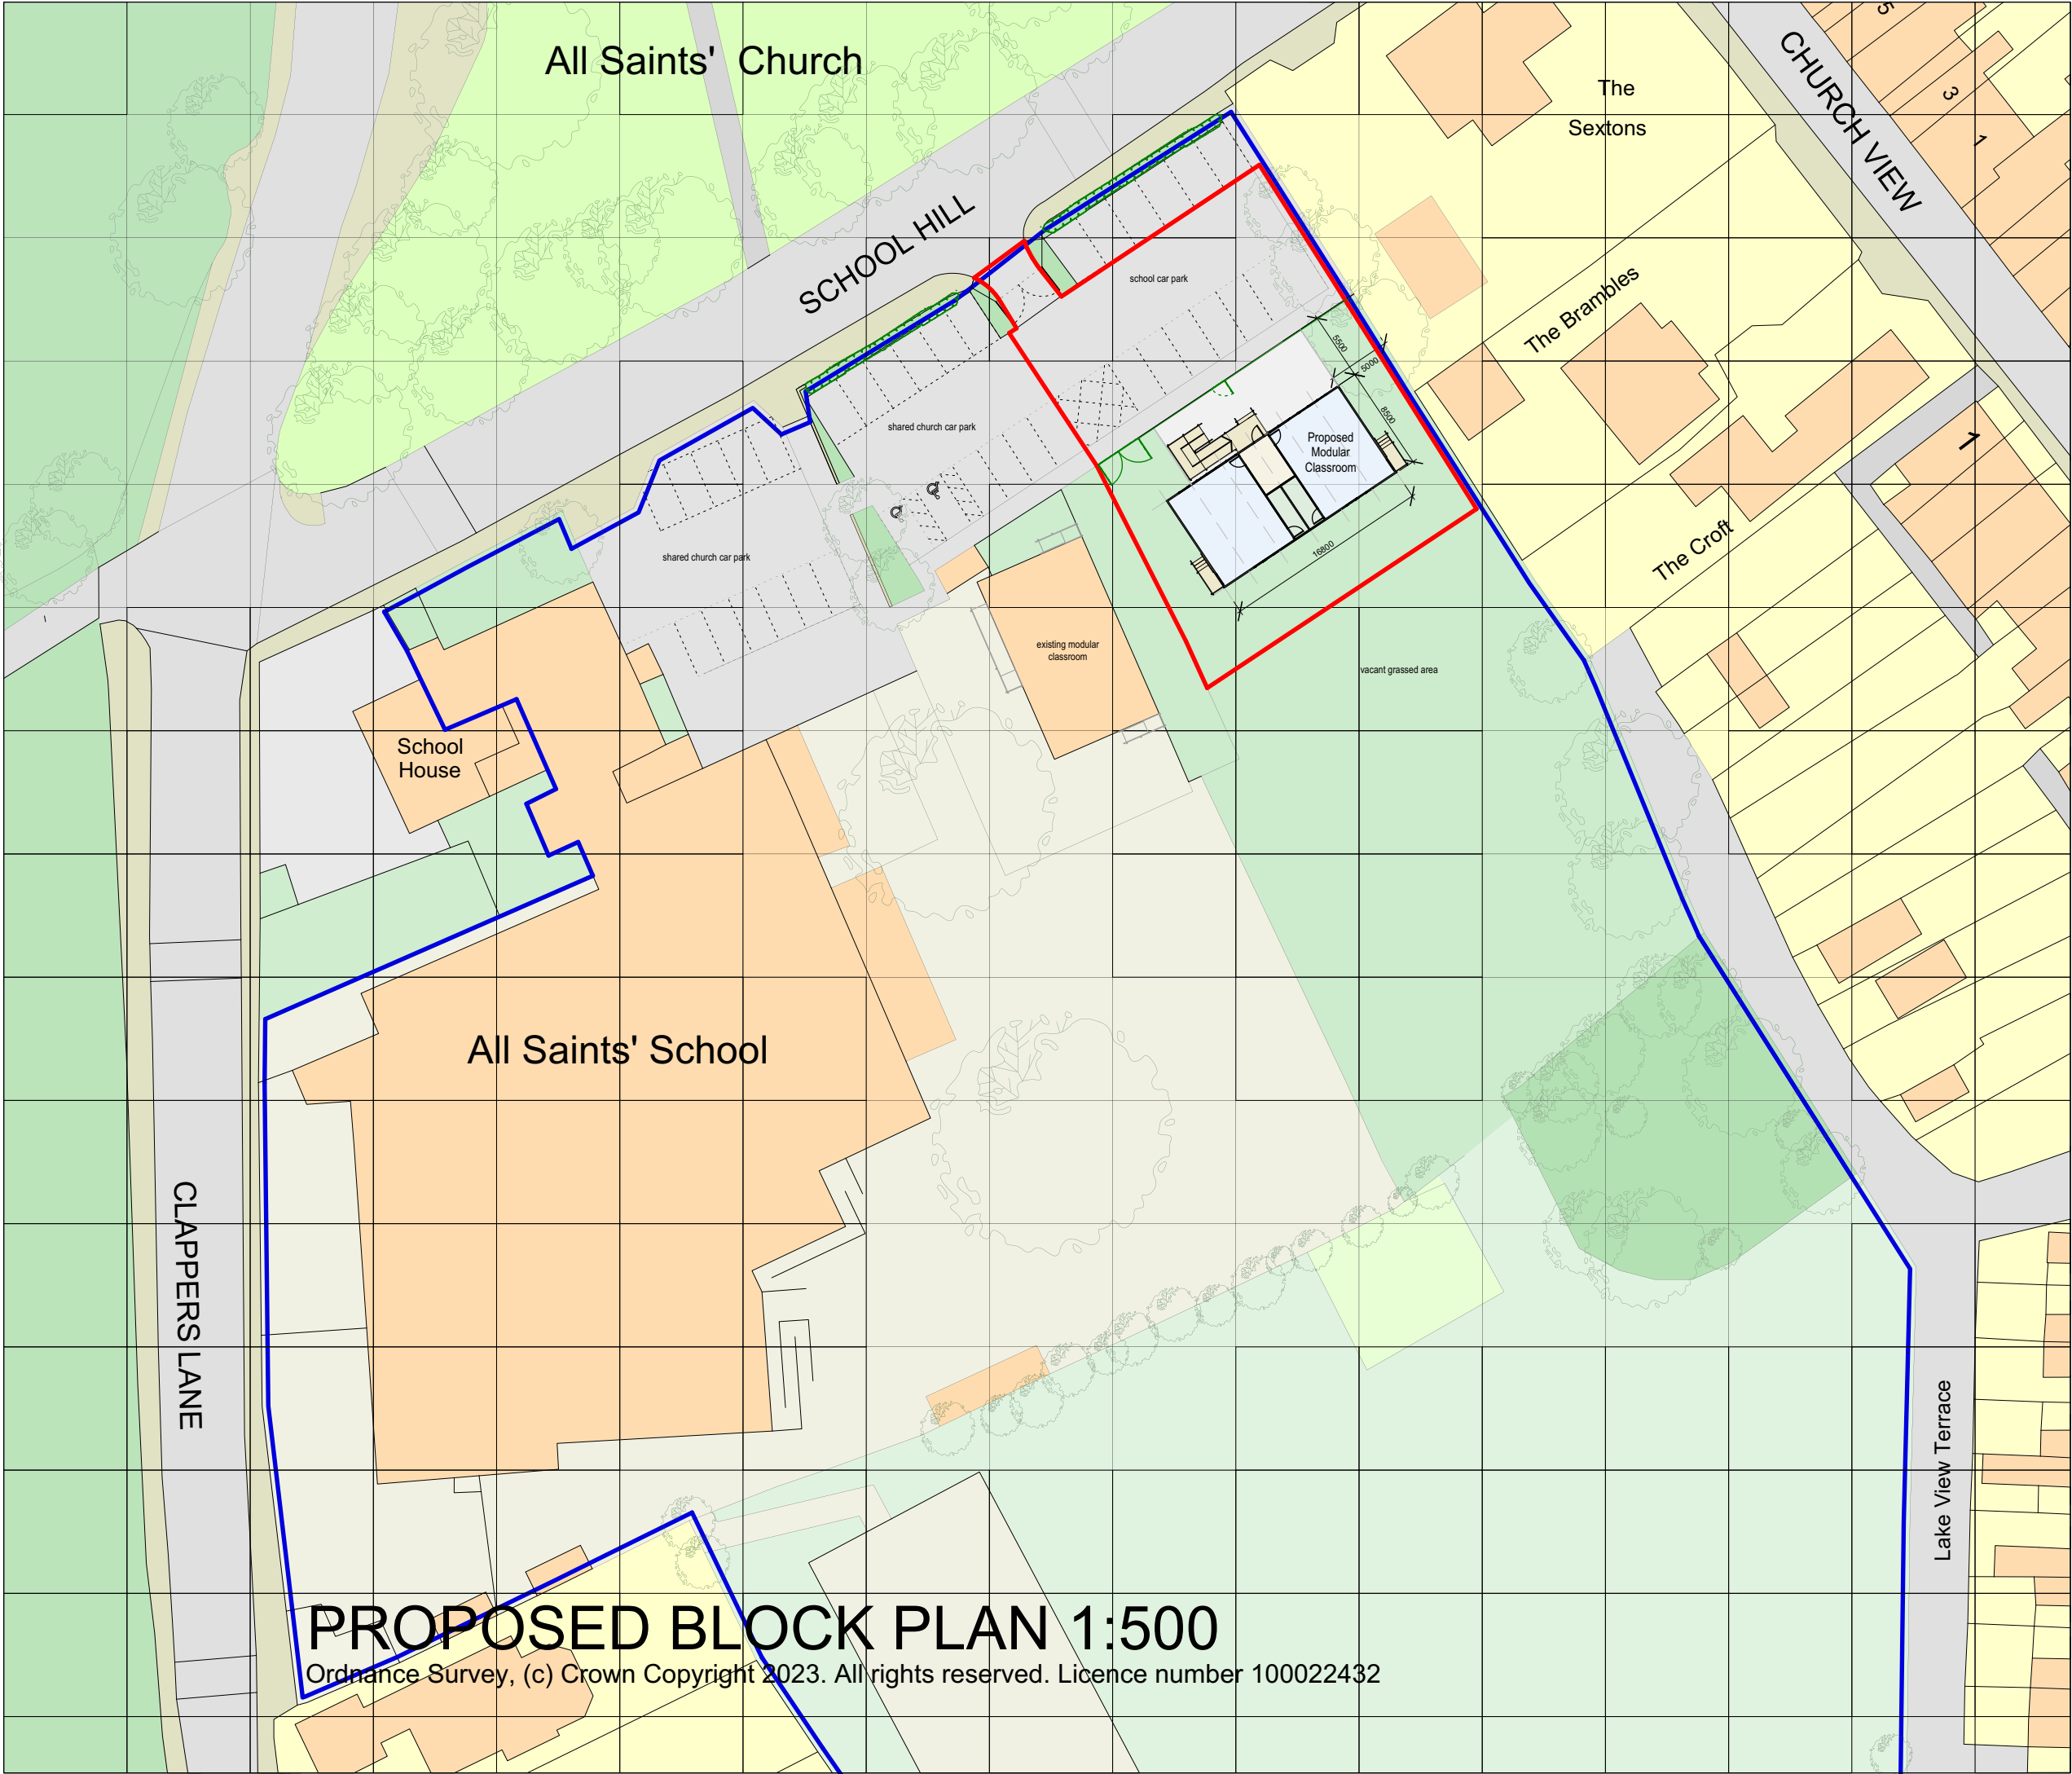

ORIGINAL DRAWING SIZE 1:500 AT A3

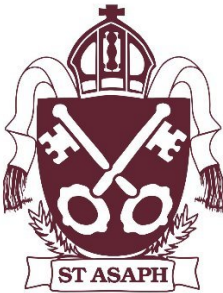

Revision			
Client			
THE GOVERNORS OF ALL SAINTS' SCHOOL			
Job		Job No	
MODULAR CLASSROOM BUILDING FOR ALL SAINTS' SCHOOL GRESFORD, WREXHAM		4903	
Drawing		Drawing No	
PROPOSED BLOCK PLAN		PL-03	
Drawn	Checked	Date	Scale
DH		March 23	1:500 @A3
h h a architects			
horsley huber architects ltd			
Stafford Castleberg studios 134 Newport Road ST16 2HB			
t: 01785 251238 f: 01785 257843			
e: stafford@hhastudio.com w: www.hhastudio.com			
MPB PORTABLE BUILDINGS			
preliminary	for comment	for approval	
for tender	construction	as built	

PROPOSED BLOCK PLAN 1:500

Ordnance Survey, (c) Crown Copyright 2023. All rights reserved. Licence number 100022432