



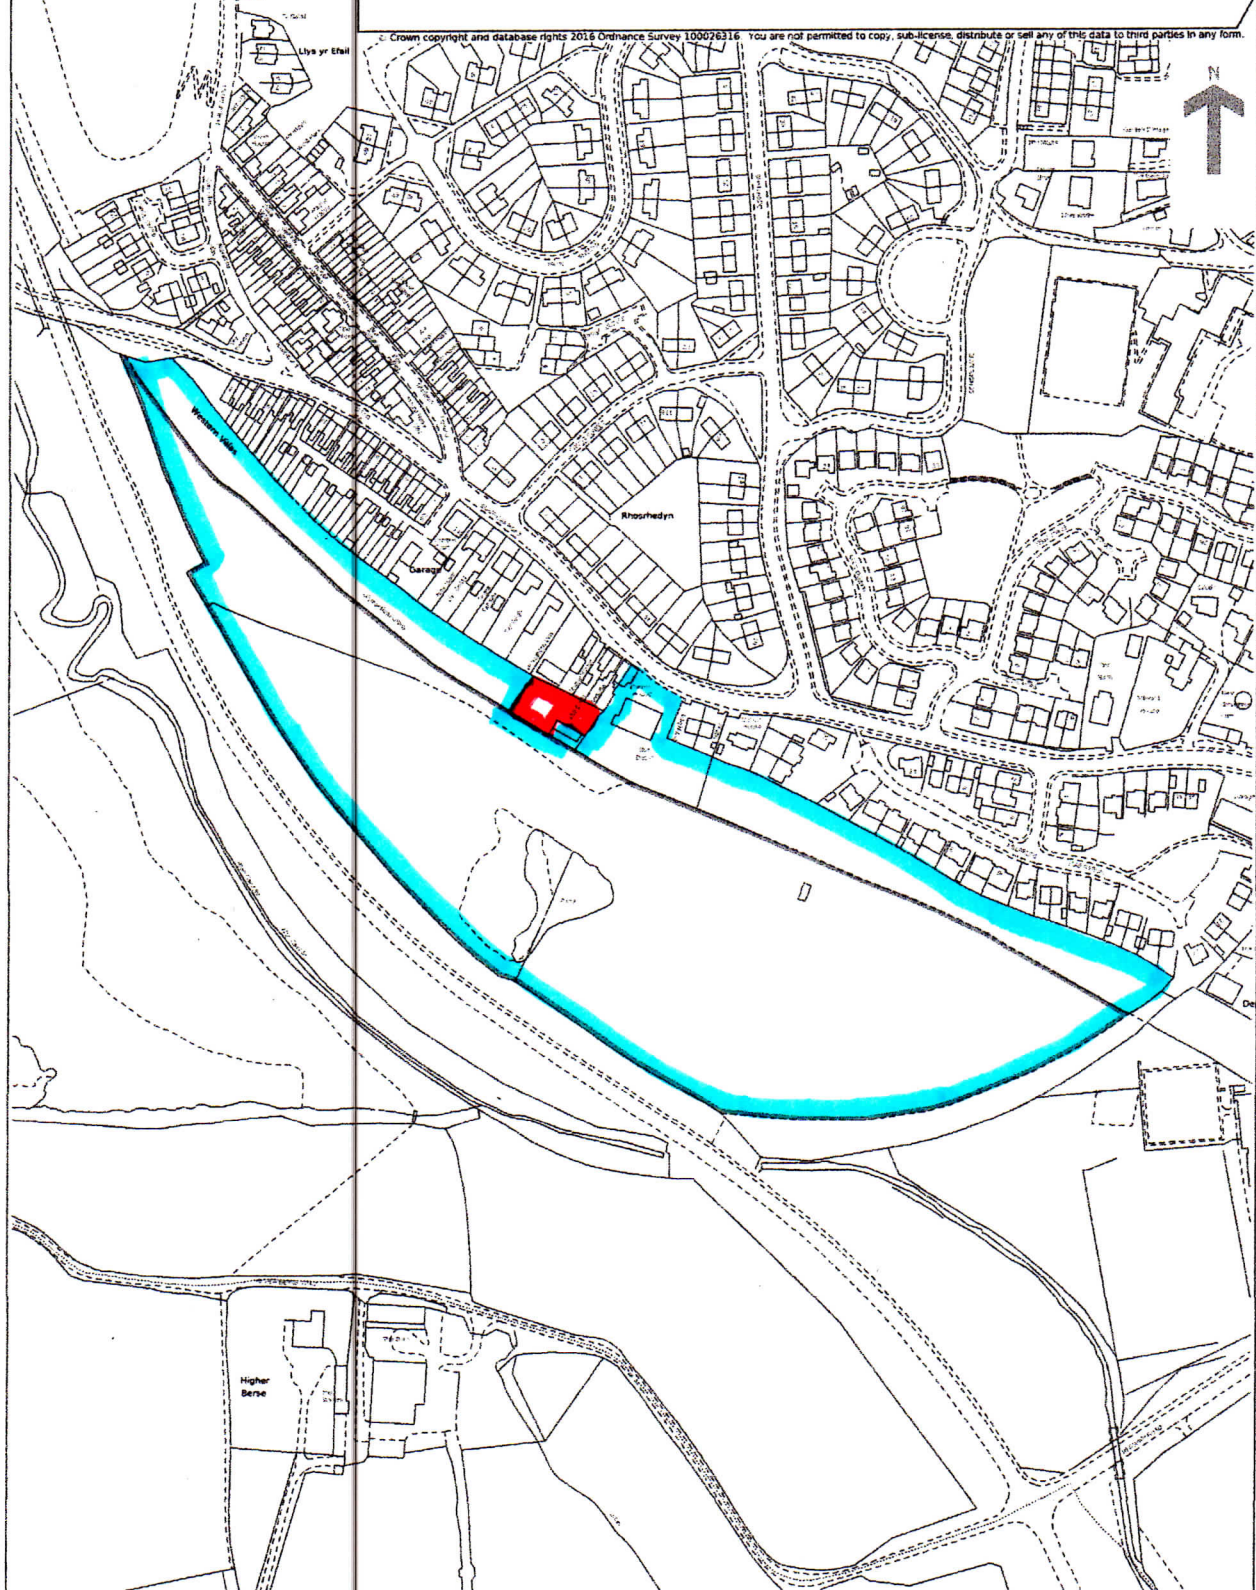


© Crown copyright and database rights 2016 Ordnance Survey 100028316. You are not permitted to copy, sub-licence, distribute or sell any of this data to third parties in any form.

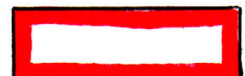

Existing Car Park
to be retained.



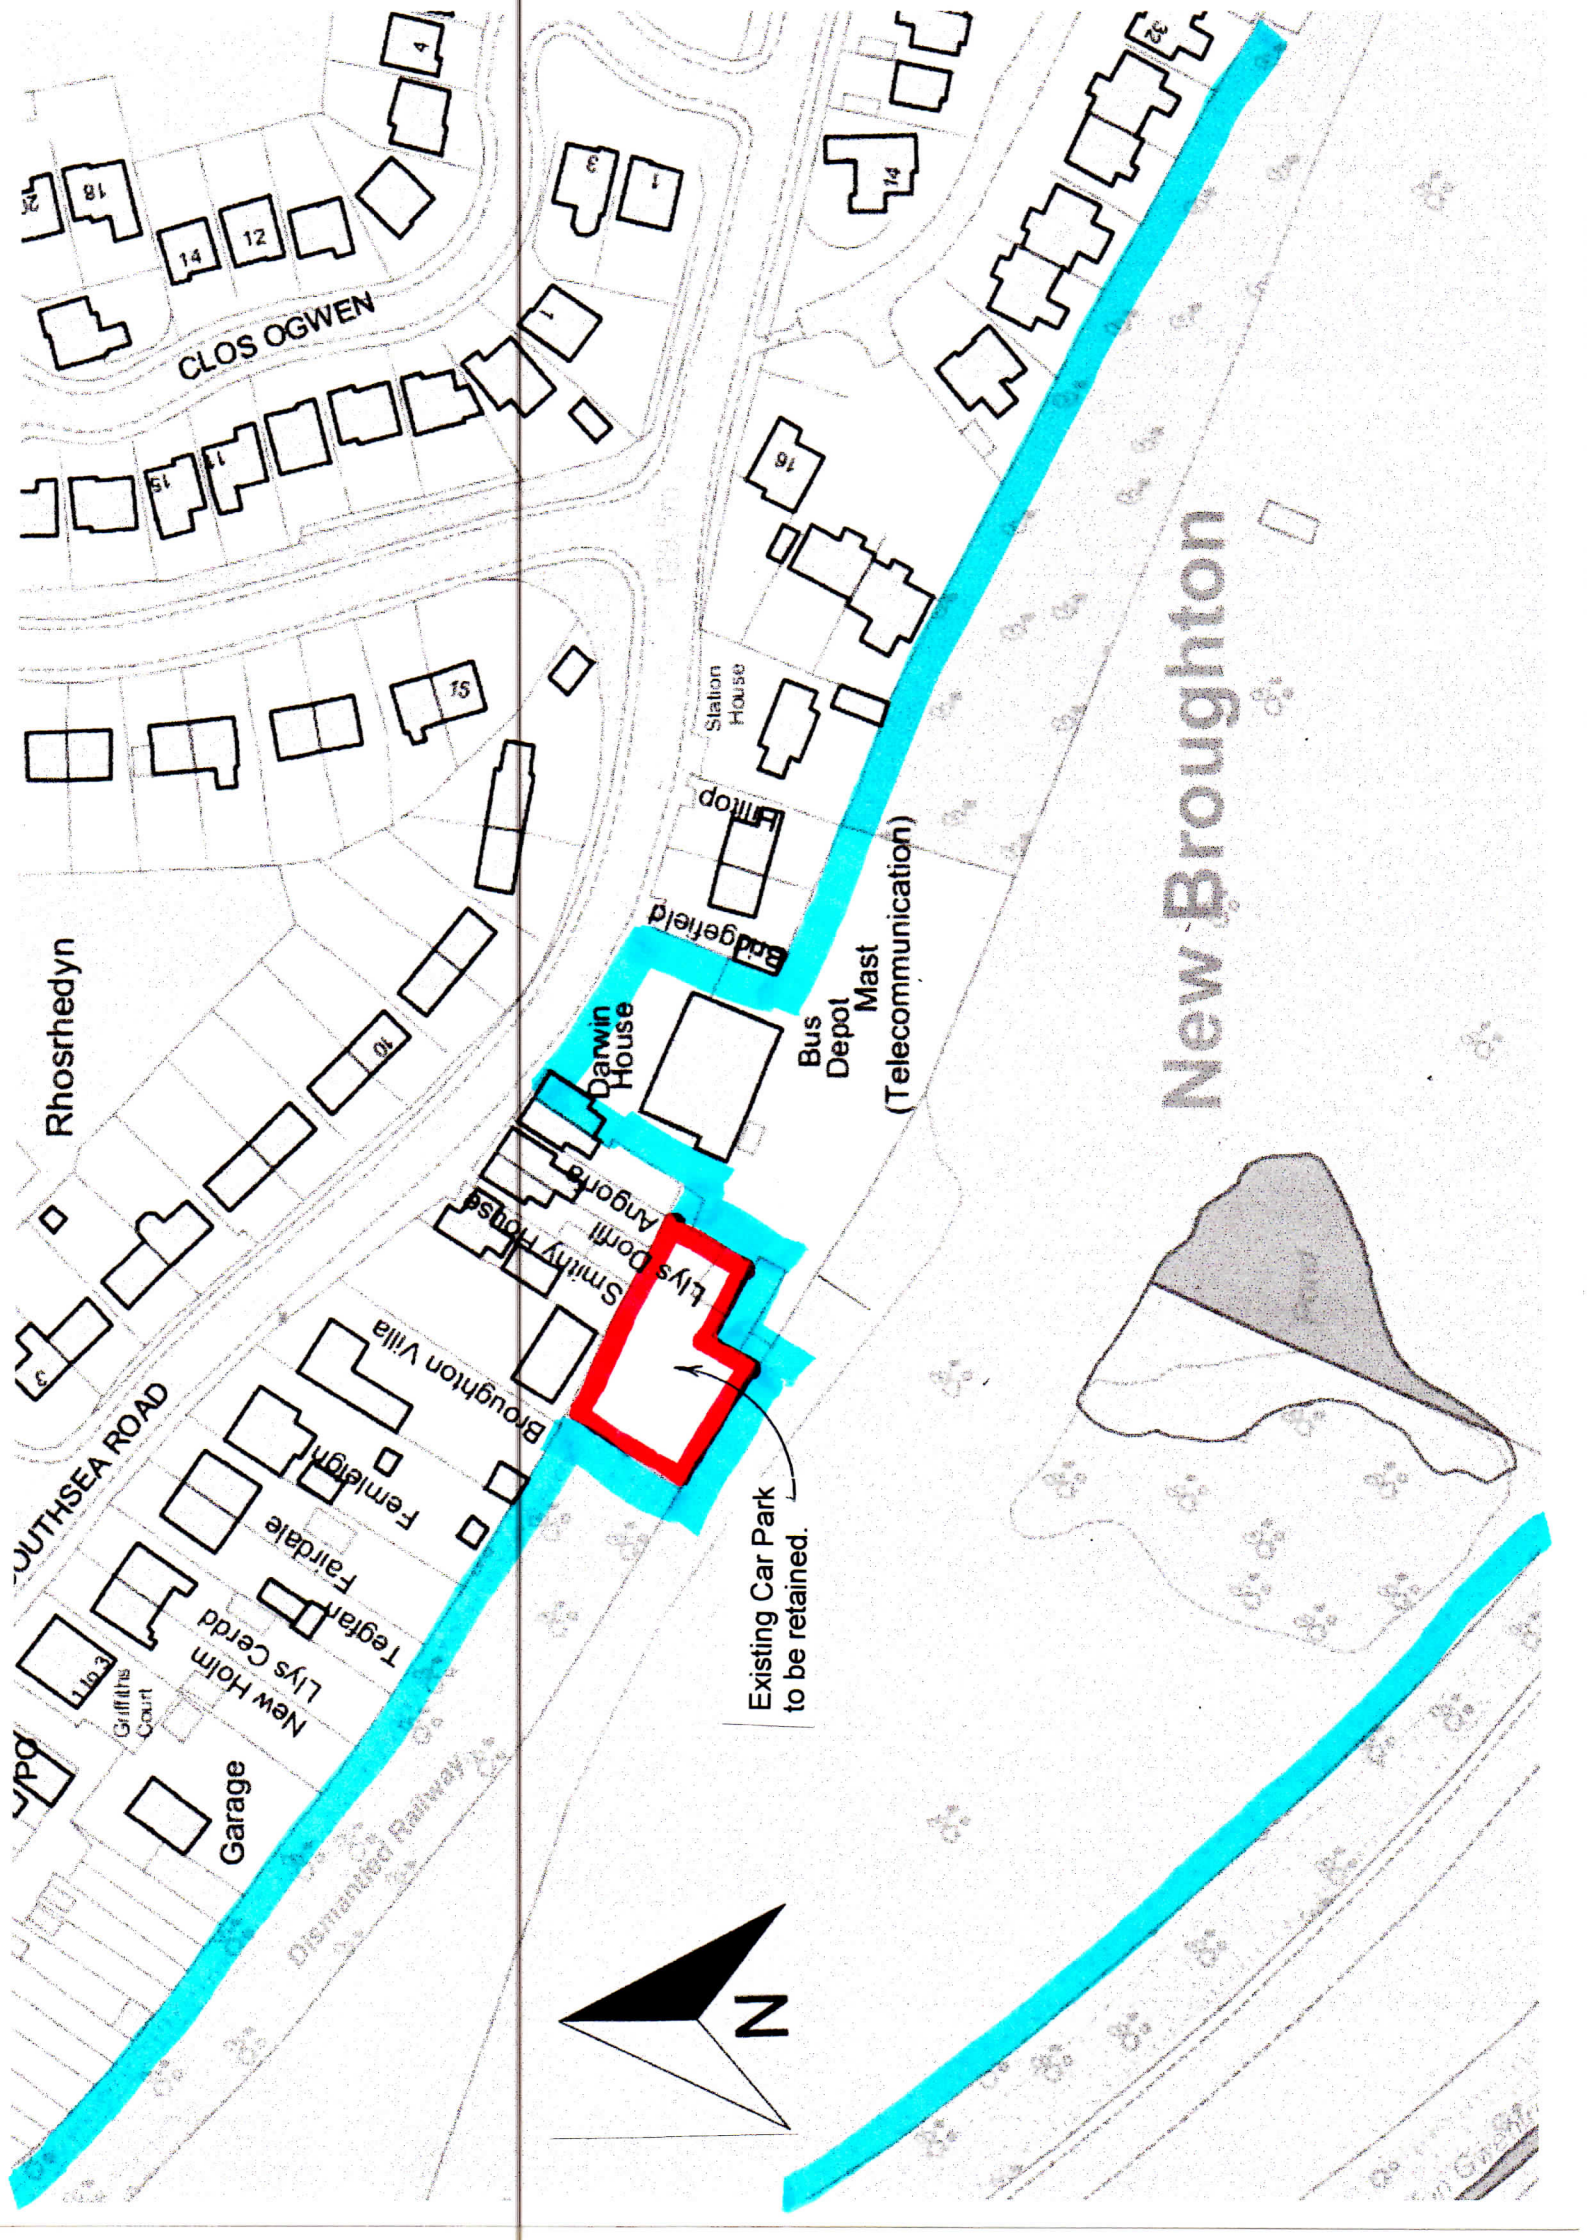

Rhosrhedyn

CLOS OGWEN

Station House

Bus Depot Mast
(Telecommunication)

Darwin House

Angora

Smilly House

Llys Dornli

Broughton Villa

Fermleigh

Fairdale

Tegfan

Llys Cerd

New Holm

Griffiths Court

Garage

SOUTHSEA ROAD

Dismantled Railway


New Broughton

Existing Car Park
to be retained.

N

P2018/012


ATION

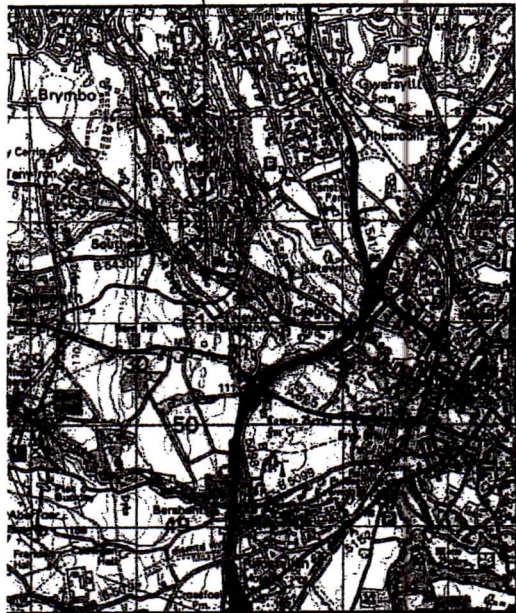


0 2km
10

SITE LOCATION
(Scale 1:50000)

Ordnance Survey map extract
based upon Landranger map series
with the permission of the controller of
Her Majesty's Stationary Office
Mono Consultants Limited licence no. ES100017753
Crown copyright.

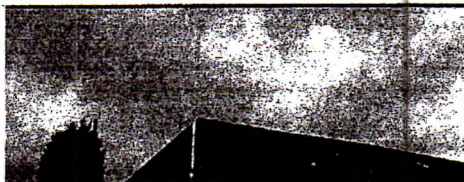

SITE LOCATION

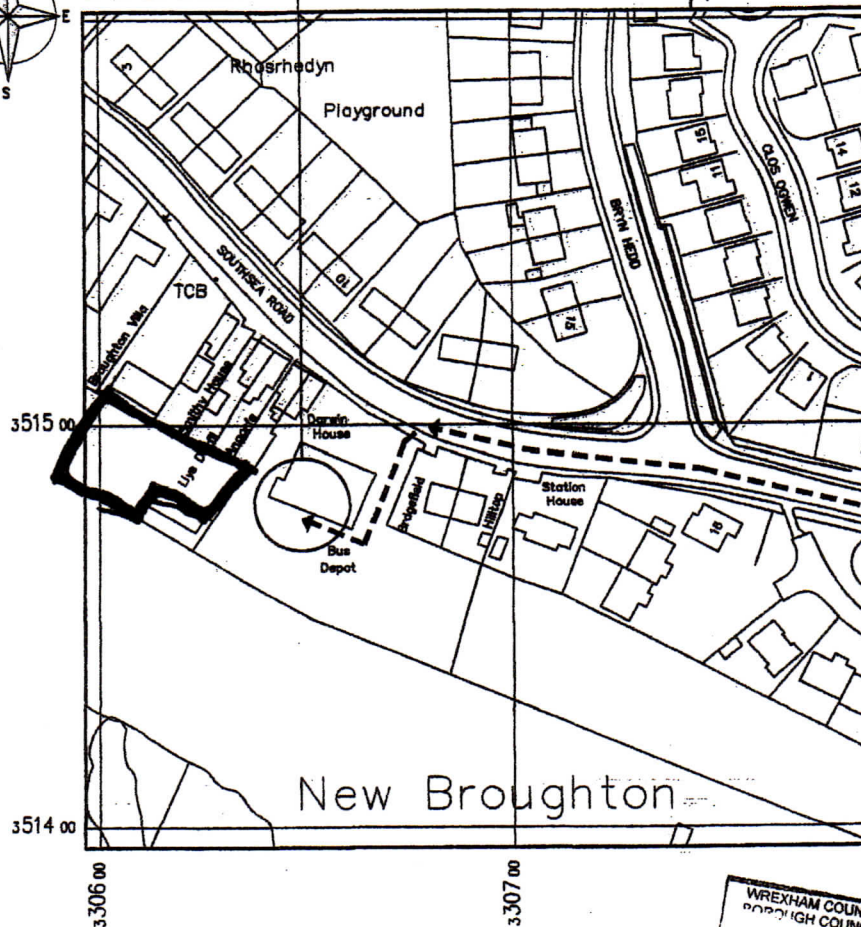

DETAILED SITE LOCATION
(Scale 1:1250)

Based upon Ordnance Survey map extract
with the permission of the Controller of
Her Majesty's Stationary Office.
Crown copyright.
Mono Consultants Limited licence no. ES100017753
Promap licence no. A152065A0001

WREXHAM COUNCIL
BOROUGH COUNCIL
16 FEB 2018