



PROPOSED EXTERNAL ELECTRICAL SERVICES LAYOUT
SCALE 1:200 @ A0


NOTES

1. ALL SERVICES ROUTED ARE APPROXIMATE. THE CONTRACTOR SHALL BE RESPONSIBLE FOR DETERMINING THE EXACT ROUTES AND POSITIONS OF ALL INSTALLED SERVICES AND EQUIPMENT.
2. THE EXACT POSITION OF ALL SERVICES AND EQUIPMENT SHALL BE AGREED BY THE CONTRACT ADMINISTRATOR.
3. THE CONTRACTOR SHALL BE RESPONSIBLE FOR FULLY CO-ORDINATING ANY SERVICES INSTALLED WITH THE BUILDING FABRIC AND SERVICES INSTALLED BY OTHERS.
4. THIS DRAWING SHALL BE READ IN CONJUNCTION WITH ALL CONTRACT DOCUMENTATION AND SPECIFICATION FOR THE WORKS.
5. ALL DIMENSIONS SHOWN ARE IN MILLIMETRES.

SYMBOLS LEGEND

- SHT1 1No HOODED FLOODLIGHT ON 8M COLUMN AS MANUFACTURED BY PHILLIPS LIGHTING AS THEIR 'MEDUSA'
- SHT2 2No HOODED FLOODLIGHTS ON 8M COLUMN AS MANUFACTURED BY PHILLIPS LIGHTING AS THEIR 'MEDUSA'

ISOLINES / ILLUMINANCE LEVELS

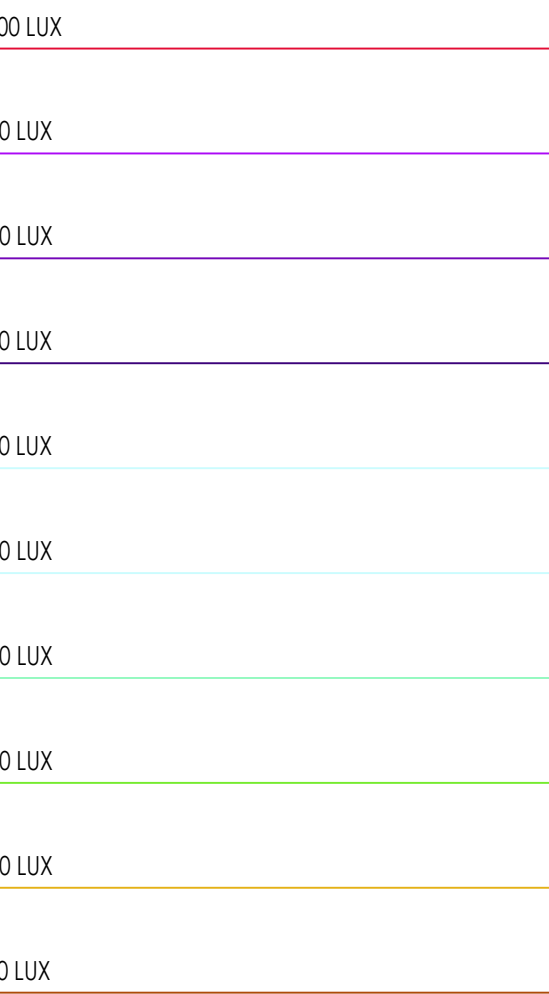

PI	PRELIMINARY ISSUE	W	P	REV	DATE
Rev	20/06/2023	1/2	2/2	2/2	2/2

DO NOT SCALE OFF THIS DRAWING. ALL DIMENSIONS SHALL BE VERIFIED ON SITE.

Client: MJC ELECTRICAL LTD

Project: MCCARTHY HAULAGE PHASE 2 WORKS

File: PROPOSED EXTERNAL LIGHTING ISOLINES / ILLUMINANCE LEVELS



Greater Manchester Office
Coella Hill House, 31 Mill Brow
Chadderton, Oldham
Greater Manchester, OL1 2BT
T: 0161 624 5544
e: enquiries@robertwhetham.co.uk w: robertwhetham.co.uk

Drawn By	Checked By	Approved By	Date
VP	SF	RPW	JULY 2023
Scale	Drawing Number	Revision	Project
1:200 @ A0	W2276-RWA-00-XX-DR-E-9002	P1	

PRELIMINARY ISSUE

PRELIMINARY ISSUE FOR COMMENTS