


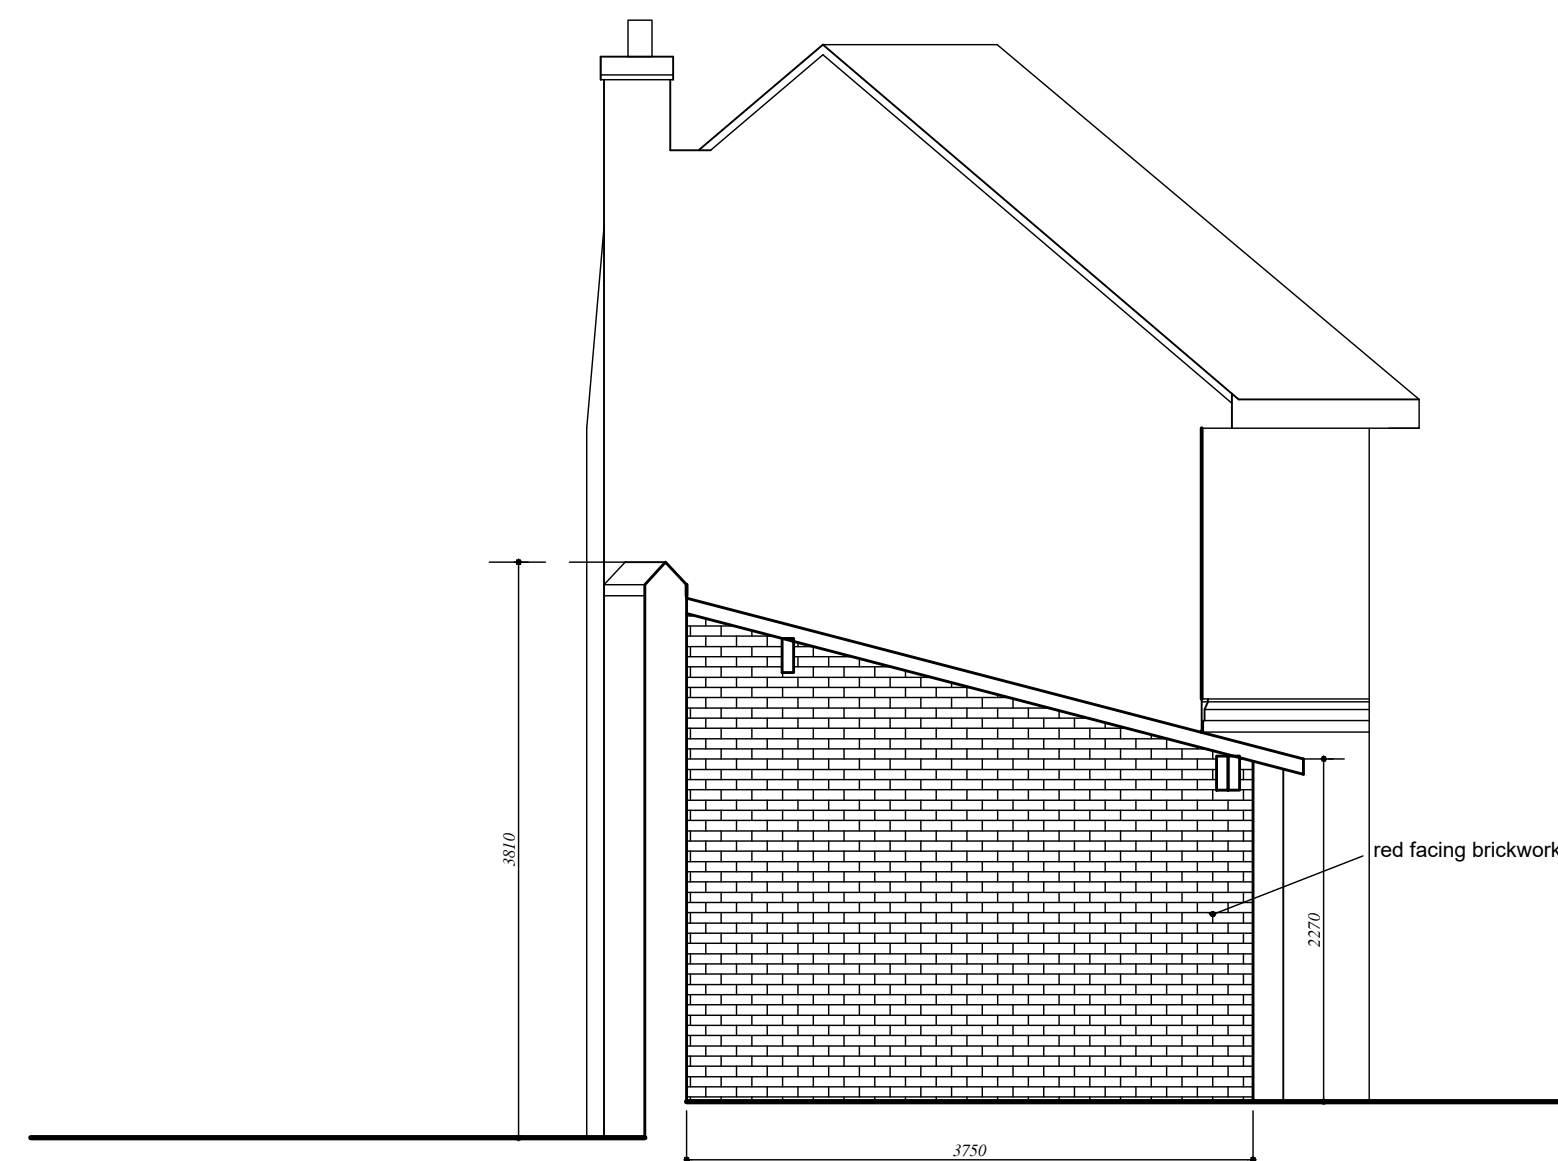
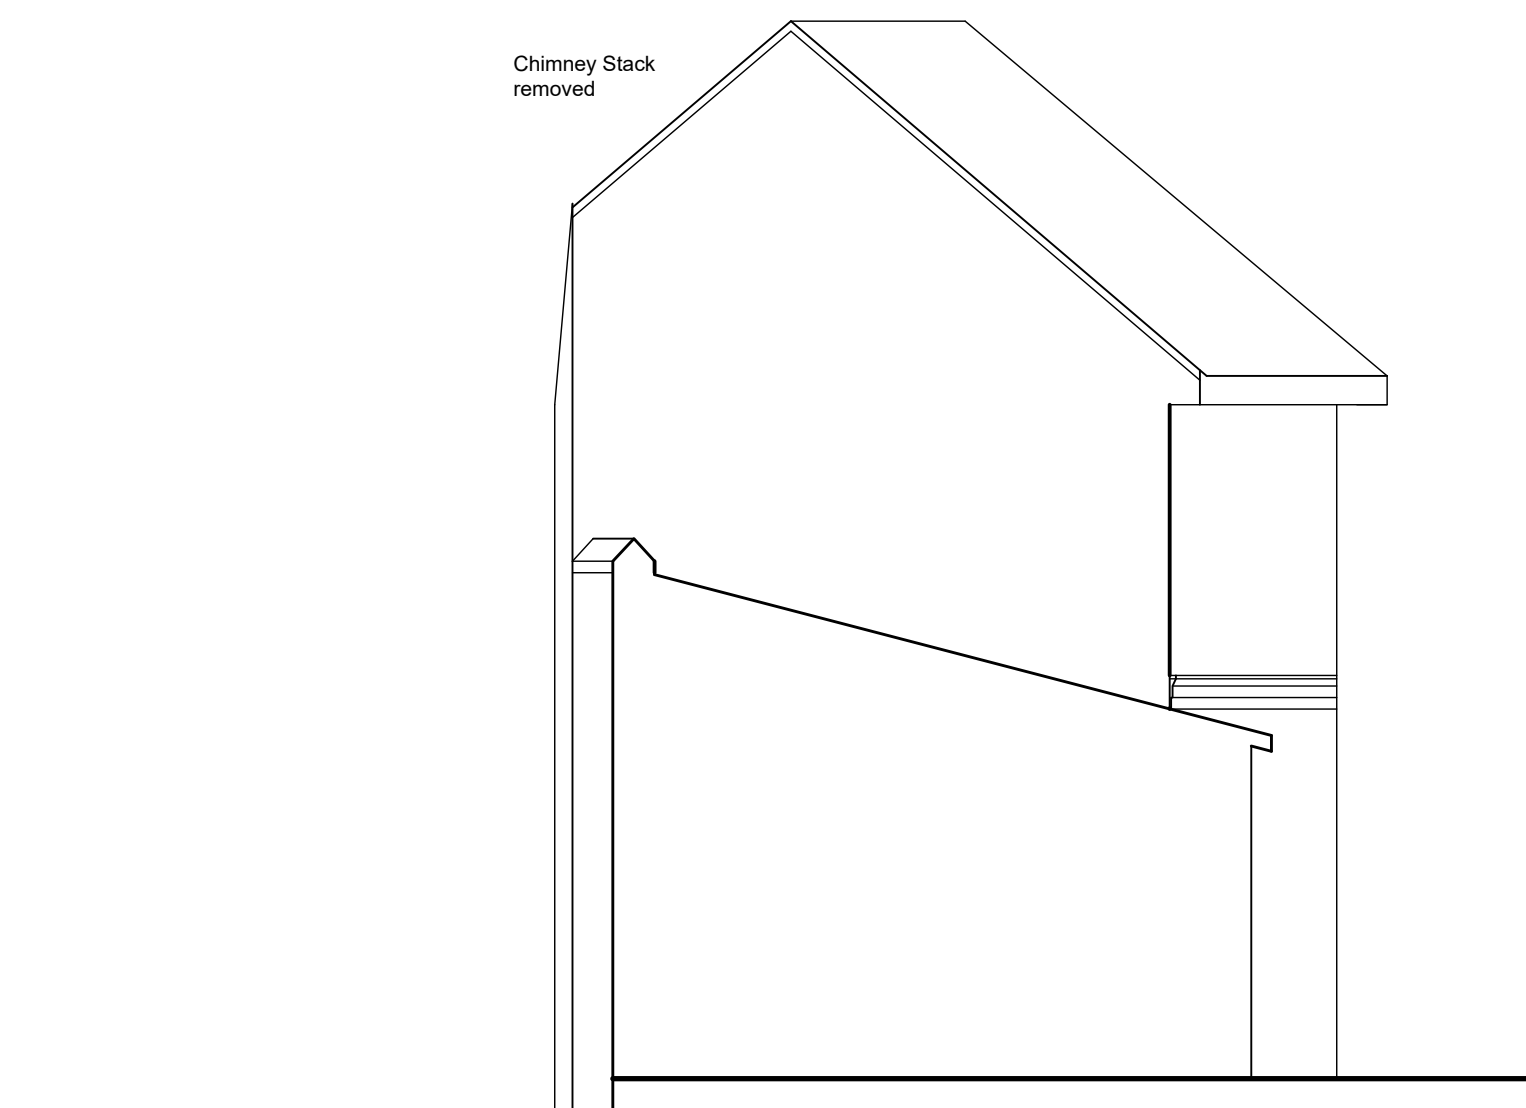


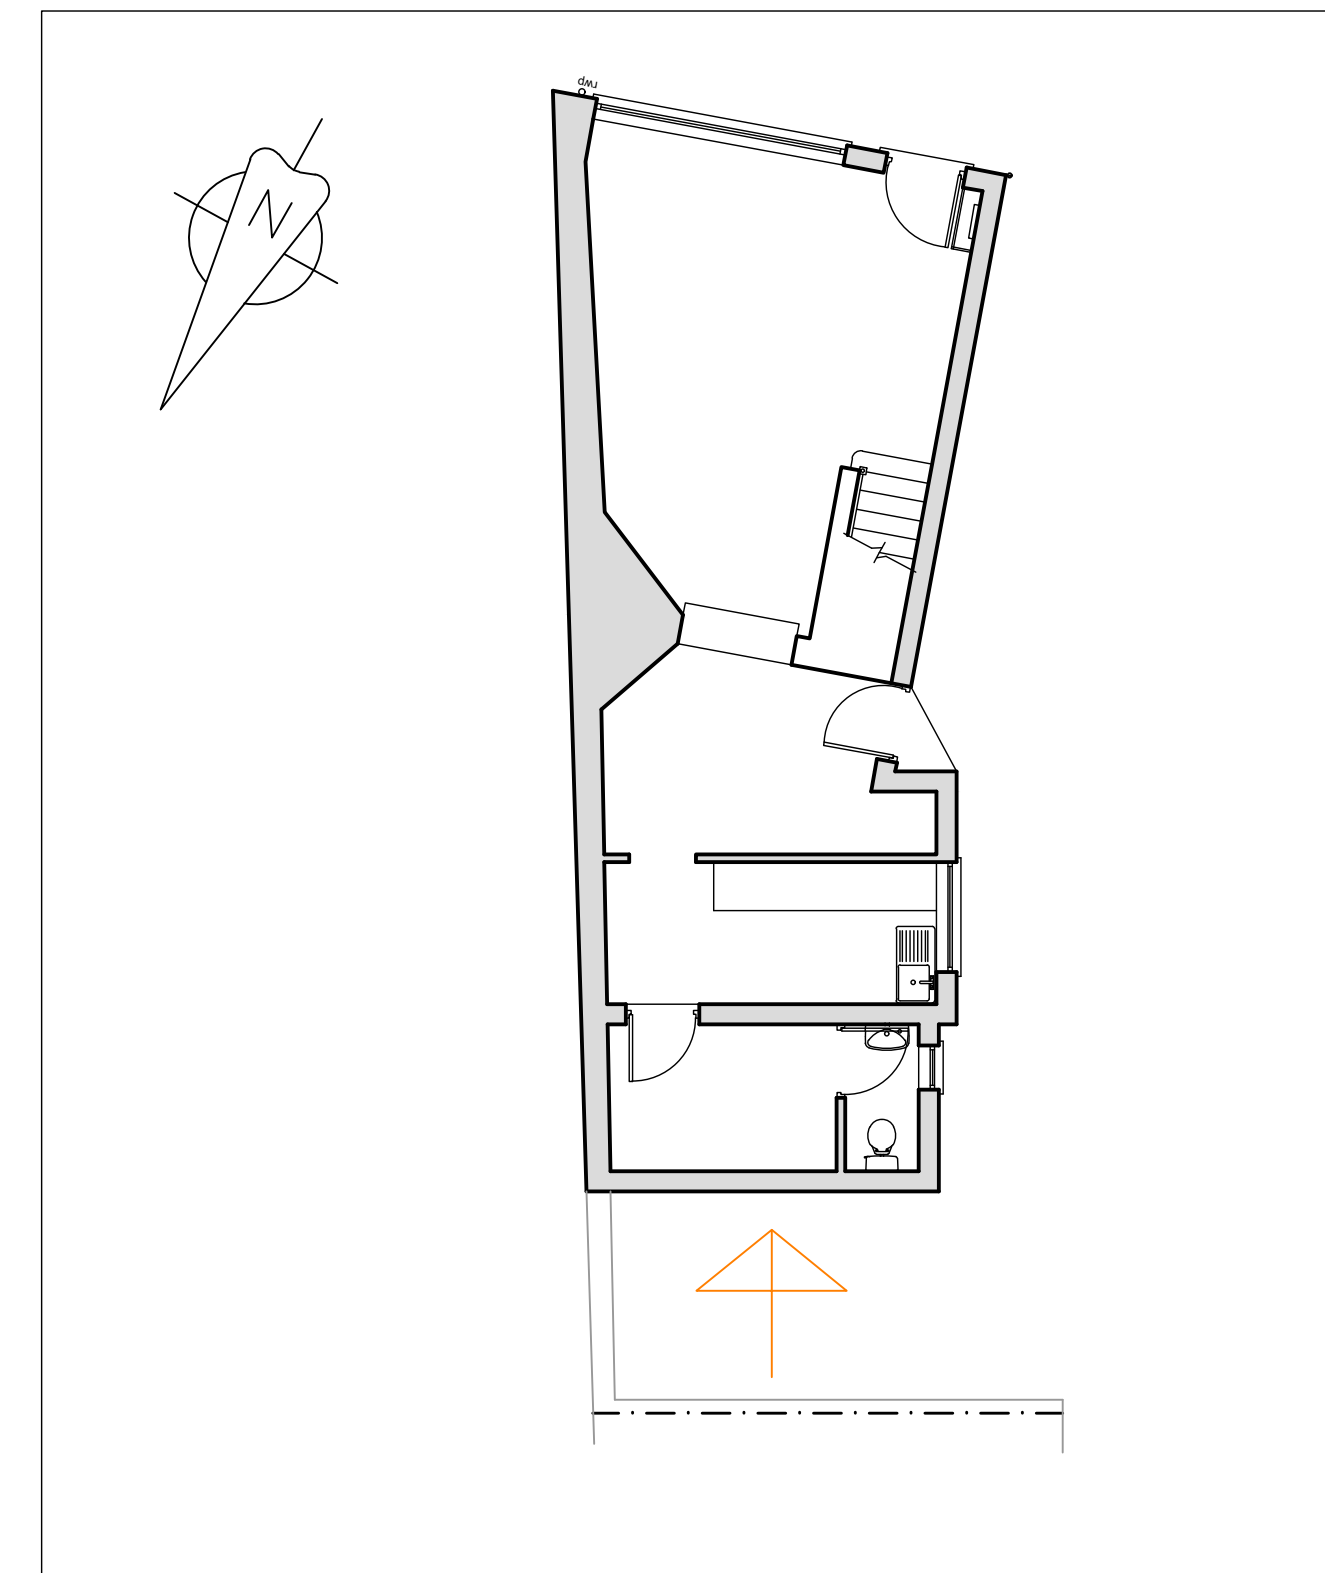

EXISTING REAR (NORTH WEST FACING)
ELEVATION 2 1:50

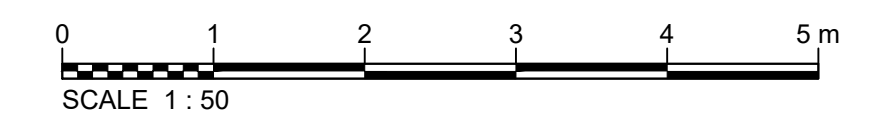

PROPOSED REAR (NORTH WEST FACING)
ELEVATION 2 1:50

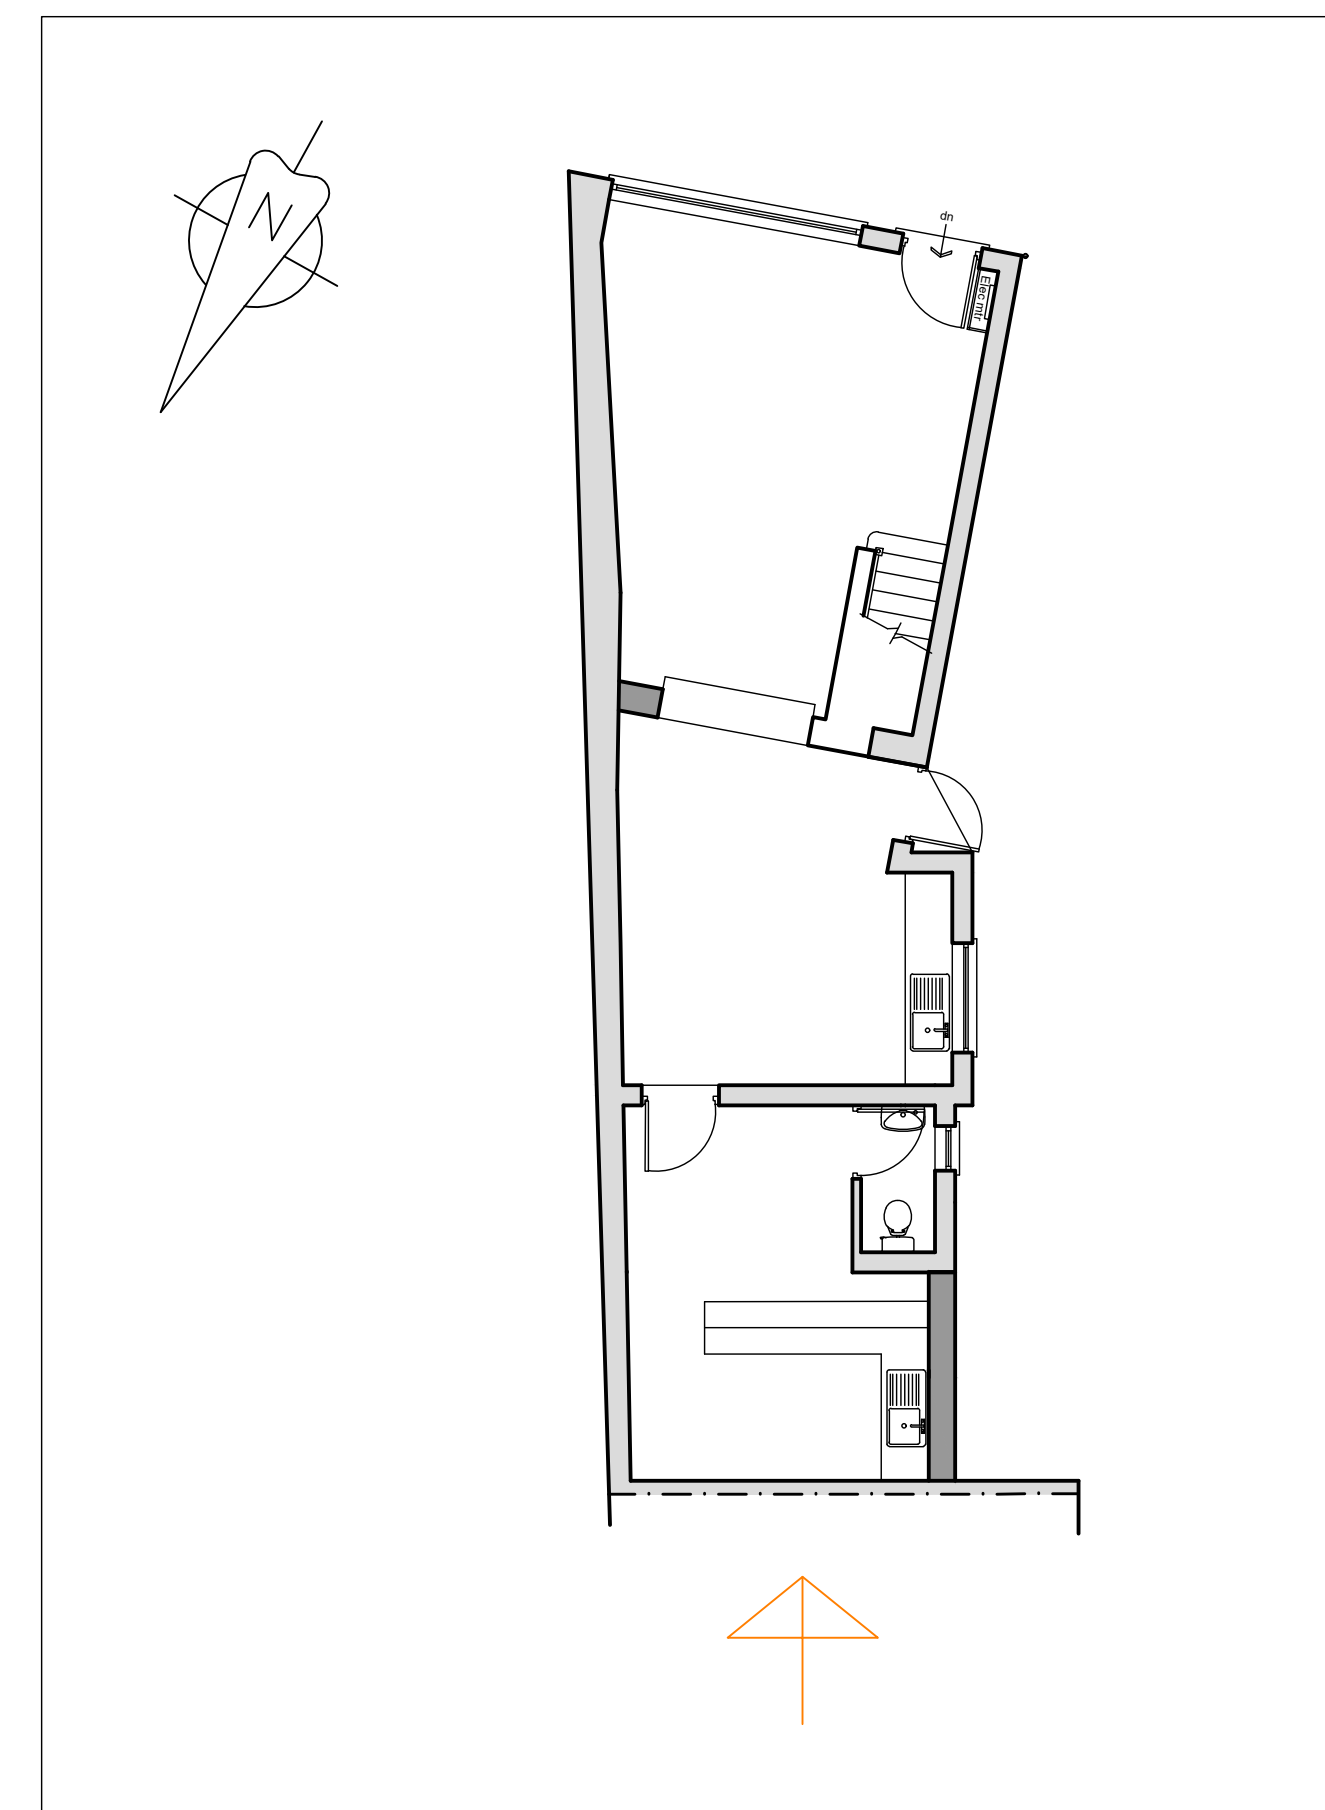

Revision B: 25.05.23: Toilet to remain in existing position. Internal walls to be retained

Revision A: 23.05.23: Fire exit door to remain in existing position. Ground floor toilet added.

1. GENERAL NOTE
These drawings are have been produced for the purpose of obtaining Planning Permission and/or Building Regulations approval; Not for construction.



Project	Rossett Pharmacy, Wrexham LL12 0HN.
Drawing	Single Storey Extension Existing & Proposed Elevations (7)
Scale 1:50	Drawing Number
Drawn F.B	CFI2305_PL11
Date 05/2023	
Status Planning	B