



Rev	Description	By	Date
P01	Initial Issue	PJ	21.06.22
P02	Notes amended. Dimensions added	PJ	15.07.22

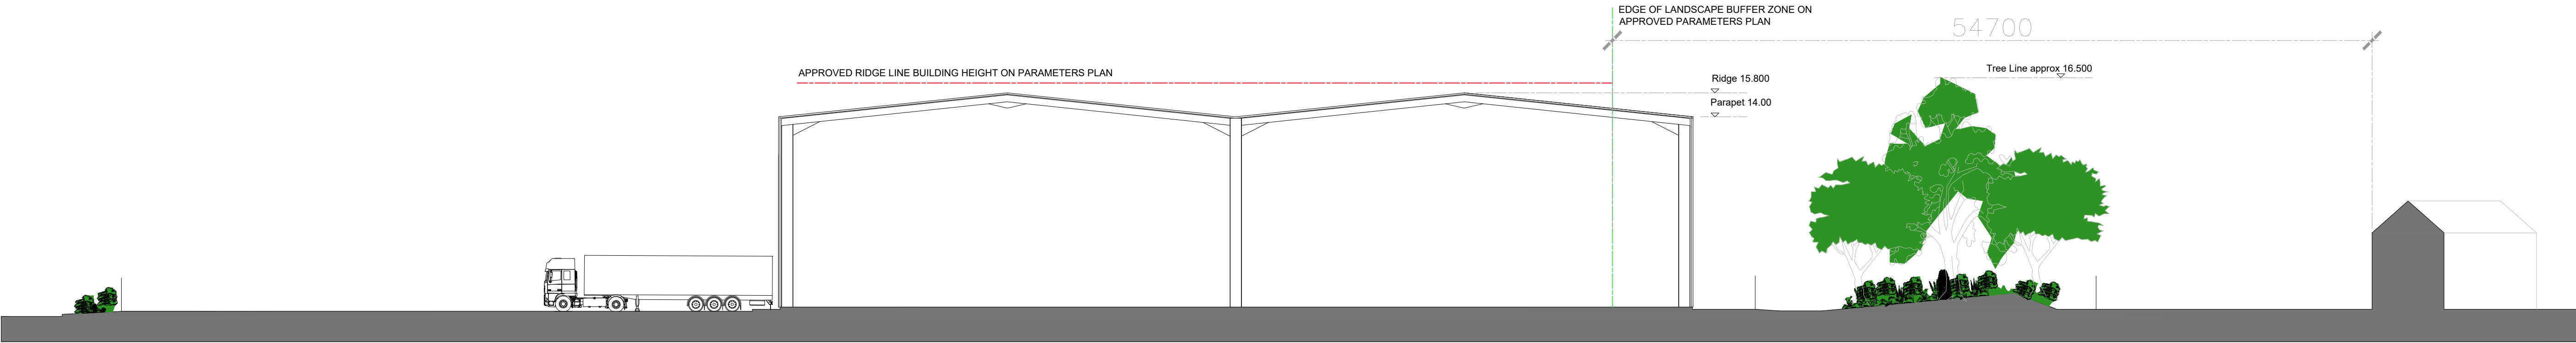

PROPOSED SECTION A-A

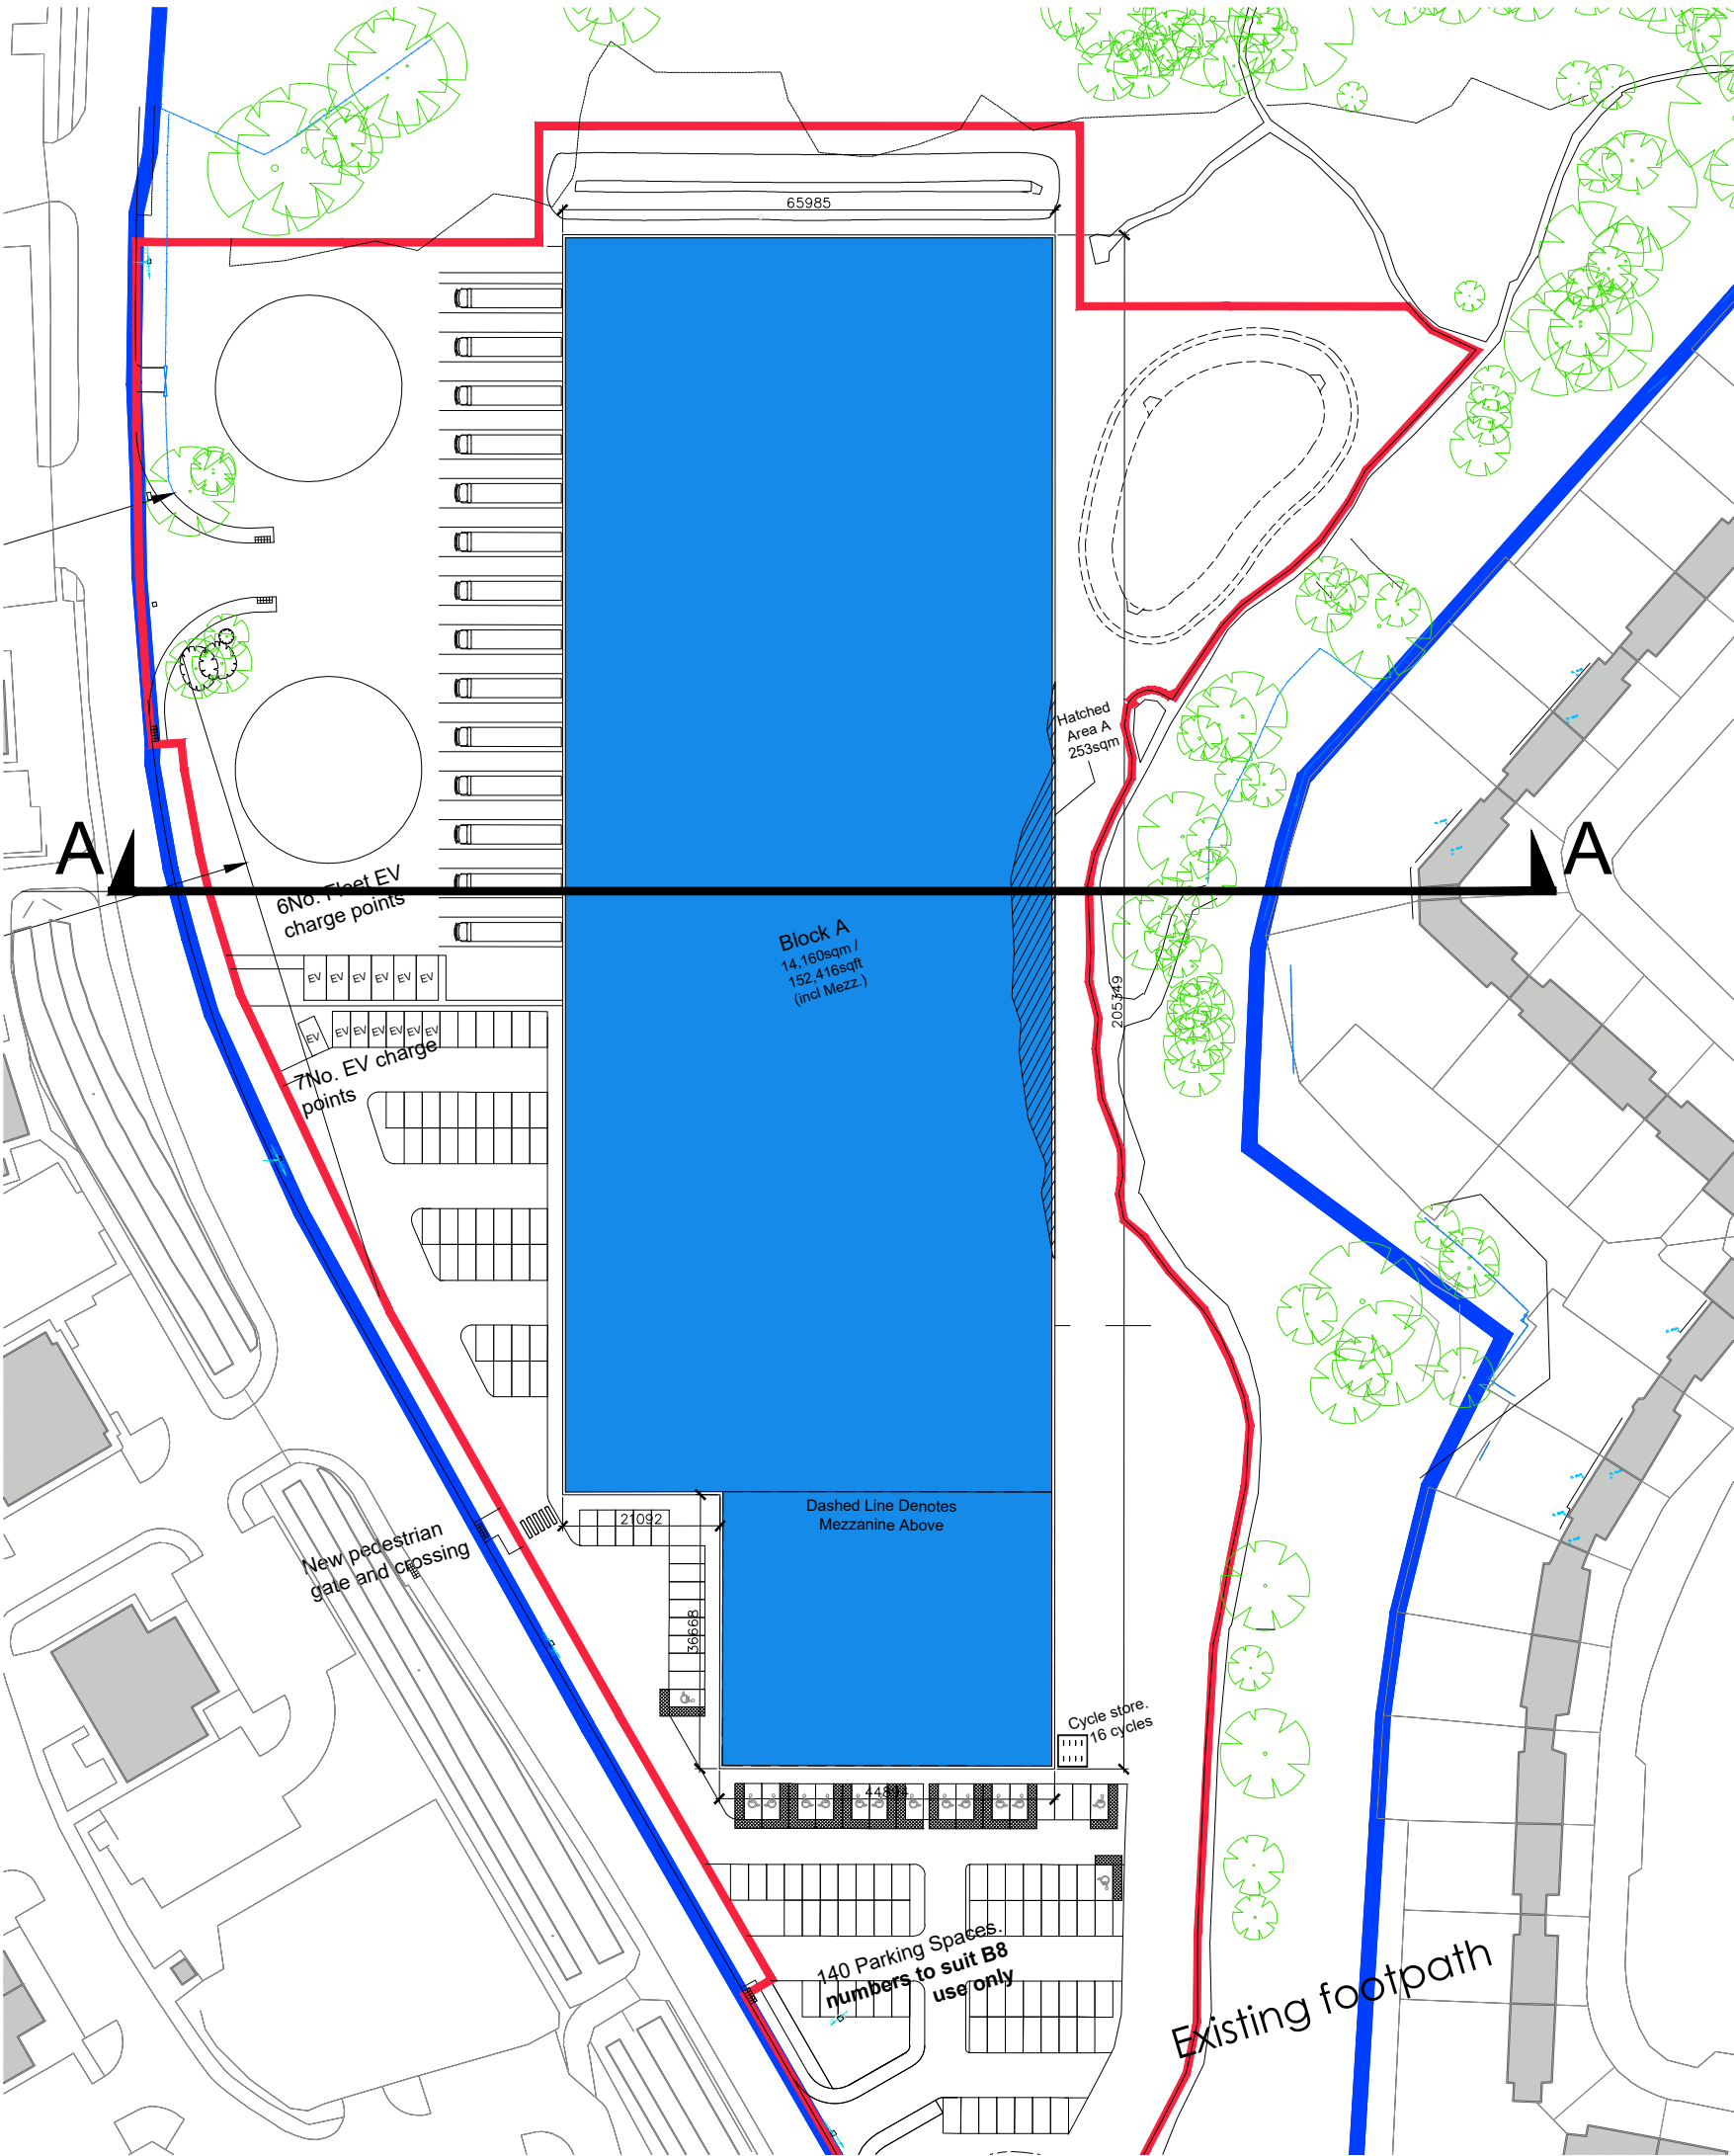

SECTION LOCATION PLAN

Scale 1:500

MC

AU

Modern City

Architecture & Urbanism

Eastgate

2 Castle Street

Castletfield

Manchester

M3 4LZ

t: 0161 974 7203

e: info@mcau.co.uk

www.mcau.co.uk

Client

FI REAL ESTATE MANAGEMENT

Project

Site 5

Wrexham

Description

Proposed Section A-A

Status

PLANNING

Scale

1:250

Drawn By

PJ

Date

JUN22

Job Number

1200

Drawing Number

04-001

Revision

P02

Copyright Modern City Architecture & Urbanism Ltd