




NOTES


Do not scale. All figured dimensions in mm and to be checked on site.

Copyright of the design and / or drawings remains solely with ke-design.

This drawing does not form part of a contract and is subject to change at developer's discretion.

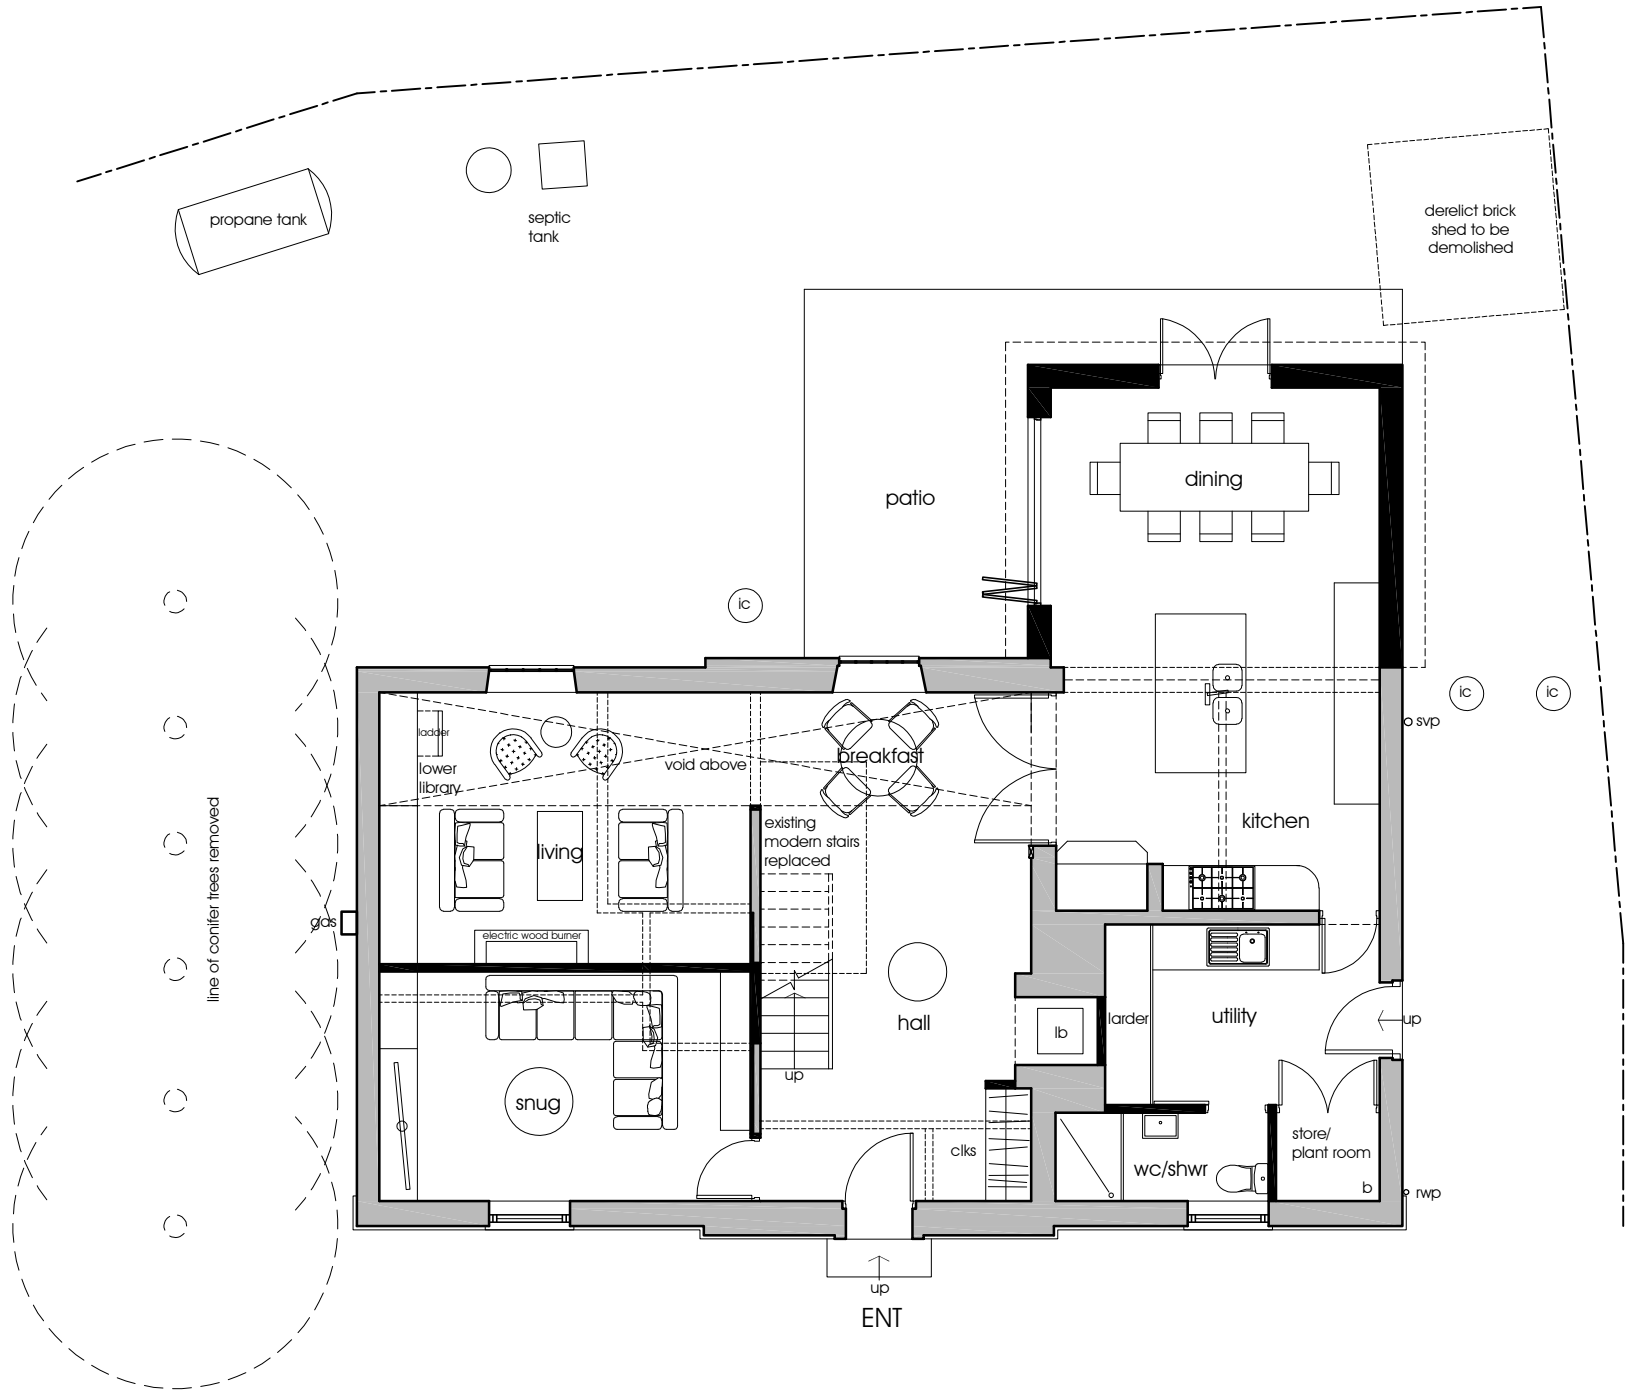

ground floor

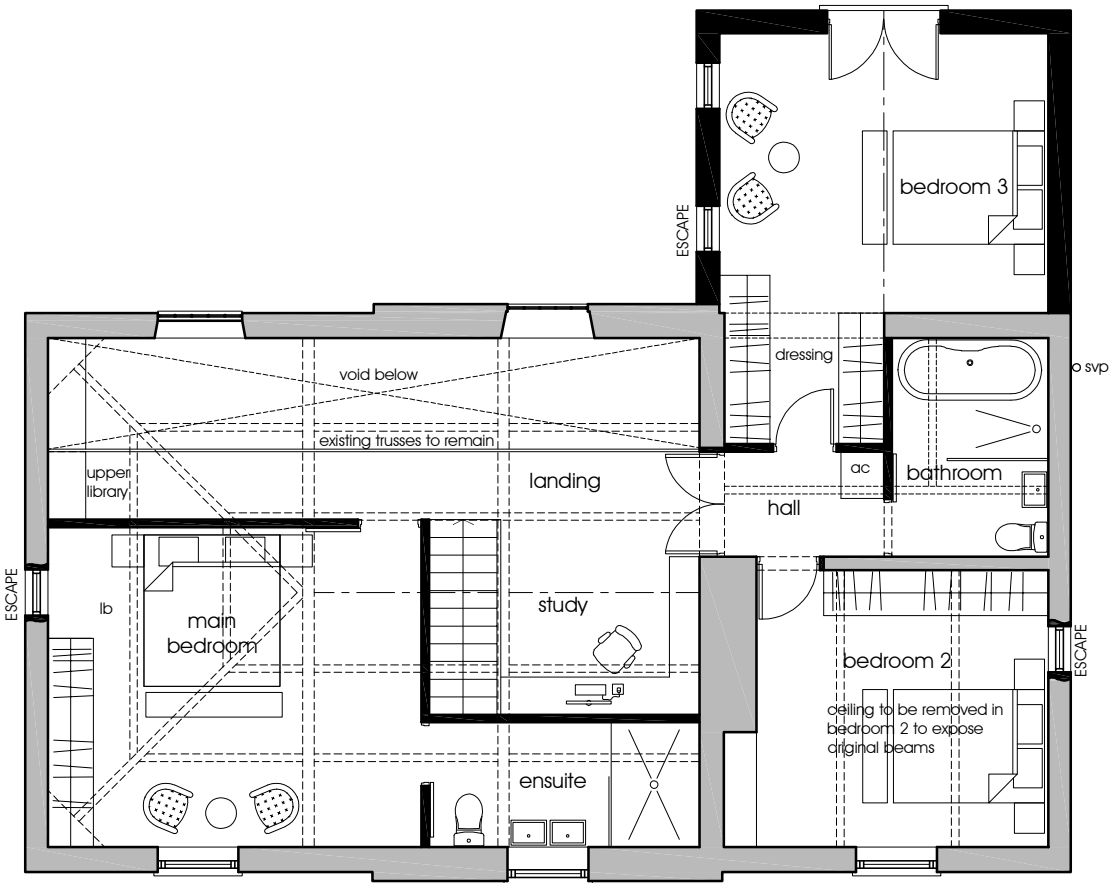

first floor

B	windows adjusted to Conservation officers comments	07.08.2023	CRM
rev.	description	date	by

status. Planning



Unit 7, Henry Close
Battlefield Enterprise Park
Battlefield
Shrewsbury
Shropshire SY1 3TJ

The Studio,
3 William Felton Mews
Salop Road,
Oswestry
Shropshire SY11 2RQ

client
Mr & Mrs Grootveld

project.
Chapel House, The Chequer, Bronington, Whitchurch, SY13 2JQ

drawing
Proposed Plans

scale
1:100 @A3

date
25/04/23

drawn
HRM

drwg no
2205-MA(00)0005

rev
B

E: info@ke-design.co.uk www.ke-design.co.uk T: 01743 298080 T: 01691 656964

