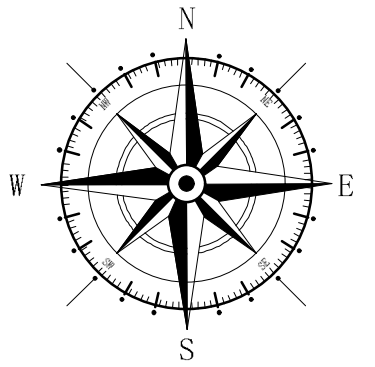
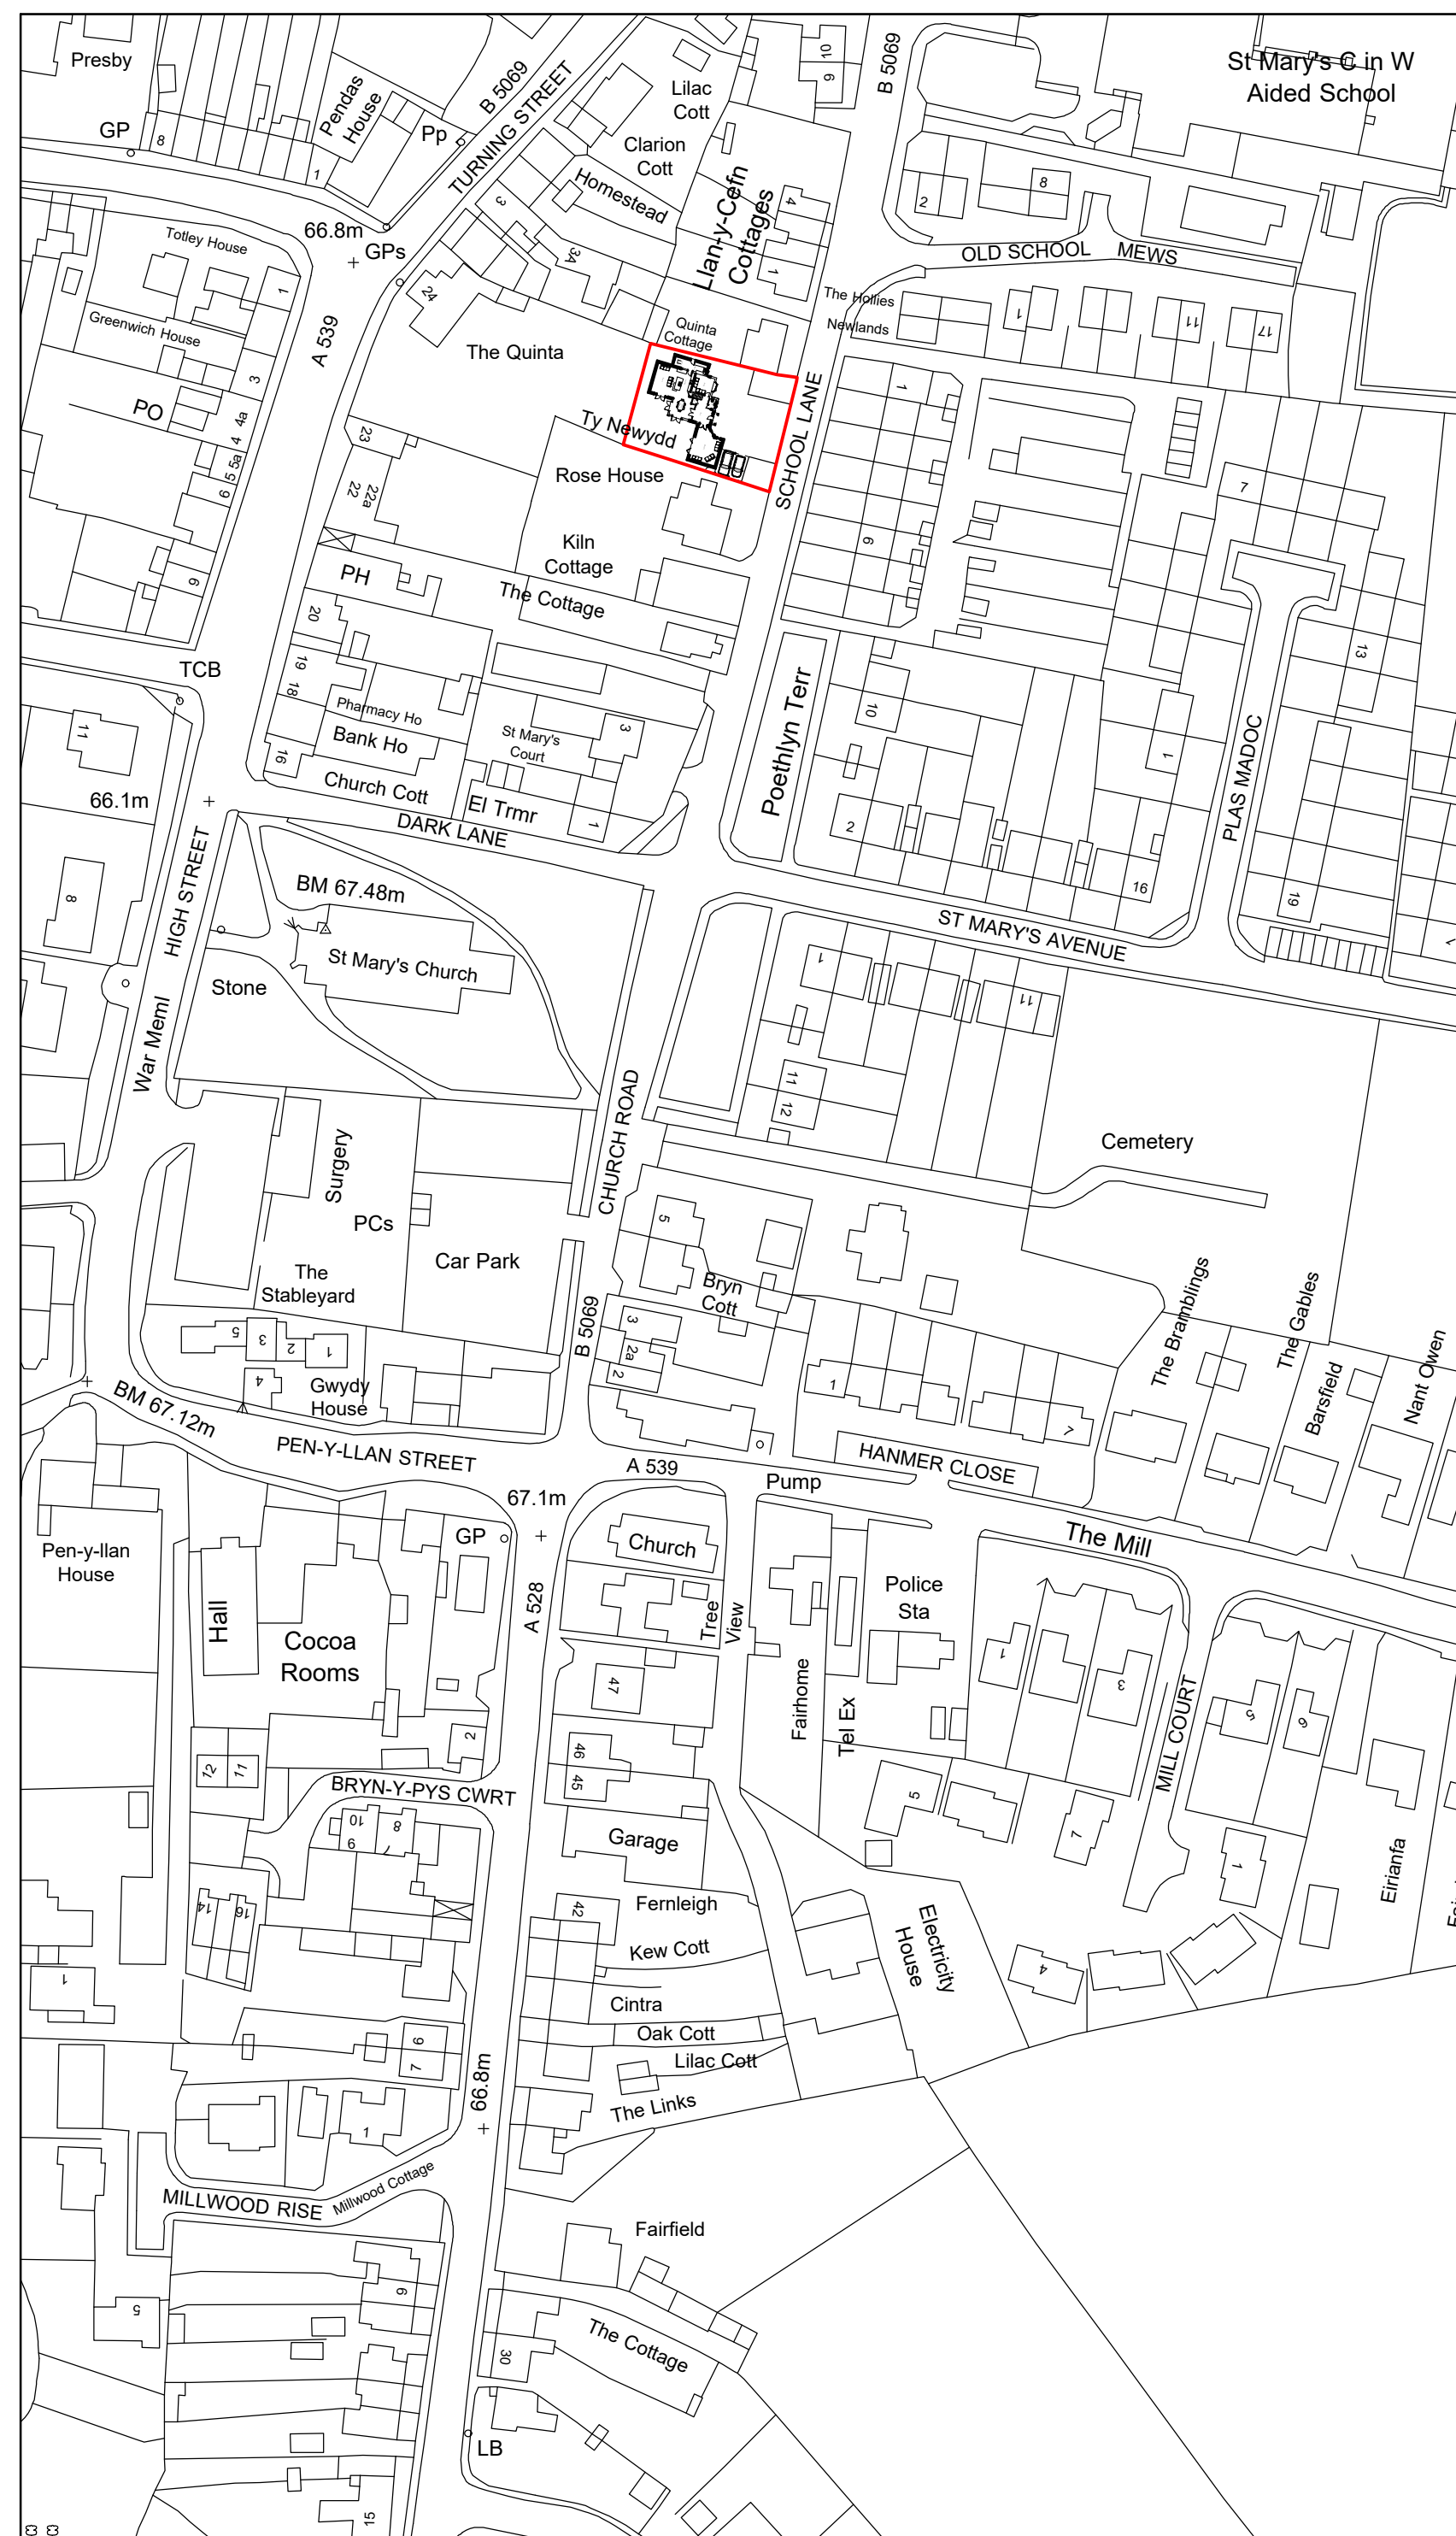
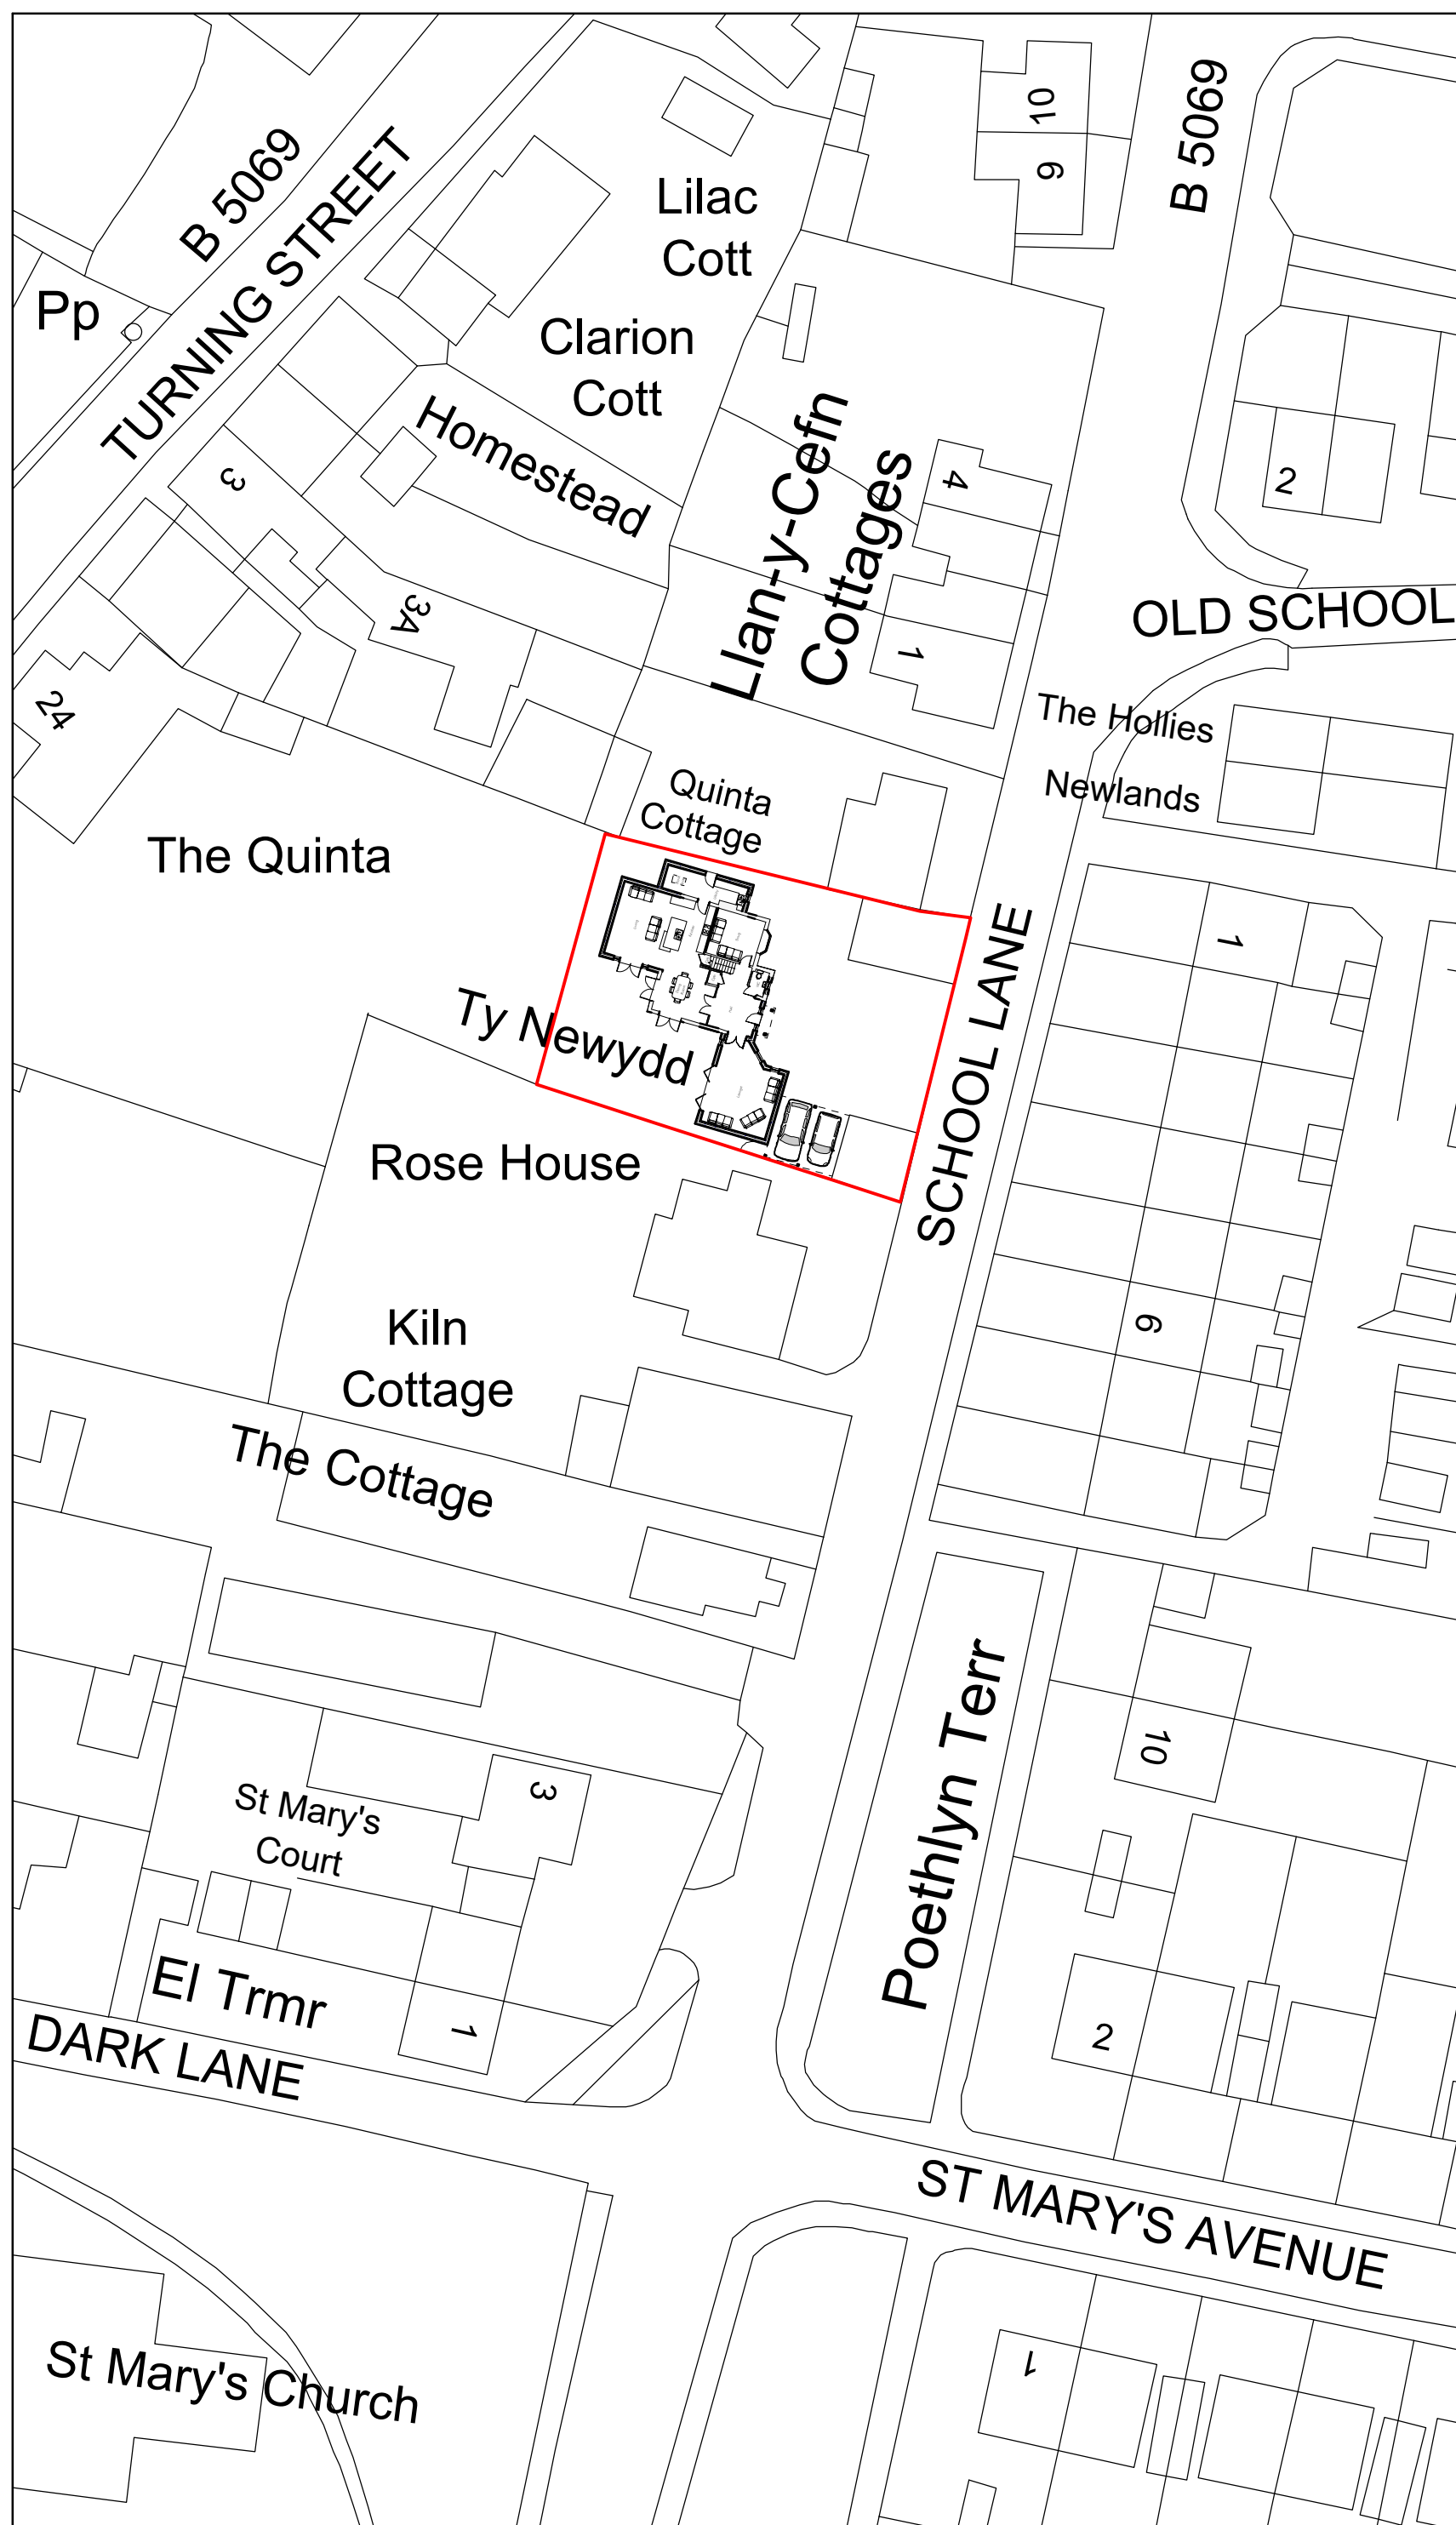


Rev	Date	Detail	Initial

Project:

Proposed Alterations to,
Ty Newydd, School Lane
Overton, Wrexham

Title:	Scale: (A2)
Site &	1 : 500 &
Location Plan	1 : 1 250

Drawn By: D.J.Edwards	Date: Aug 2023
--------------------------	-------------------

Drawing No: W175/009	Sheet: 1 of 1
-------------------------	------------------

blueprint
architectural services



Office 3K4,
Redwither Business Tower,
Wrexham. LL13 9XT
Tel: 01978 356500
www.blueprintarchitectural.com
 copyright all rights reserved