

Re: 146 Chester Road
Wrexham, LL11 2SN

Hi Sharon

please find enclosed the site
plan as per your request for
146 Chester Road. (Revised)

Thank you

Franca Dotolo



franca.lorenzo@hotmail.
com

WREXHAM COUNTY
BOROUGH COUNCIL

14 SEP 2023

PLANNING DEPARTMENT

146 Chester road

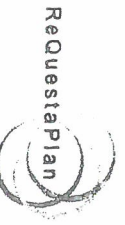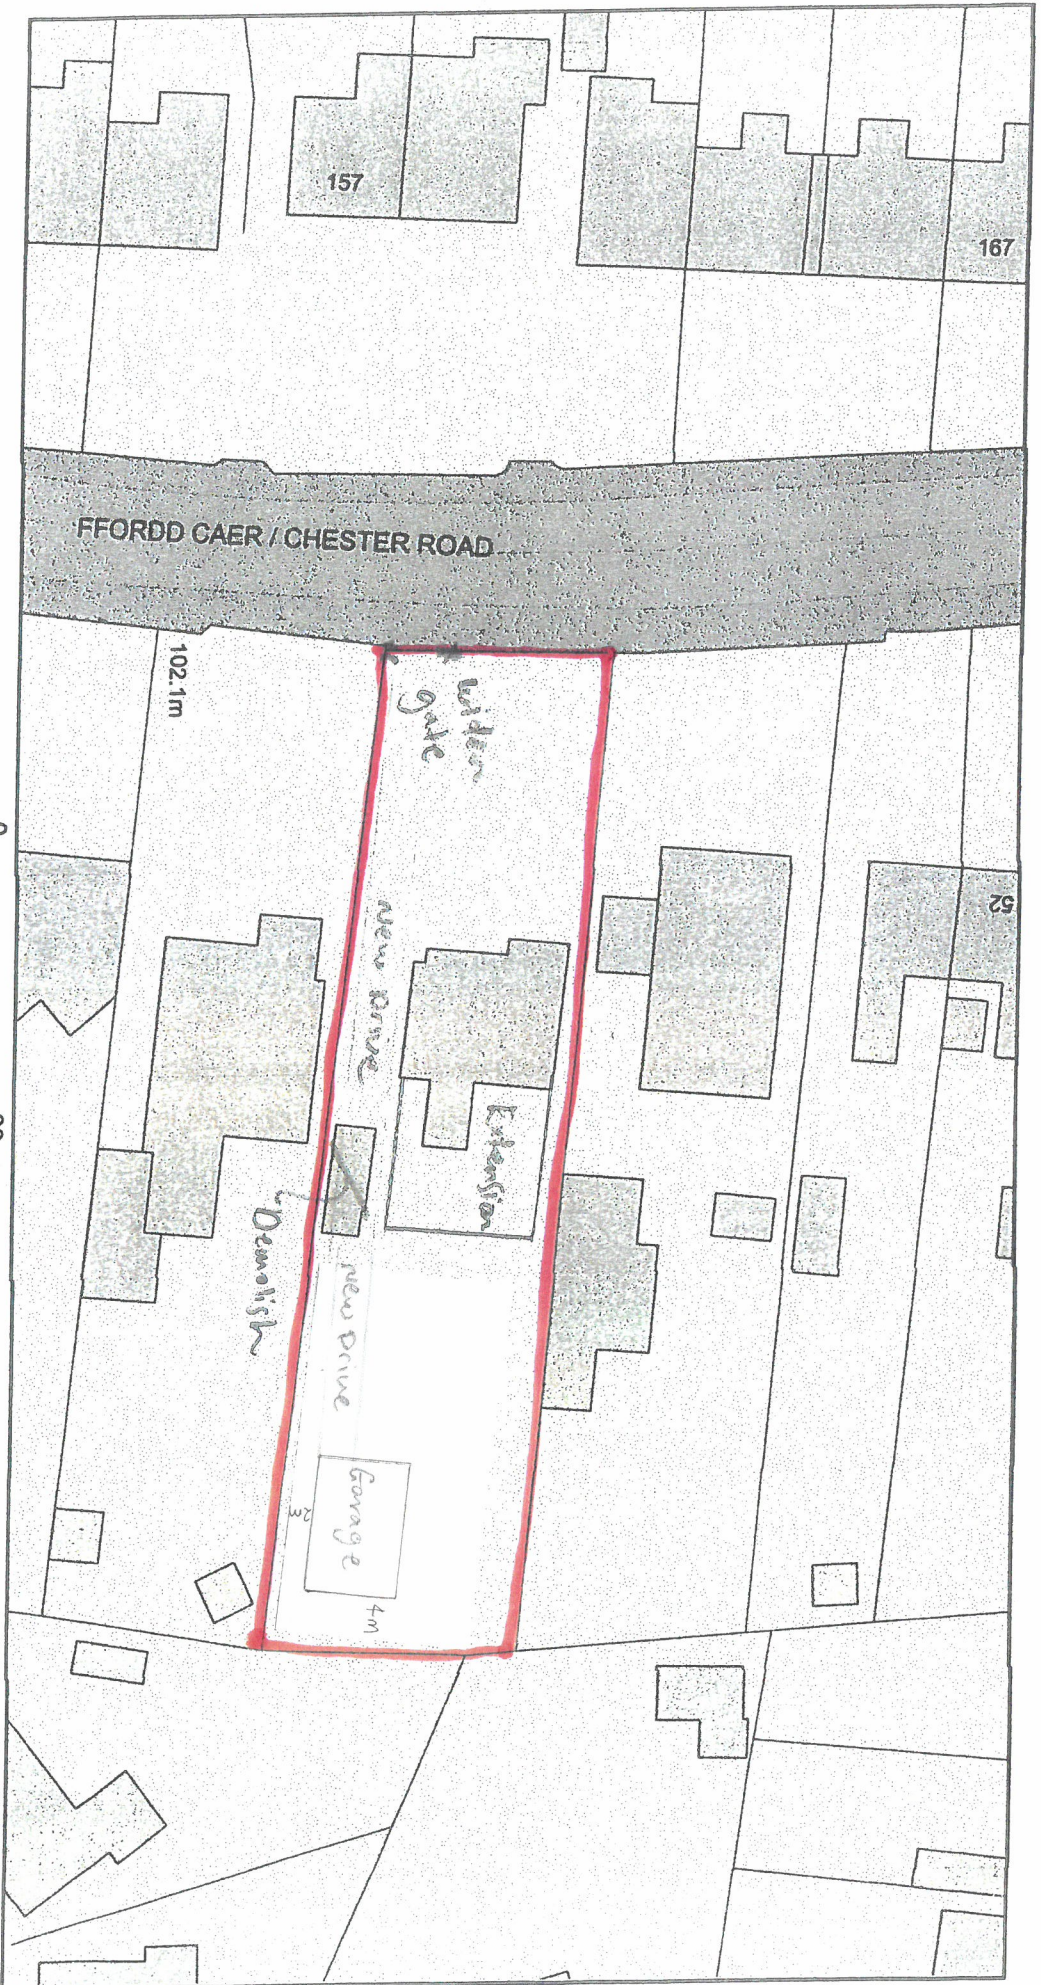

Plan Produced for: **Franca and Lorenzo Dotolo**

Date Produced: 21 Apr 2023

Plan Reference Number: TORQM23111141520679

Scale: 1:500 @ A4

© Crown copyright and database rights 2023 OS 100042766