


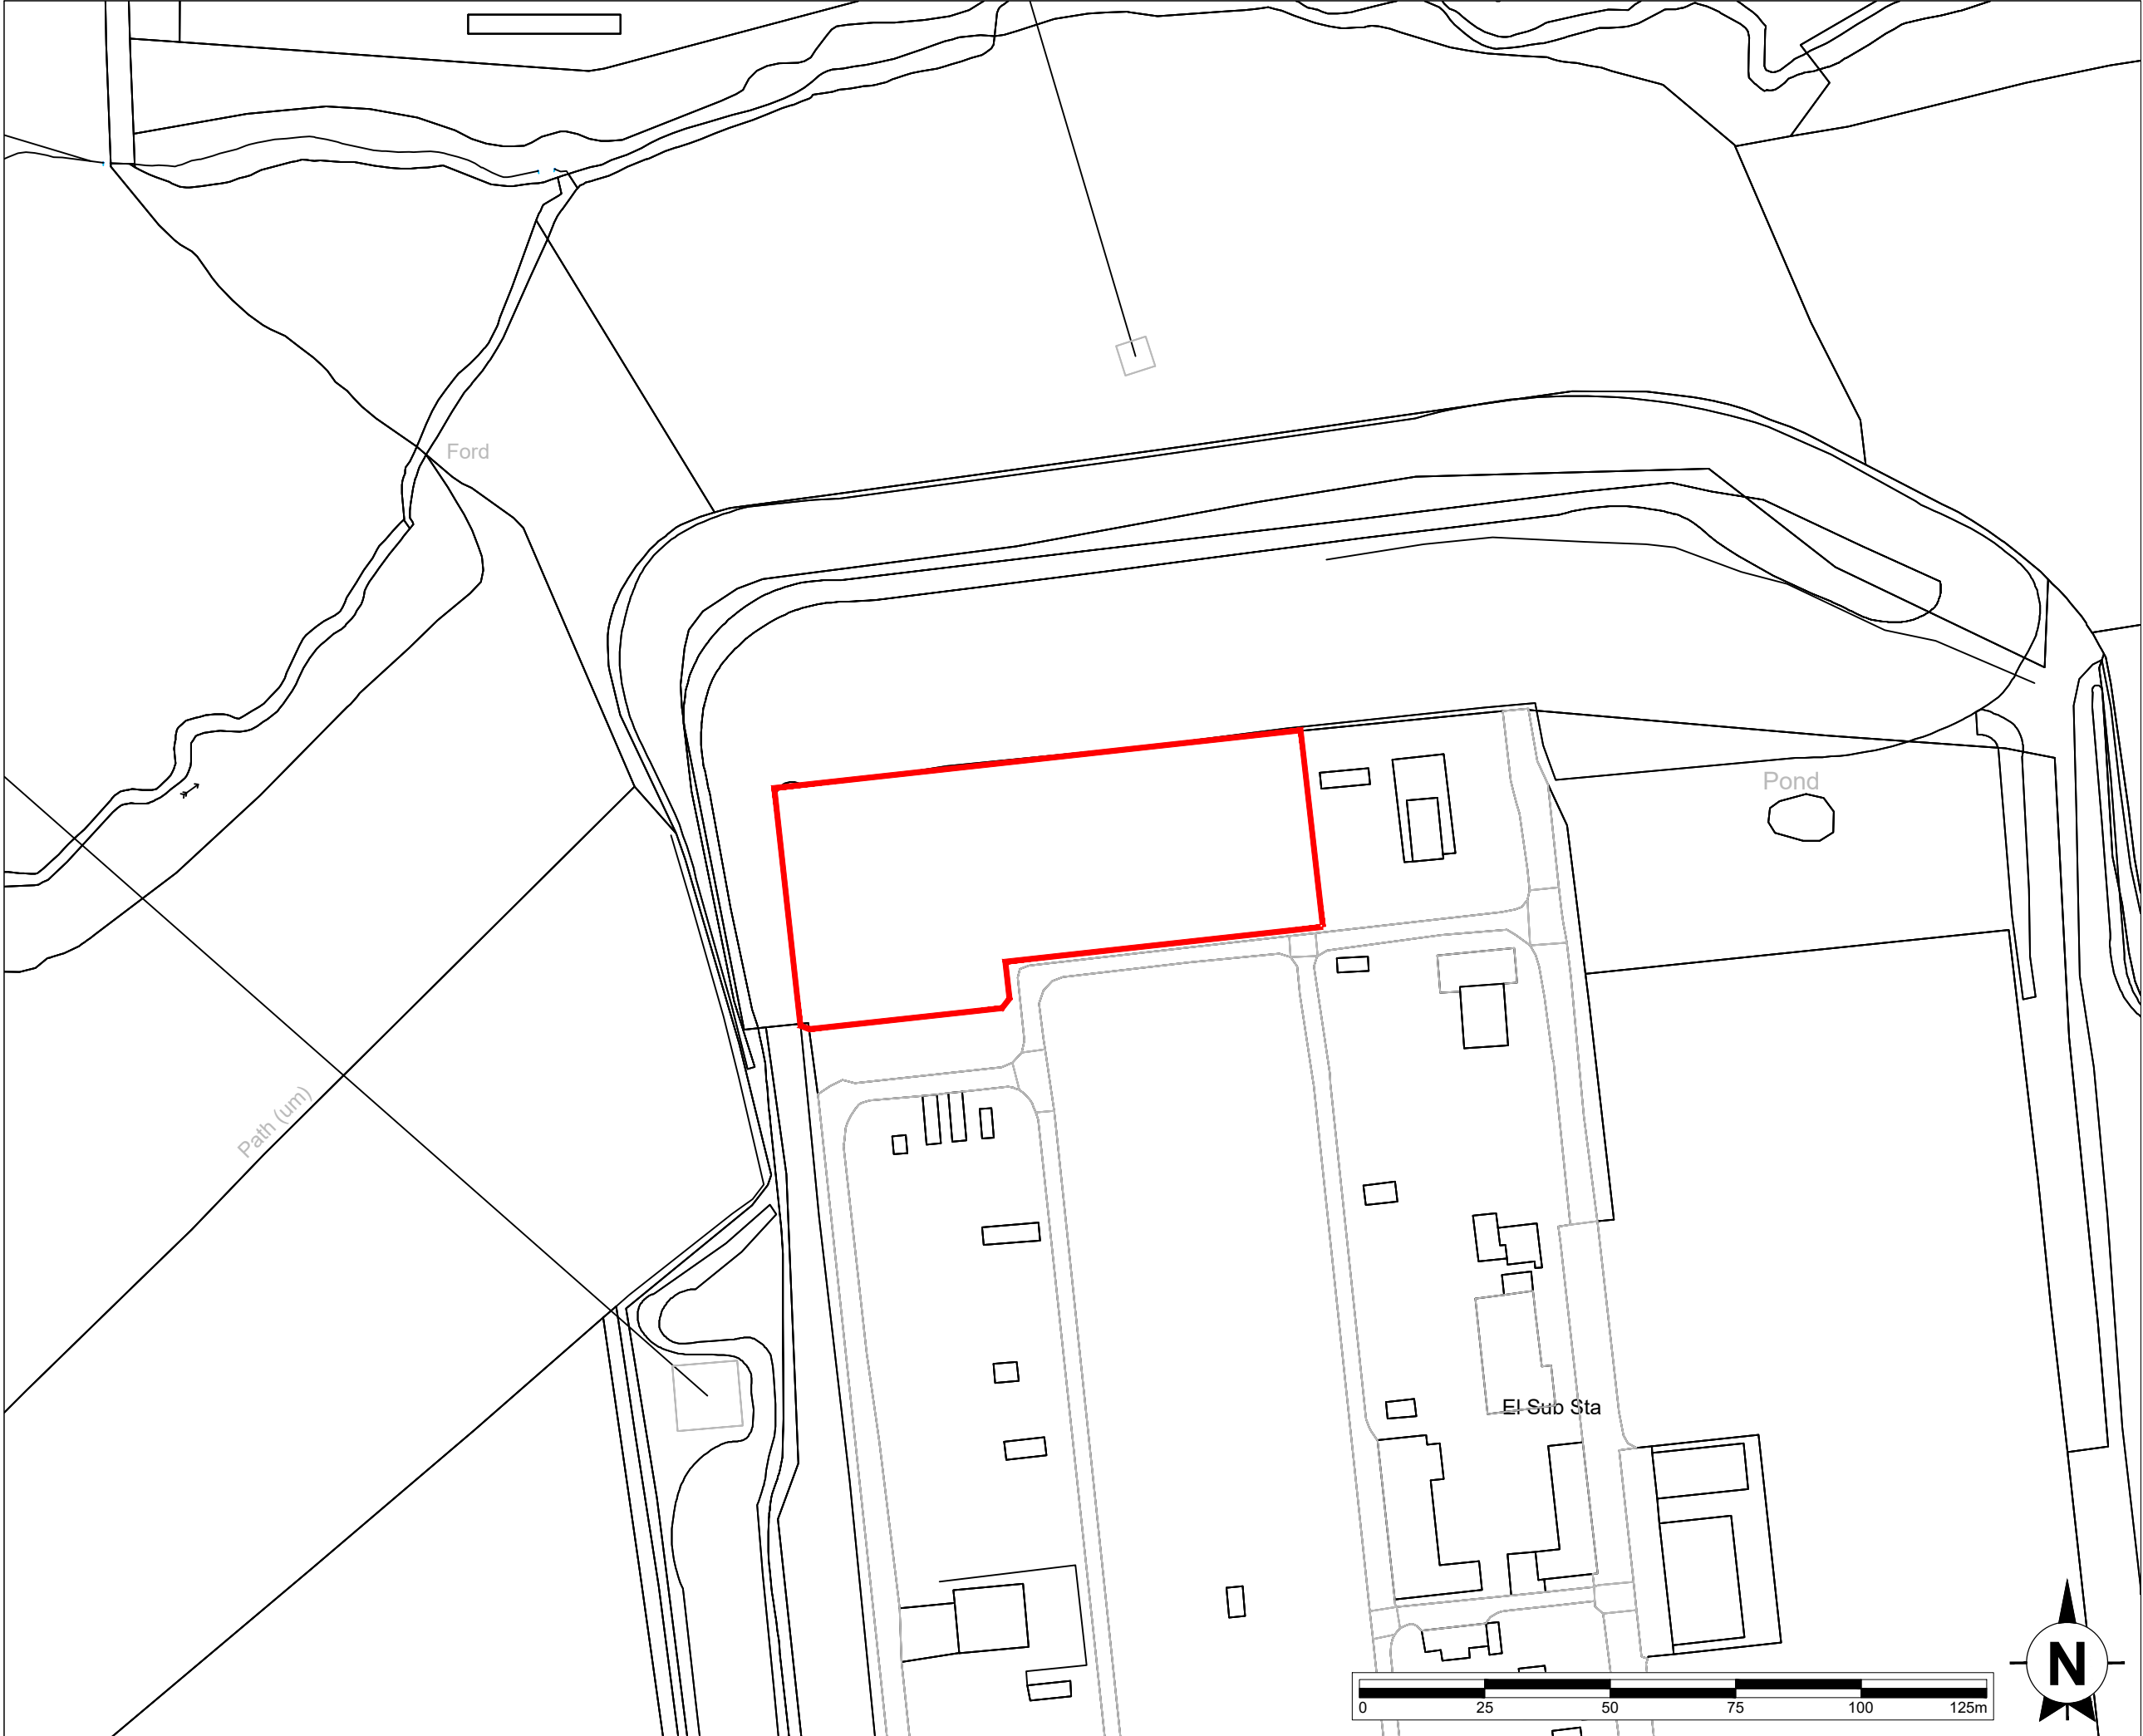

This drawing is the copyright of AXIS P.E.D Limited and may not be loaned, copied or reproduced in any way -or used for any offer, quote, tender or construction purposes without written consent of the company to do so

Follow any figured dimensions - do not scale for construction purposes. IF IN DOUBT ASK.

Revision History	Date

Application Boundary
(4539m²)

Chester Office: Well House Barns Bretton Chester CH4 8DH		South Manchester Office: Camellia House 76 Water Lane Wilmslow SK9 8BB	axis
0844 8700 007 - www.axisped.co.uk			
client: PELAGIC ENERGY			
project: LEGACY REVISED LAYOUT			
drawing title: STATUTORY PLAN			
date: JANUARY 2023	drawn by: SK	checked: JM	planning environment design
drawing number: 2658-03-01	status: --		
scale(s): 1:1250@A3	rev: --		