



Full Section
Scale 1:10,000@A3

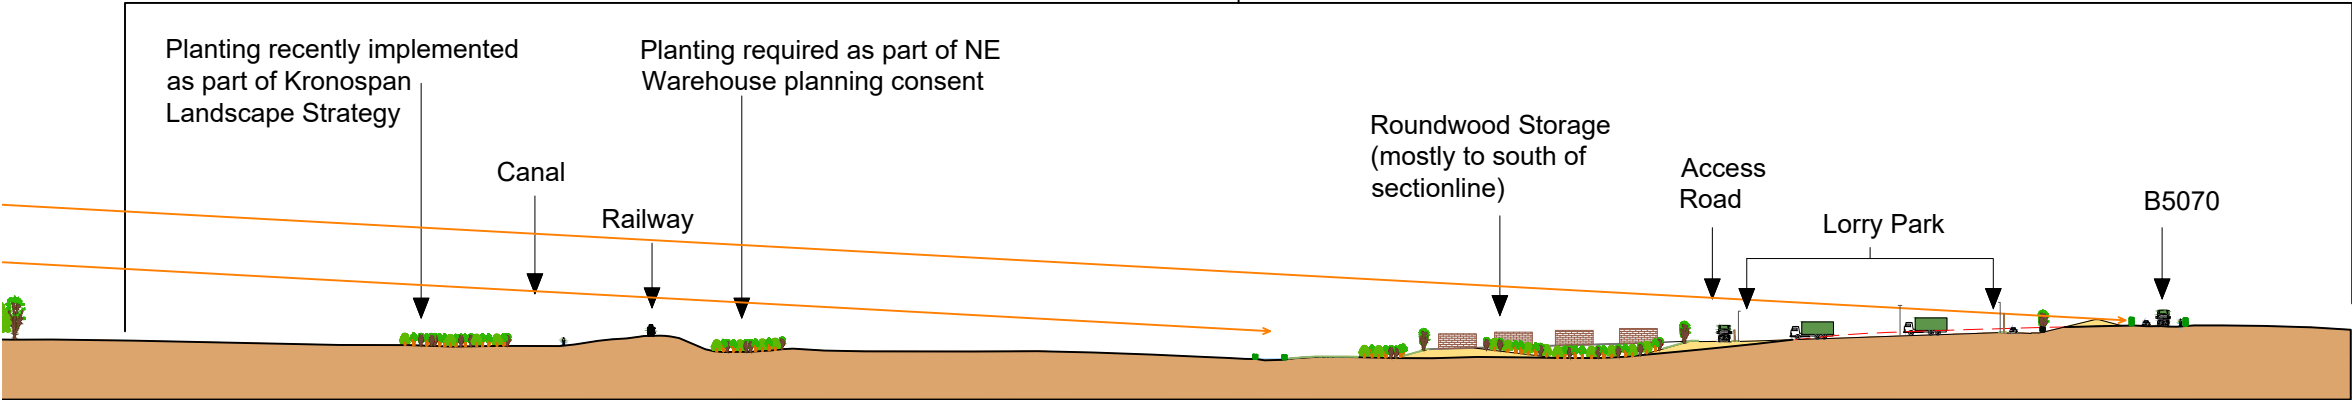

Inset
Scale 1:2,000@A3

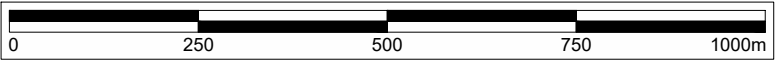

This drawing is the copyright of AXIS P.E.D Limited and may not be loaned, copied or reproduced in any way -or used for any offer, quote, tender or construction purposes without written consent of the company to do so

Follow any figured dimensions - do not scale for construction purposes. IF IN DOUBT ASK.

Revision History	Date

- Key:
- Existing Ground
 - Areas of Cut
 - Areas of Fill
 - Roundwood storage piles (max. height 4m)
 - Proposed New Woodland Planting
 - Proposed Specimen Tree Planting
 - Proposed New Hedgerow Planting
 - Proposed Lighting Column
 - Proposed Acoustic Screen - typically close board timber fence
 - Line of Sight from Castle entrance and Castle roof (without proposed planting)

- NOTES:
- Proposed planting is shown based on likely heights approximately five years after planting (5-6m for specimen trees, and 3-4m for new woodland)
 - Refer to Figure 4.3 for the arrangement of proposed planting, and for the location of the sections

Cheshire Office: Well House Barns Bretton Cheshire CH4 8DH		South Manchester Office: Canville House 76 Water Lane Wilmslow SK9 5BB		axis
0844 8700 007		www.axisped.co.uk		
client: KRONOSPAN				
project: KRONOSPAN NORTH ACCESS ROAD				
drawing title: PROPOSED DEVELOPMENT - ILLUSTRATIVE LANDSCAPE CROSS SECTIONS SHEET 4				
date: DECEMBER 2022		drawn by:	checked:	
drawing number:		AM	BC	
Planning Drawing 4d				
scale(s): AS STATED		rev:	FOR PLANNING	

planning environment design				