


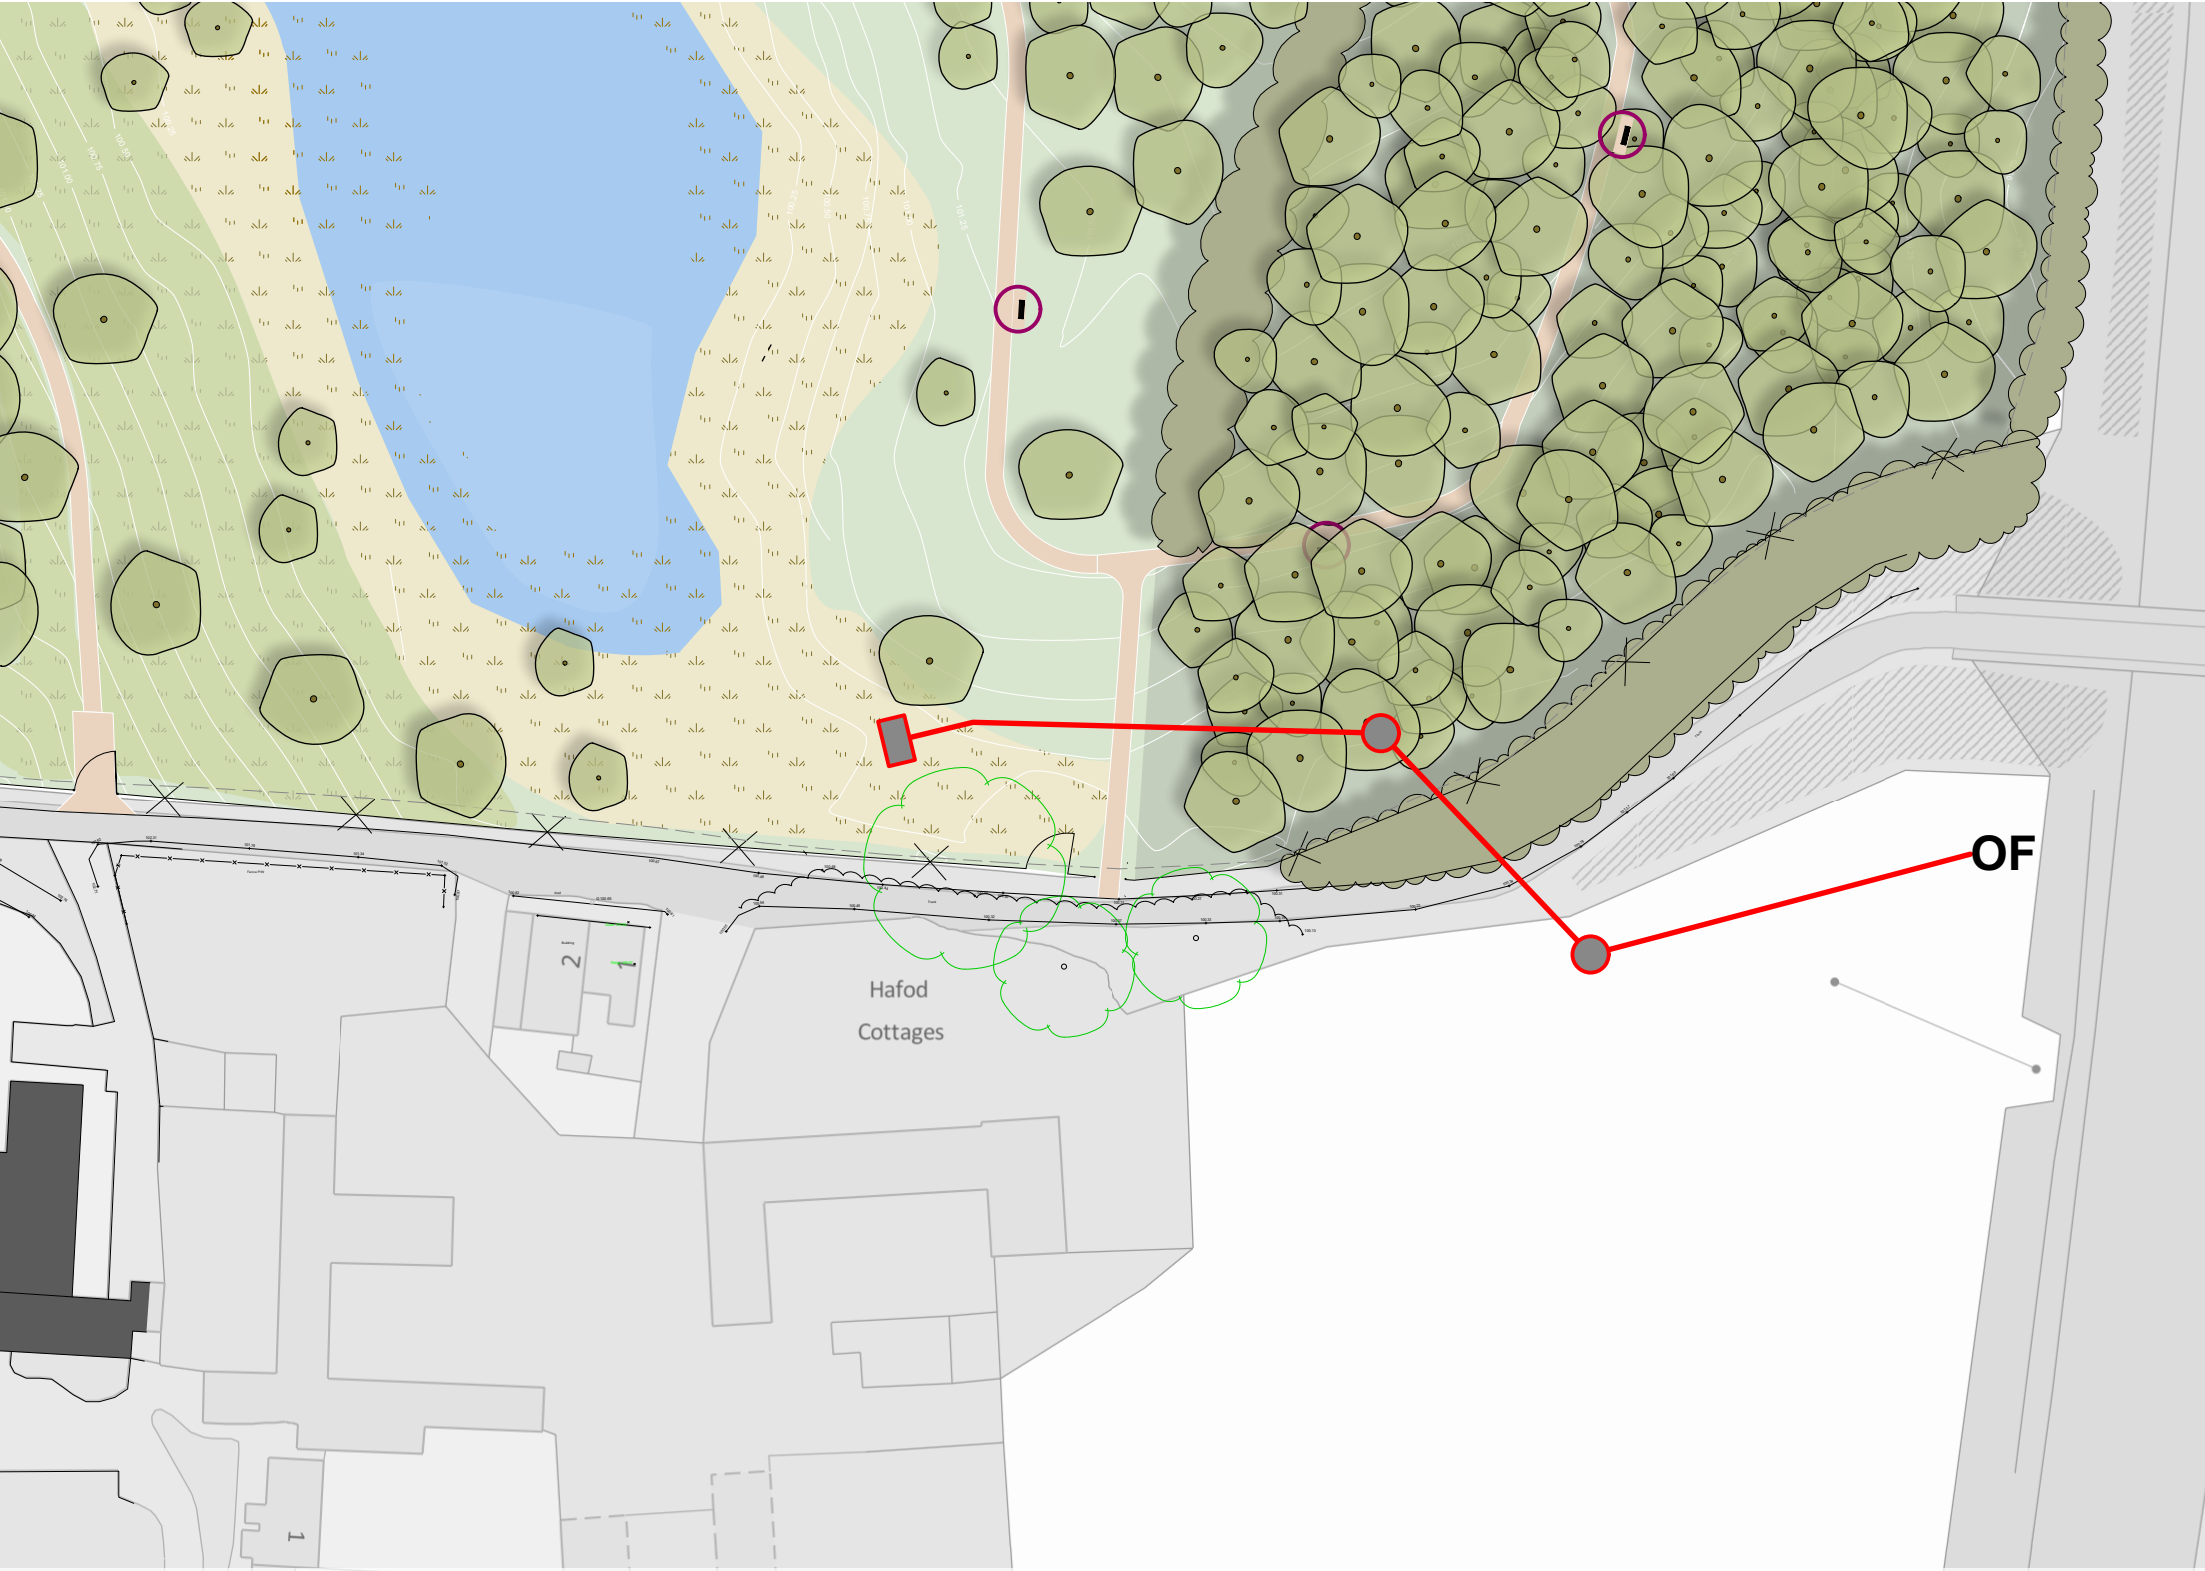

Proposed Plan 1:750 - route for new 225mm drain, to engineer's details

Sketch proposals are for illustrative purposes only and as such are subject to detailed investigation including ground conditions/contaminants and drainage. Sketch proposals may be based upon enlargements of OS sheets and visual estimates of existing site features, accuracy will therefore need to be verified by survey

This drawing is the copyright of the National Trust and may not be reproduced except by written permission

| Rev | Date | Notes |
|-----|------|-------|
|-----|------|-------|



National Trust

Placemaking & Design

Heelis, Kemble Drive, Swindon, Wiltshire, SN2 2NA  
www.nationaltrust.org.uk

PROPERTY/PROJECT  
Commemorative Woodland  
Erddig, Hafod Road, Wrexham, LL14 6ET  
STATUS  
PLANNING  
DRAWING TITLE  
Proposed Drain

DRAWN BY  
EPH  
SCALE  
1:750@A3  
DRAWING No.  
P11

DATE  
03/02/2023  
CHECKED BY  
-  
REV.  
-