

ANDREW DESIGN SERVICE
architects, surveyors & planning consultants.
4A Station Avenue, Chirk, Wrexham. LL14 5LS Tel/Fax: 01691 777025

Project

Former Estate Office & Stables, Trevor Row, Chirk, LL14 5HE

Drawn by

MCA

DWG

Dwg Ref:


PL01

Date:

27 / 03 / 2023

Scale

Revision

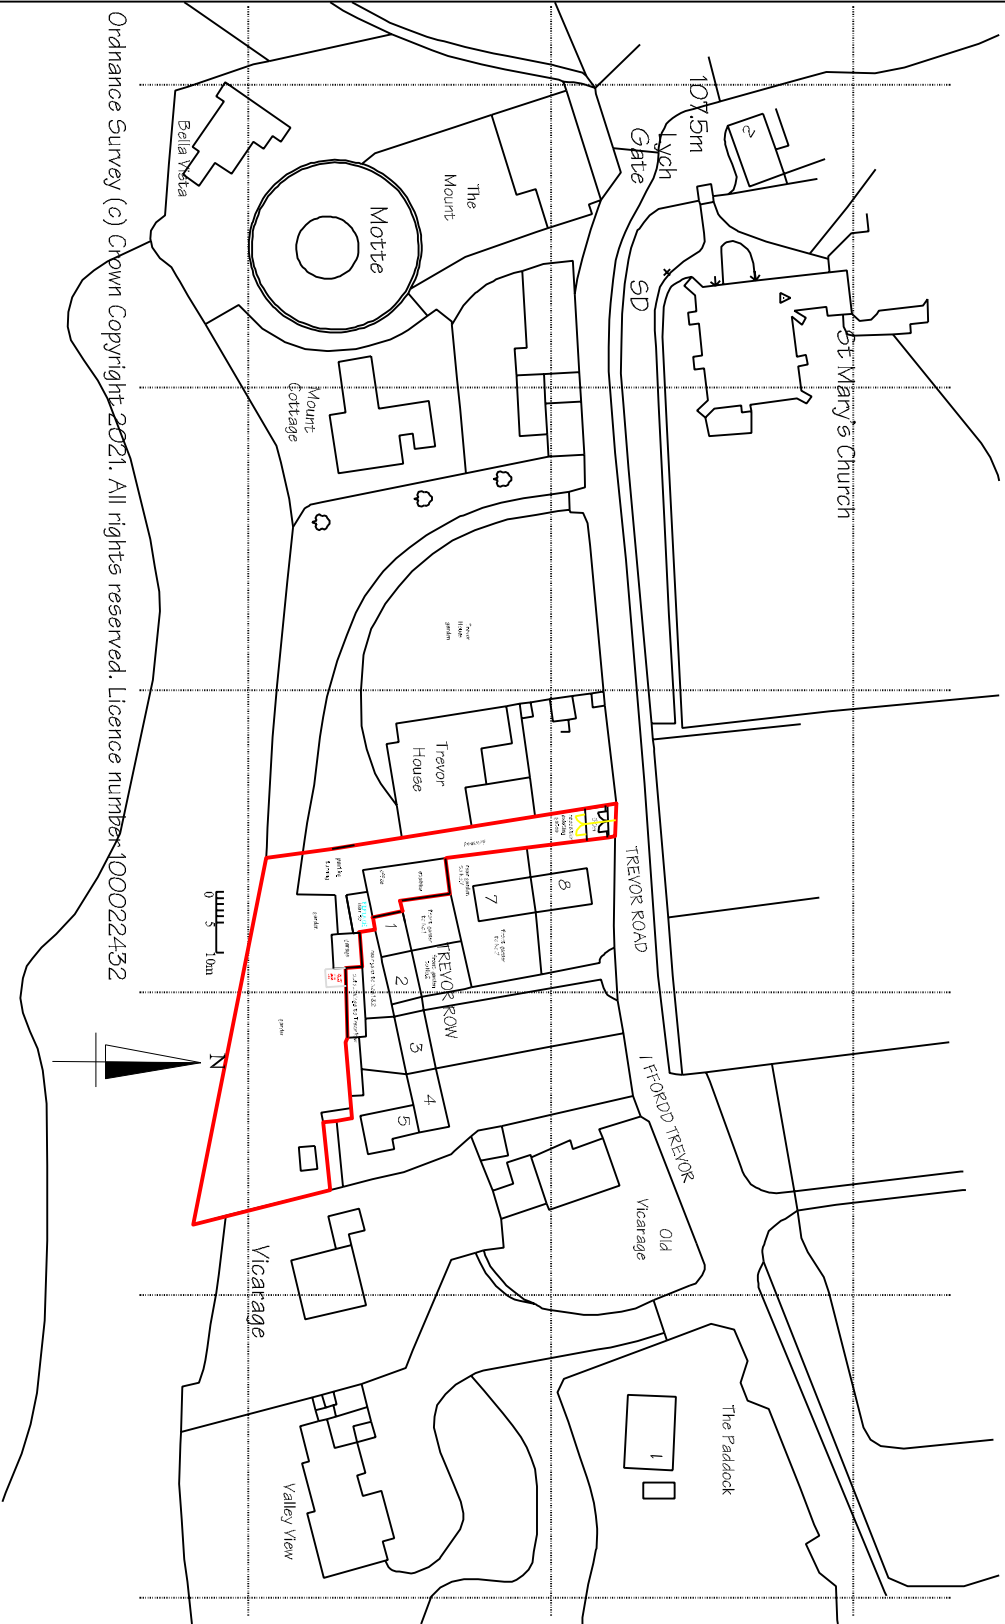

PL01 LOCATION PLAN and BLOCK PLAN

Scale 1:1250 and 1/500 @A3

. Licence number 100022432

