


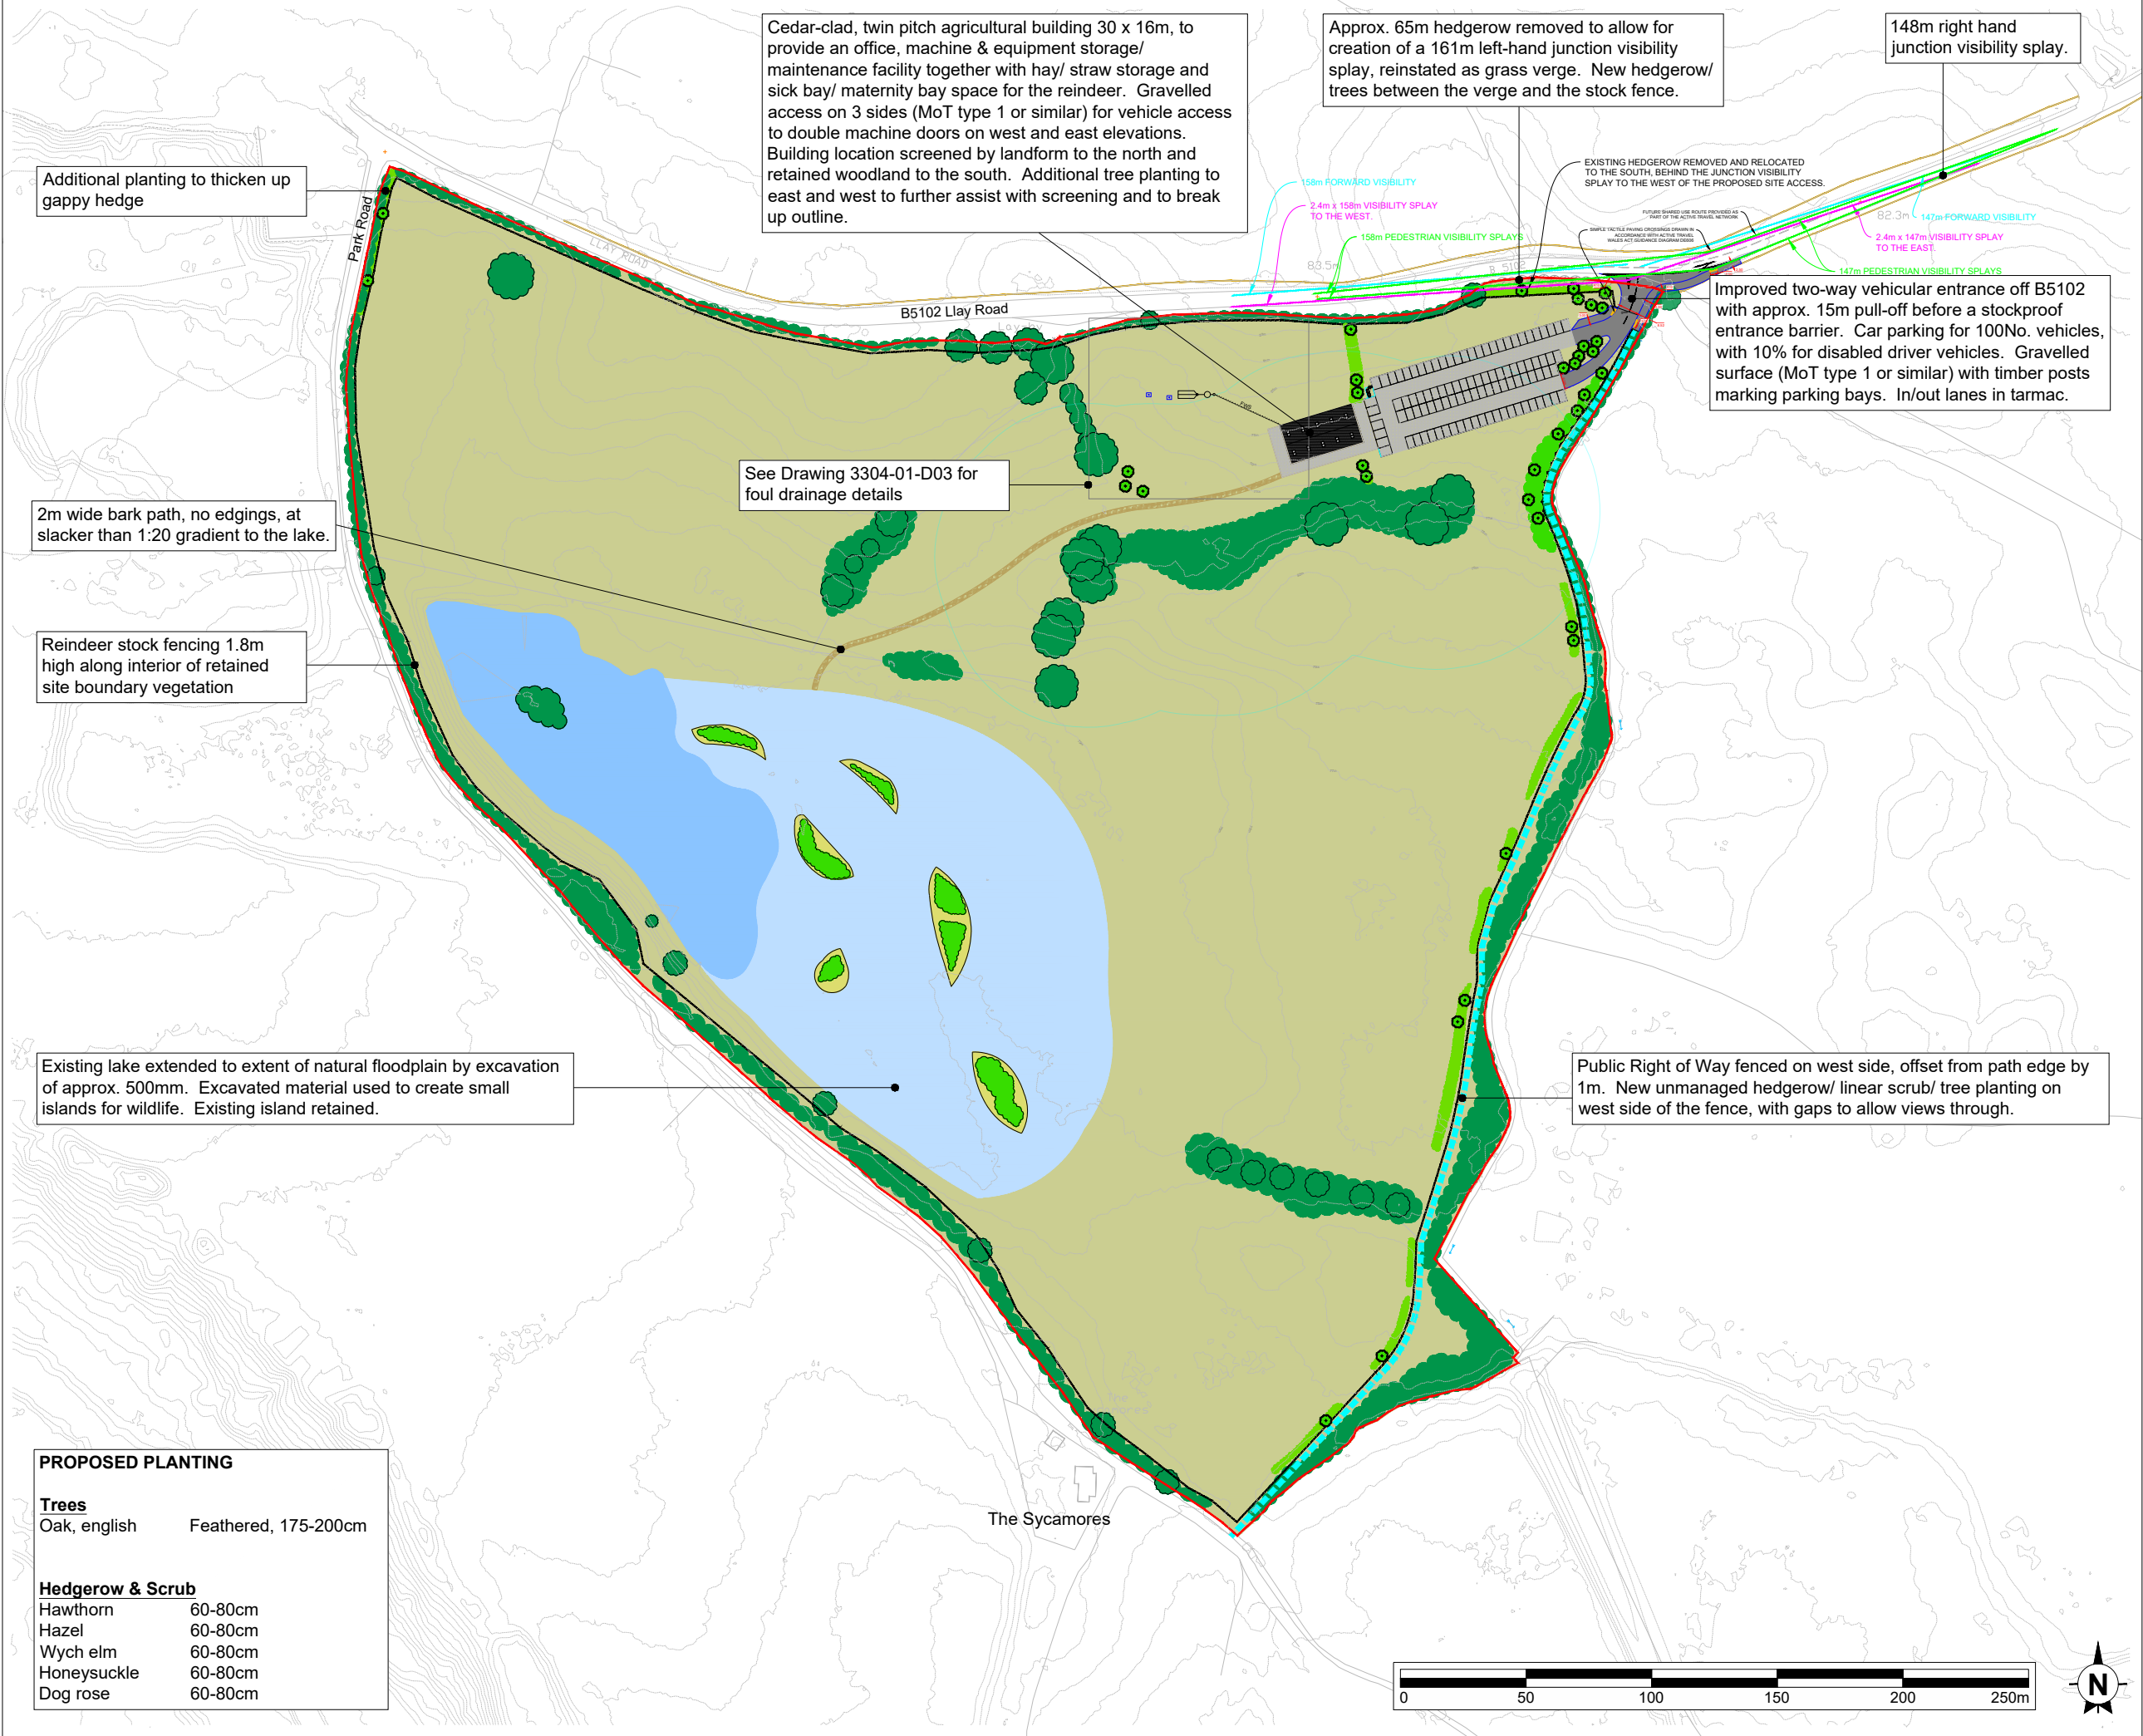

This drawing is the copyright of AXIS P.E.D Limited and may not be loaned, copied or reproduced in any way -or used for any offer, quote, tender or construction purposes without written consent of the company to do so

Follow any figured dimensions - do not scale for construction purposes. IF IN DOUBT ASK.

Revision History	Date
A PACKAGE SEWAGE TREATMENT PLANT AND SITE ACCESS LAYOUT REVISED	28.03.23
B TREATMENT PLANT RELOCATED	29-03-23
C FOUL DRAINAGE DETAILS AMENDED	16-10-23

axis

client: Christmas Farm

project: Christmas Farm, Llay Road, Cefn-y-Bedd

drawing title: General Arrangement

date: 03.08.21

drawing number: 3034-01-002

scale(s): 1:2500@A3

drawn by: AR

checked: LK

status: Planning

rev: C

planning environment design