


Revisions.			
No.	Revision.	Date.	By.

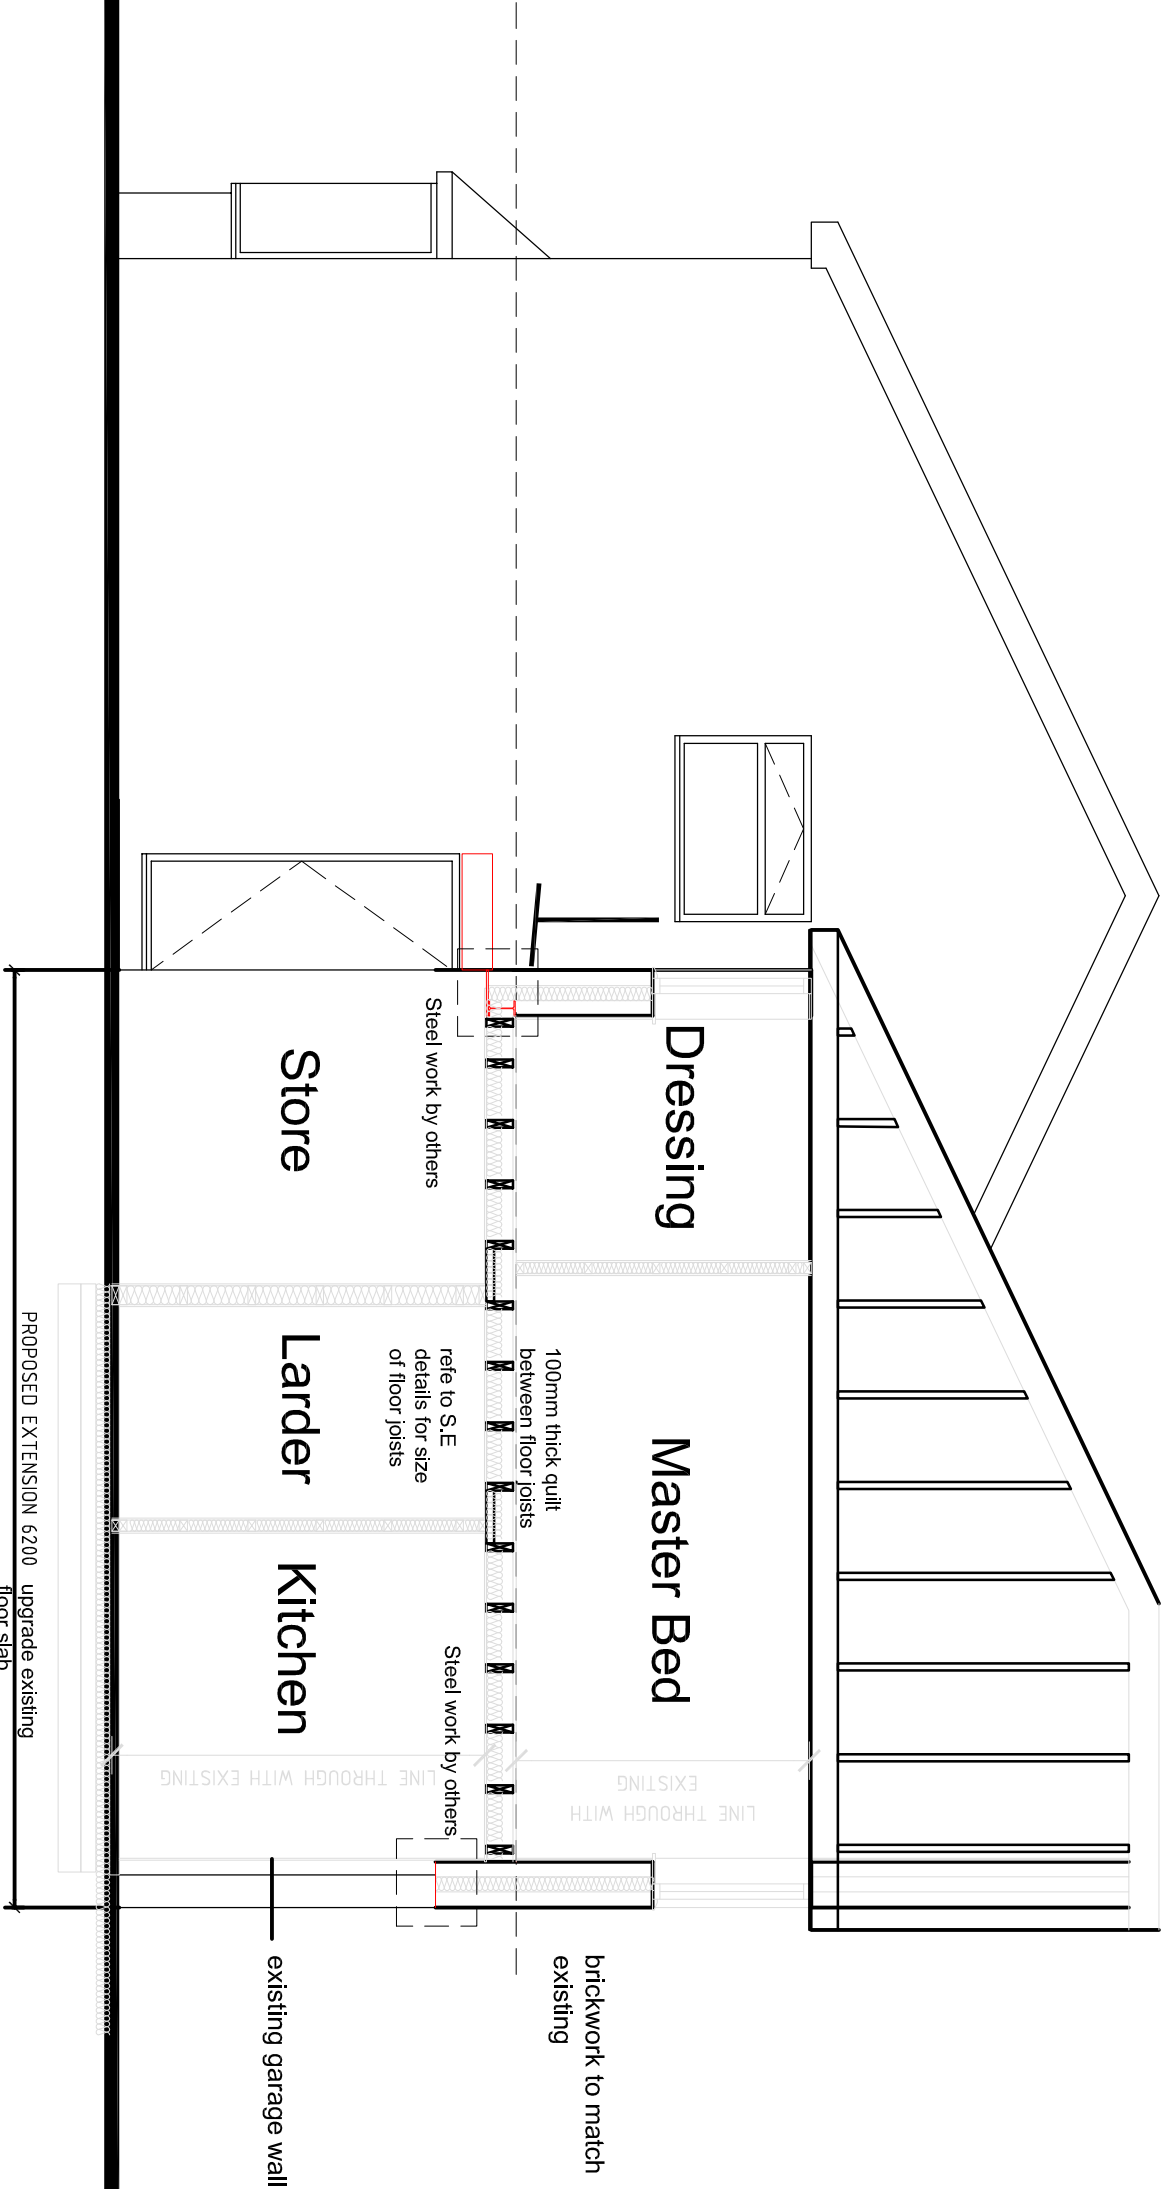

Wilton Crescent
Macclesfield
Cheshire
SK11 8TH
Tel: 07901-537777
Email: steven.williams@stwplanningconsultants.com
www.stwplanningconsultants.com

Project
23 Gorse Crescent, Marford,
Wrexham, LL12 8LZ

Title
Proposed Draft Section

Scale	Date	Job No	Original
1:50@A3	.	531	
Drawn By STW	Checked		
Category	GISft Element	Sequential No	Revision
L	.	07	.