


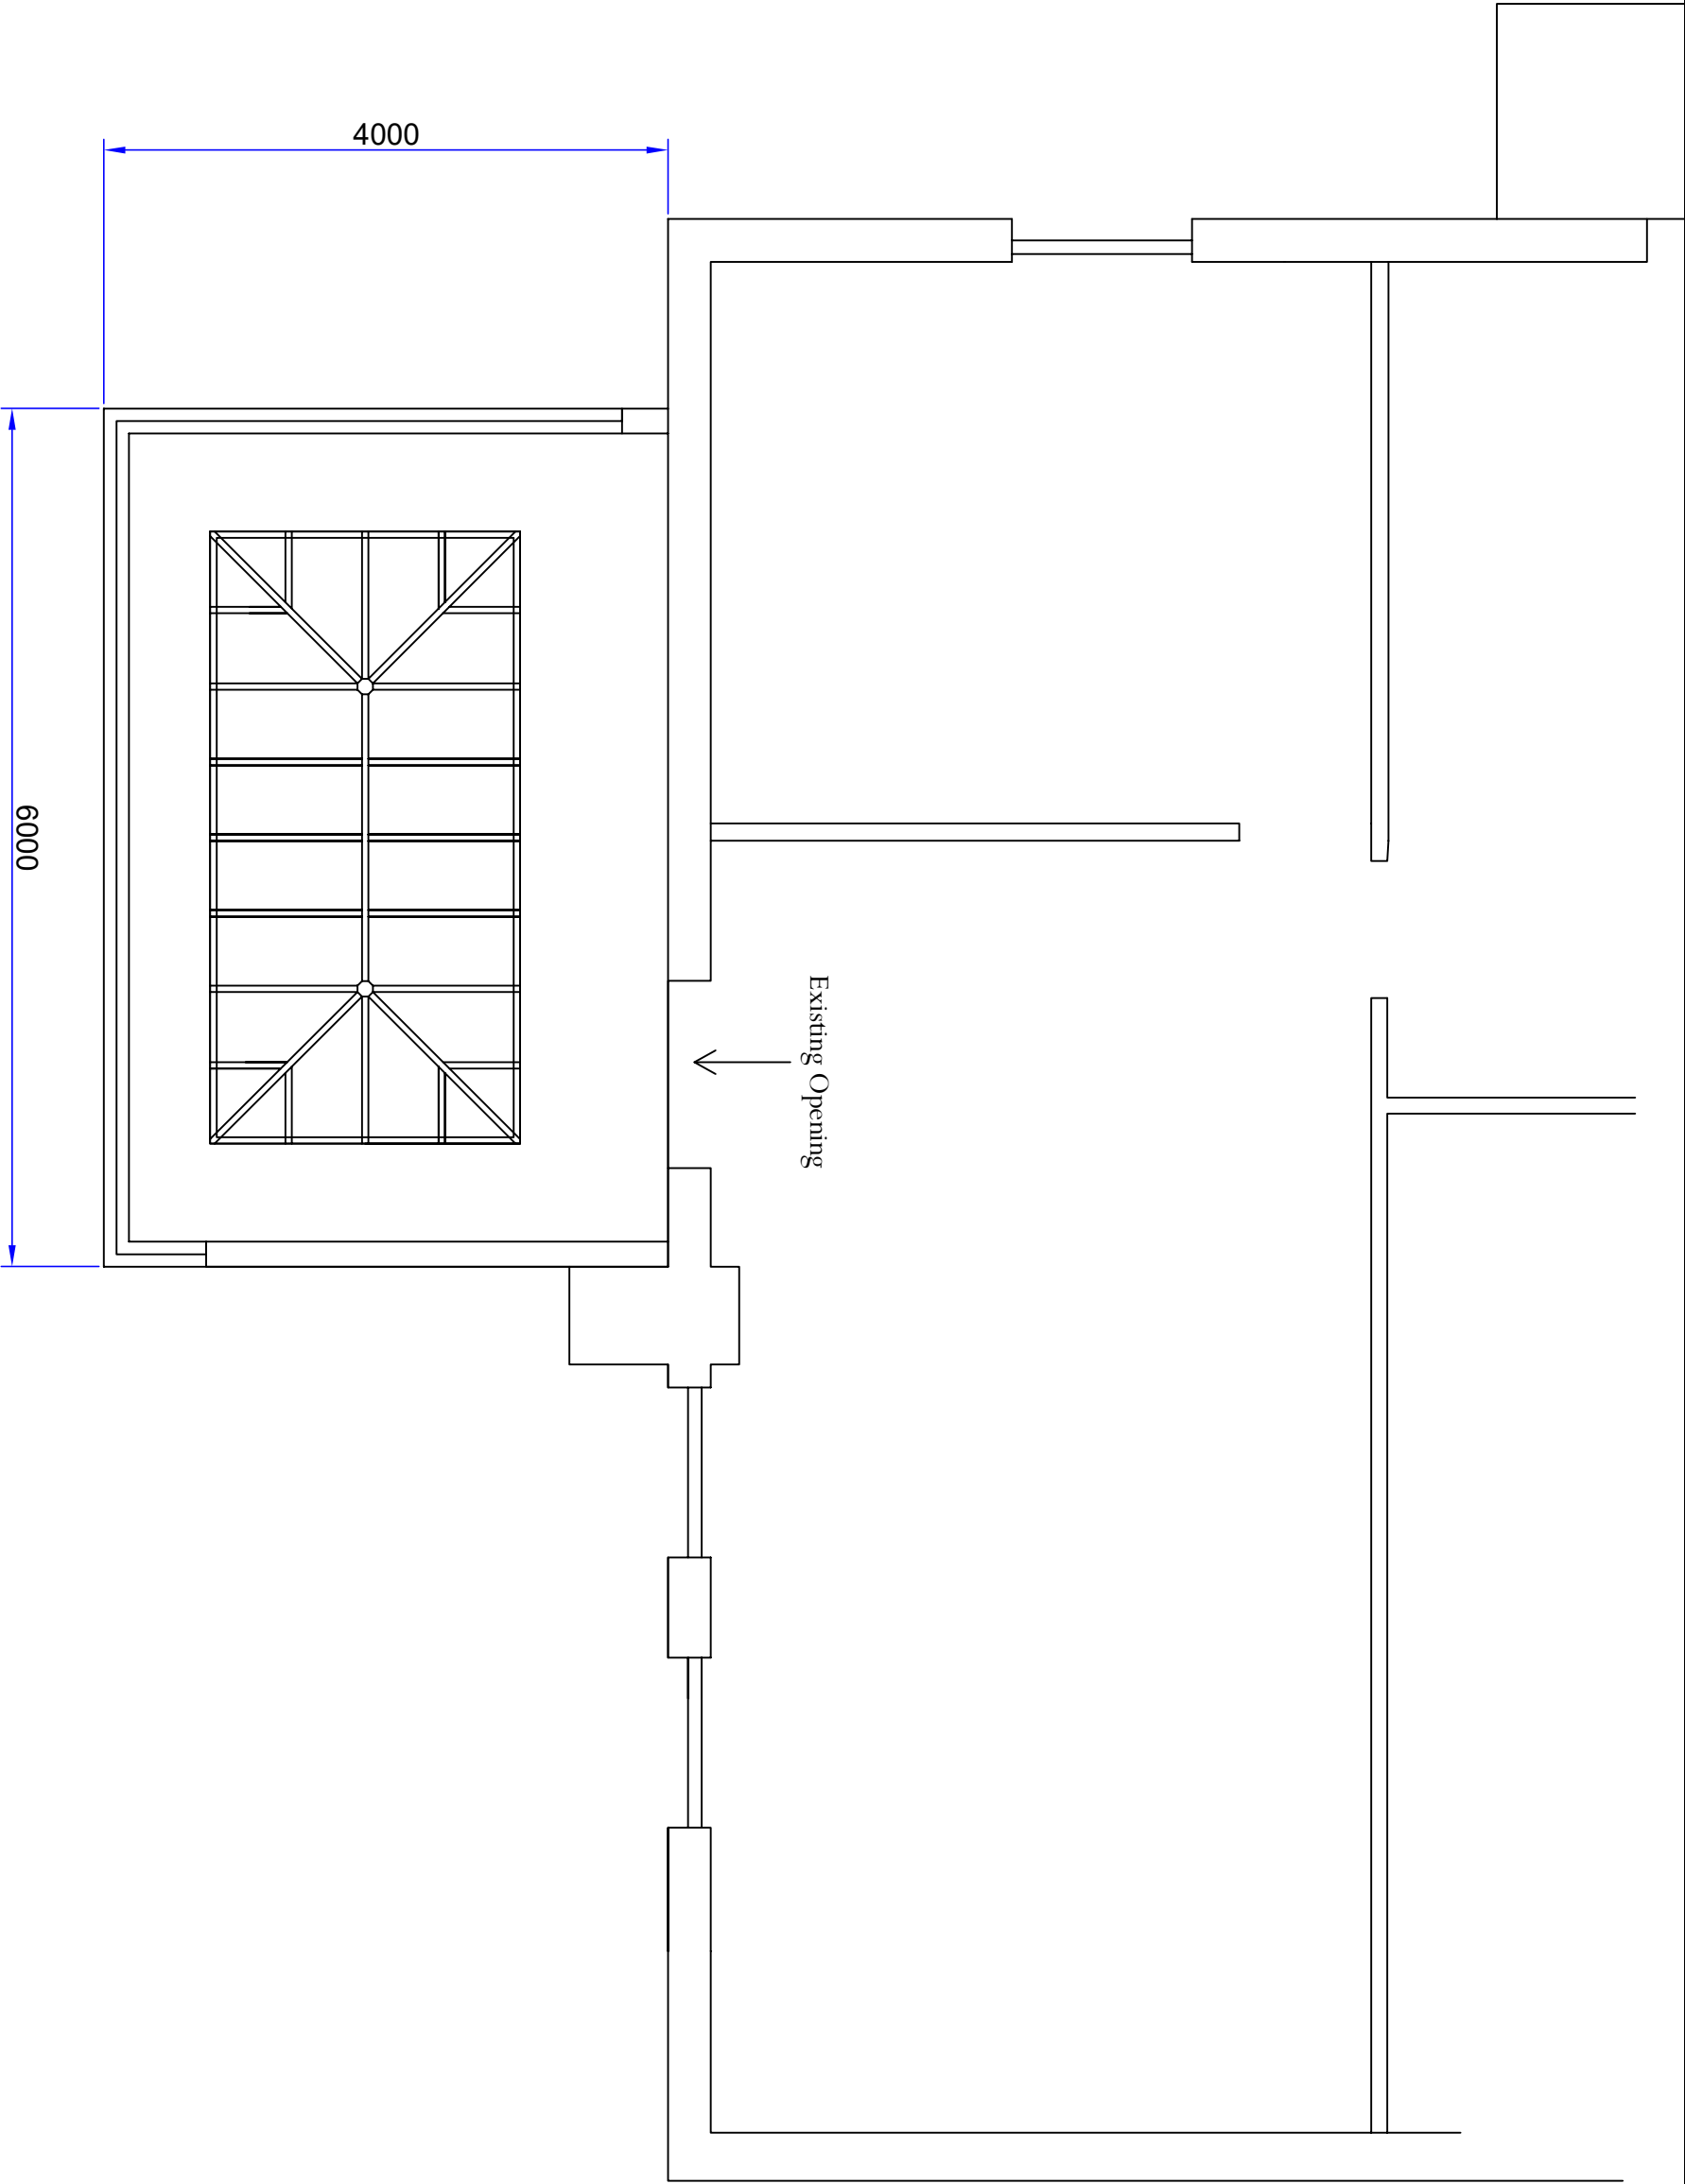

ALL DIMENSIONS SHOWN IN MILLIMETRES

<i>Midland Conservatories</i> TRADITIONAL TIMBER CONSERVATORIES, WINDOWS & DOORS			Mr & Mrs Swinden	Revision:
Redbrook House Orangery				
Plan View				
Drawn by: RS	Scale: 1 : 50	Date: 13.03.23		