


Drawing No. 981/4

Revisions A


Date: July 2023

Scale: As shown

PROPOSED REMOVAL OF EXISTING HEDGE AND THE ERECTION OF A NEW 1.8M HIGH SANDSTONE WALL AT NEW BROUGHTON FARM, SOUTHSEA ROAD, NEW BROUGHTON, LL11 6TD

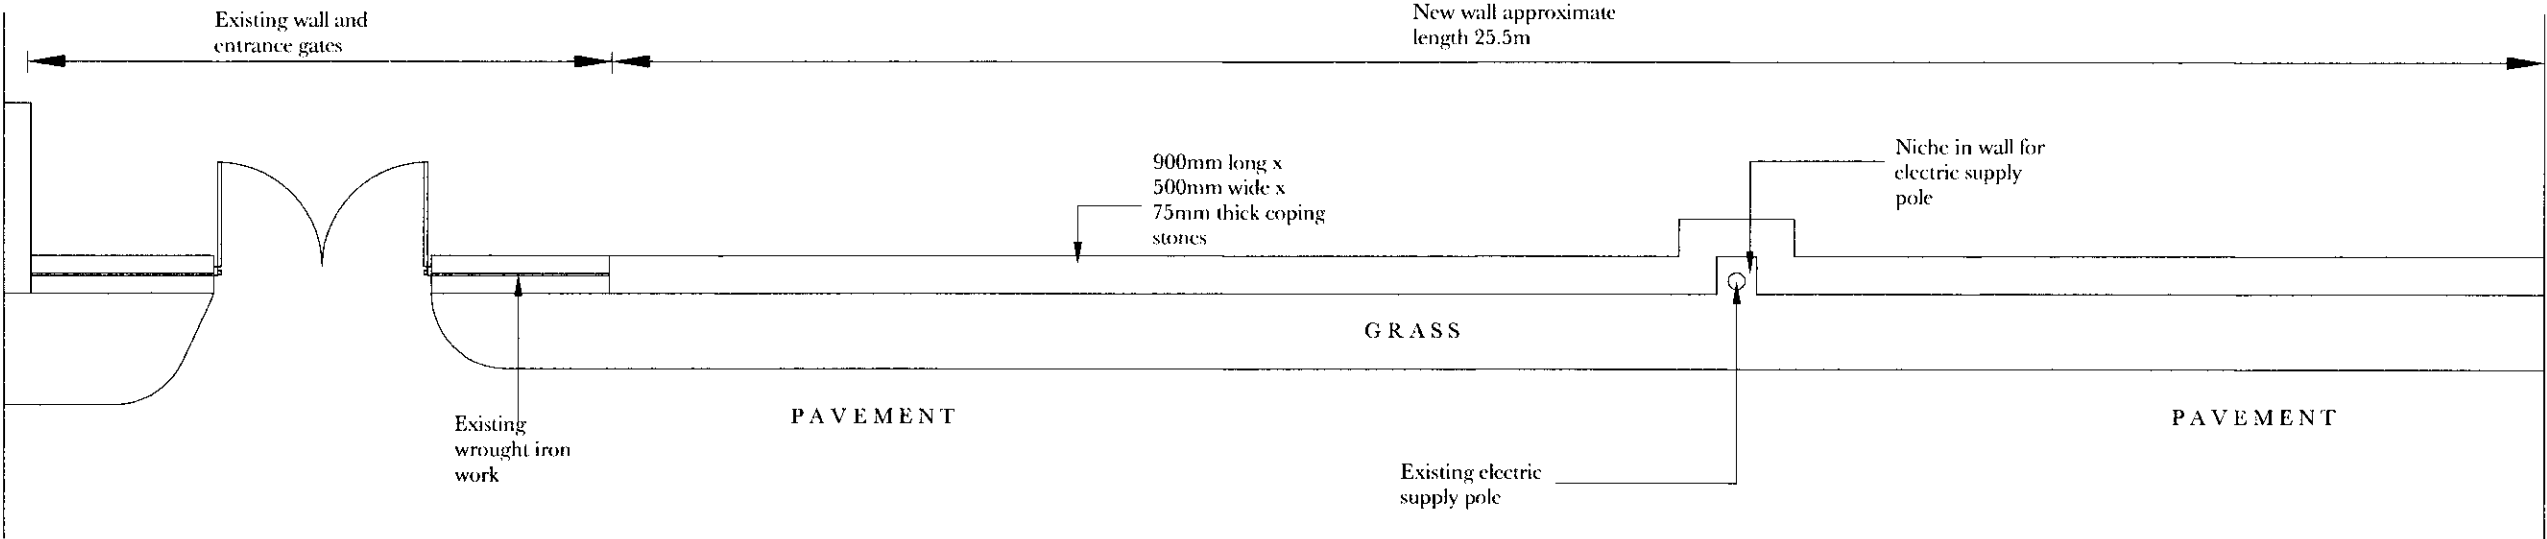

PROPOSED PLAN

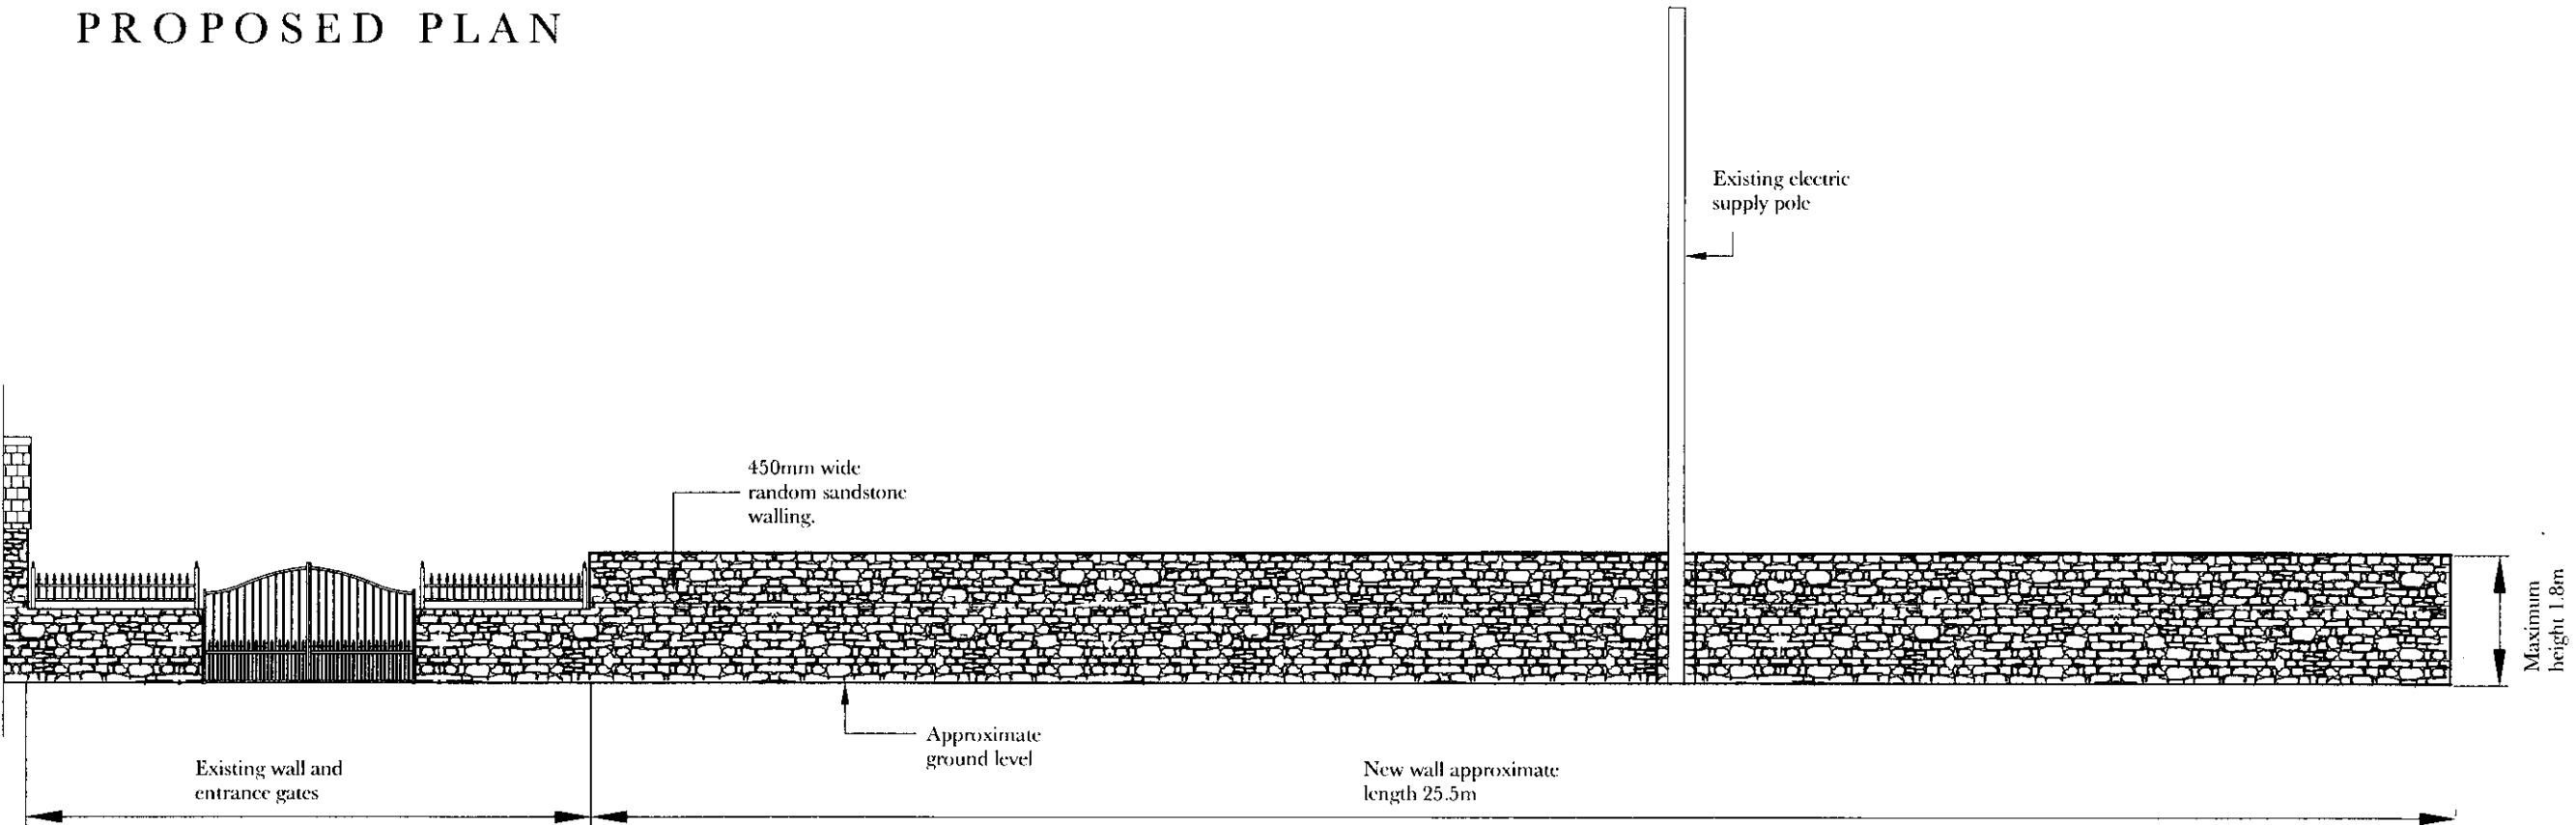

PROPOSED ELEVATION

PROPOSED

