


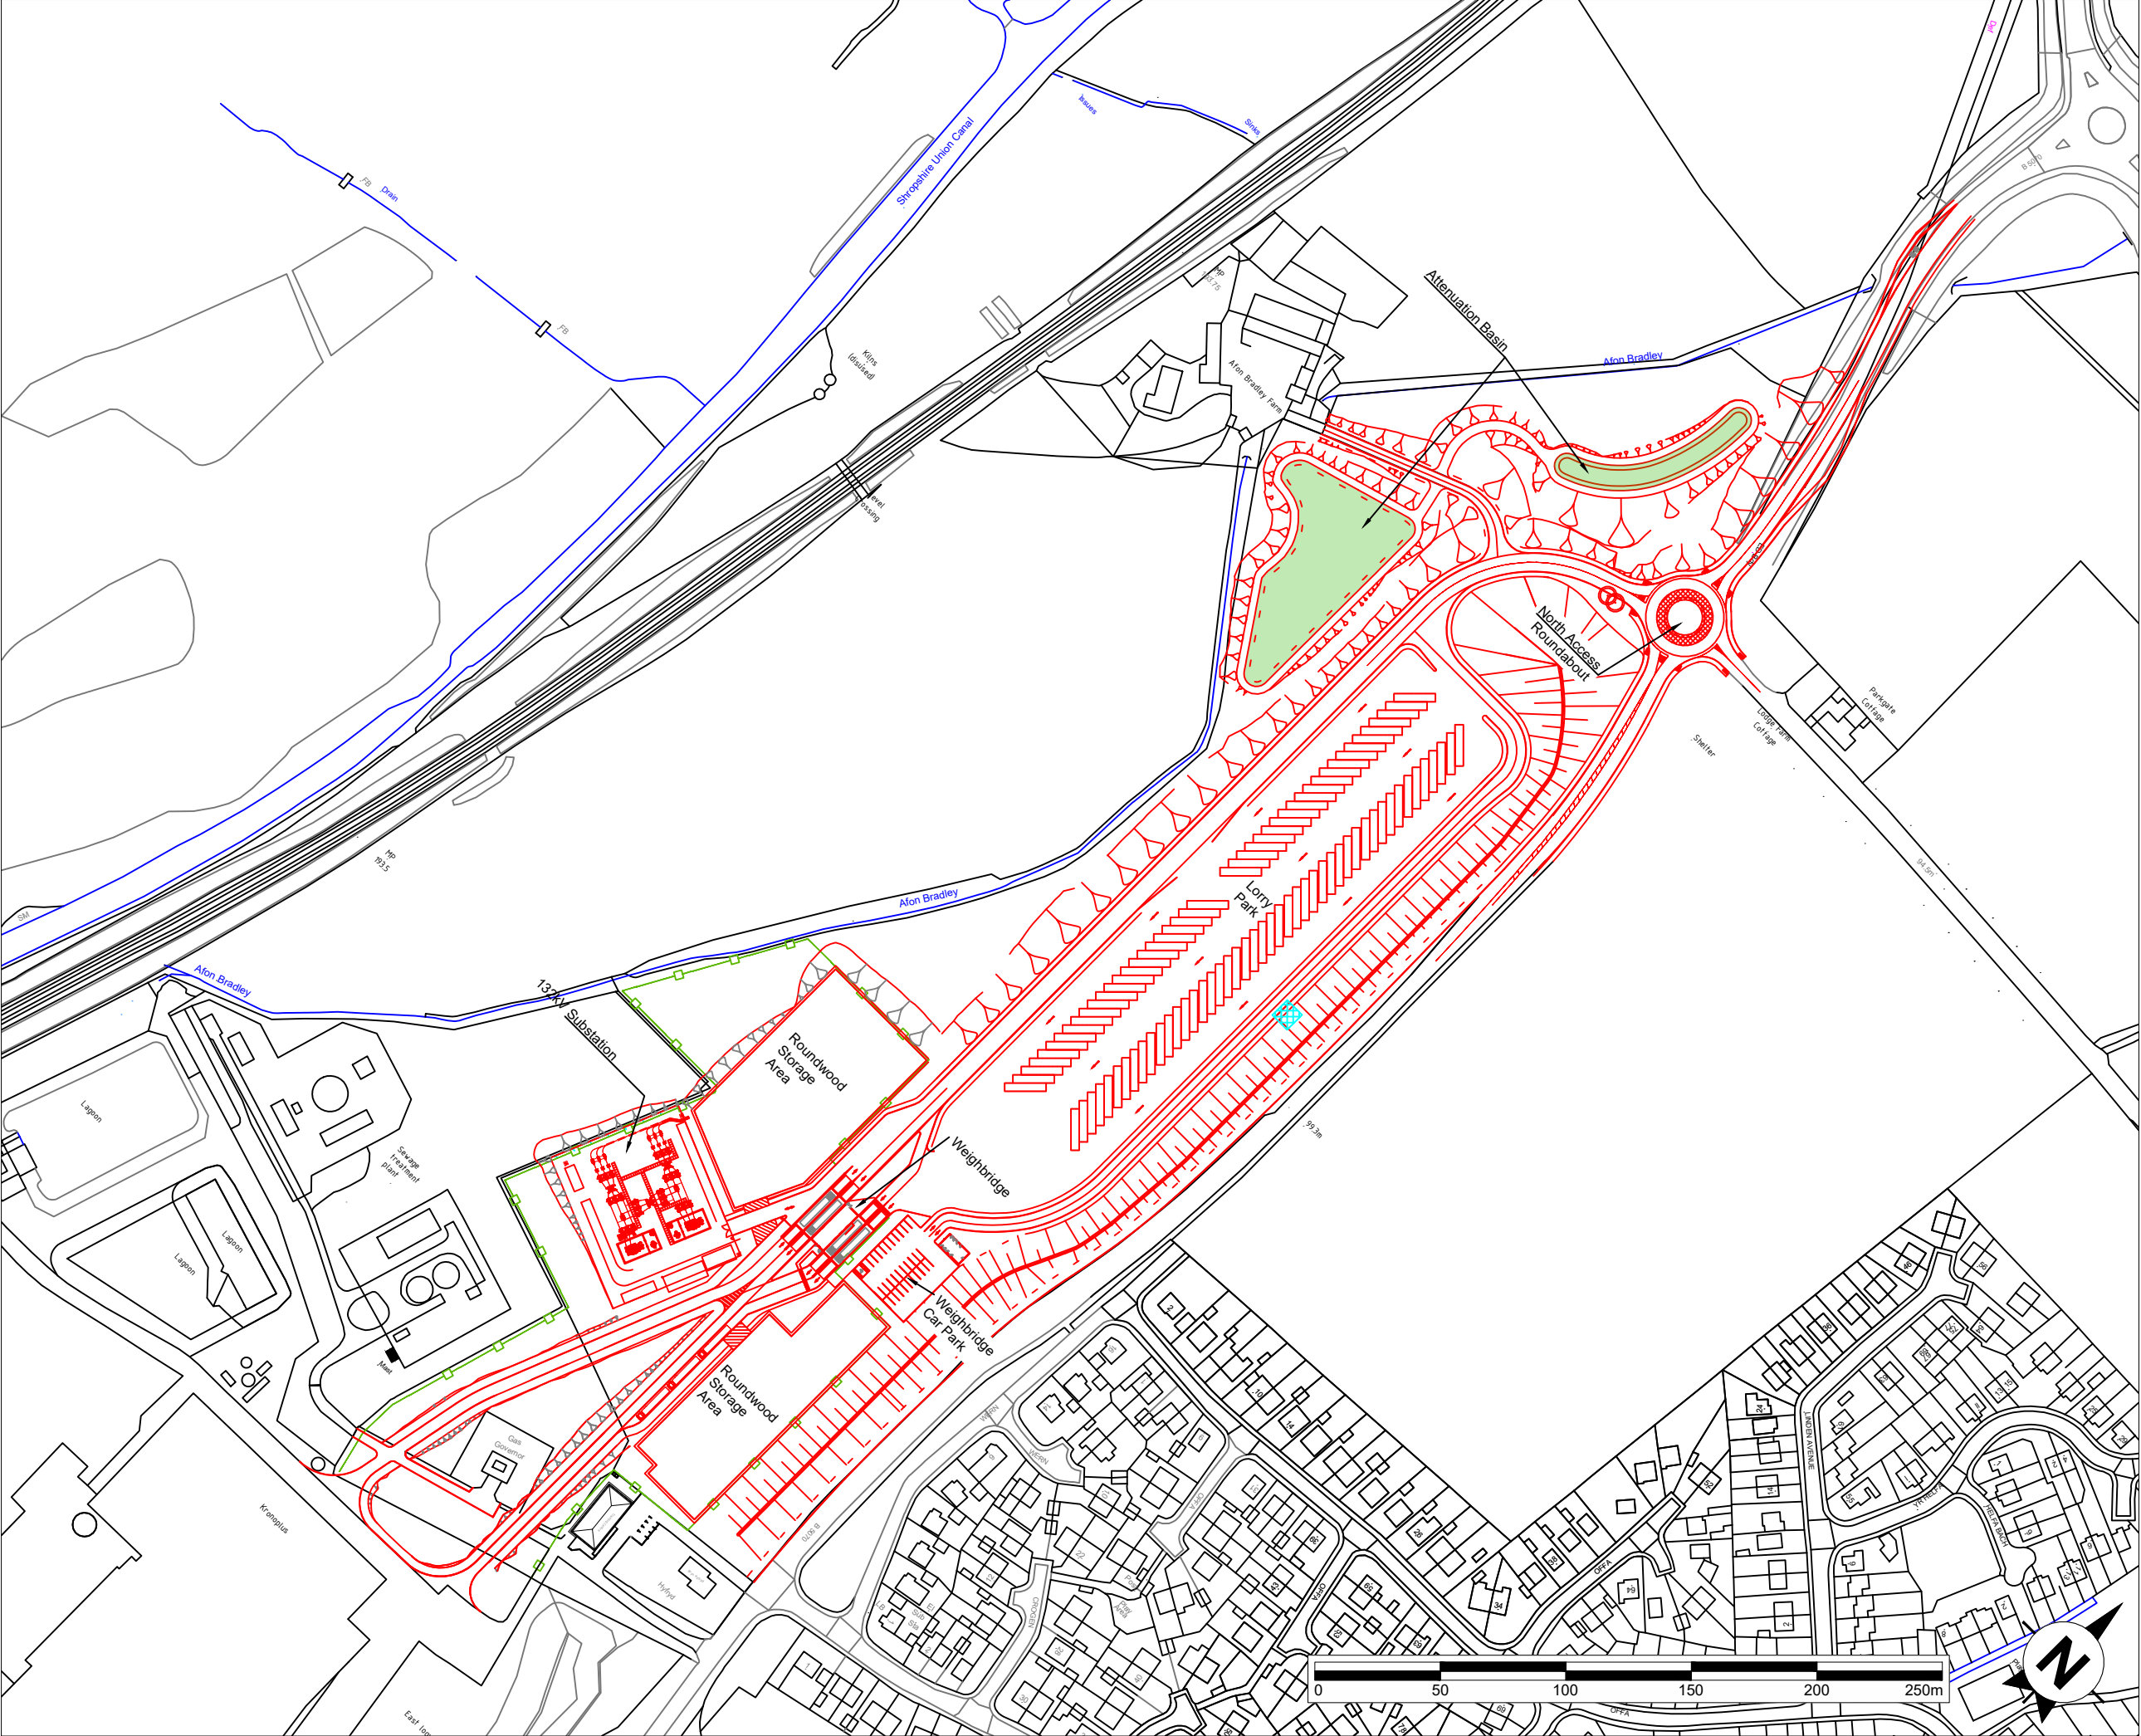

This drawing is the copyright of AXIS P.E.D Limited and may not be loaned, copied or reproduced in any way -or used for any offer, quote, tender or construction purposes without written consent of the company to do so

Follow any figured dimensions - do not scale for construction purposes. IF IN DOUBT ASK.

| Revision History |                                        | Date     |
|------------------|----------------------------------------|----------|
| A                | Protective measures for limekiln added | 29.11.22 |

**Key**

- Proposed Development
- Proposed Fence
- Attenuation Basin
- Detailed design to include measures to protect lime kiln from construction damage

|                                                                             |                                                                                           |                    |
|-----------------------------------------------------------------------------|-------------------------------------------------------------------------------------------|--------------------|
| <p>Cheshire Office<br/>Well House Barrs<br/>Cheshire<br/>CH4 8DH</p>        | <p>South Manchester Office<br/>Canal House<br/>76 Water Lane<br/>Wilmslow<br/>SK9 6BB</p> | <p><b>axis</b></p> |
| <p>0844 8700 007 - www.axisped.co.uk</p>                                    |                                                                                           |                    |
| <p>client: KRONOSPAN</p>                                                    |                                                                                           |                    |
| <p>project: KRONOSPAN NORTH ACCESS ROAD</p>                                 |                                                                                           |                    |
| <p>drawing title:</p> <p>PROPOSED DEVELOPMENT -<br/>GENERAL ARRANGEMENT</p> |                                                                                           |                    |
| <p>date: OCTOBER 2022</p>                                                   | <p>drawn by: SK</p>                                                                       | <p>checked: BC</p> |
| <p>drawing number:</p>                                                      | <p>status: FOR PLANNING</p>                                                               | <p>rev: A</p>      |
| <p>scale(s): 1:2500@A3</p>                                                  |                                                                                           |                    |
| <p>planning environment design</p>                                          |                                                                                           |                    |