
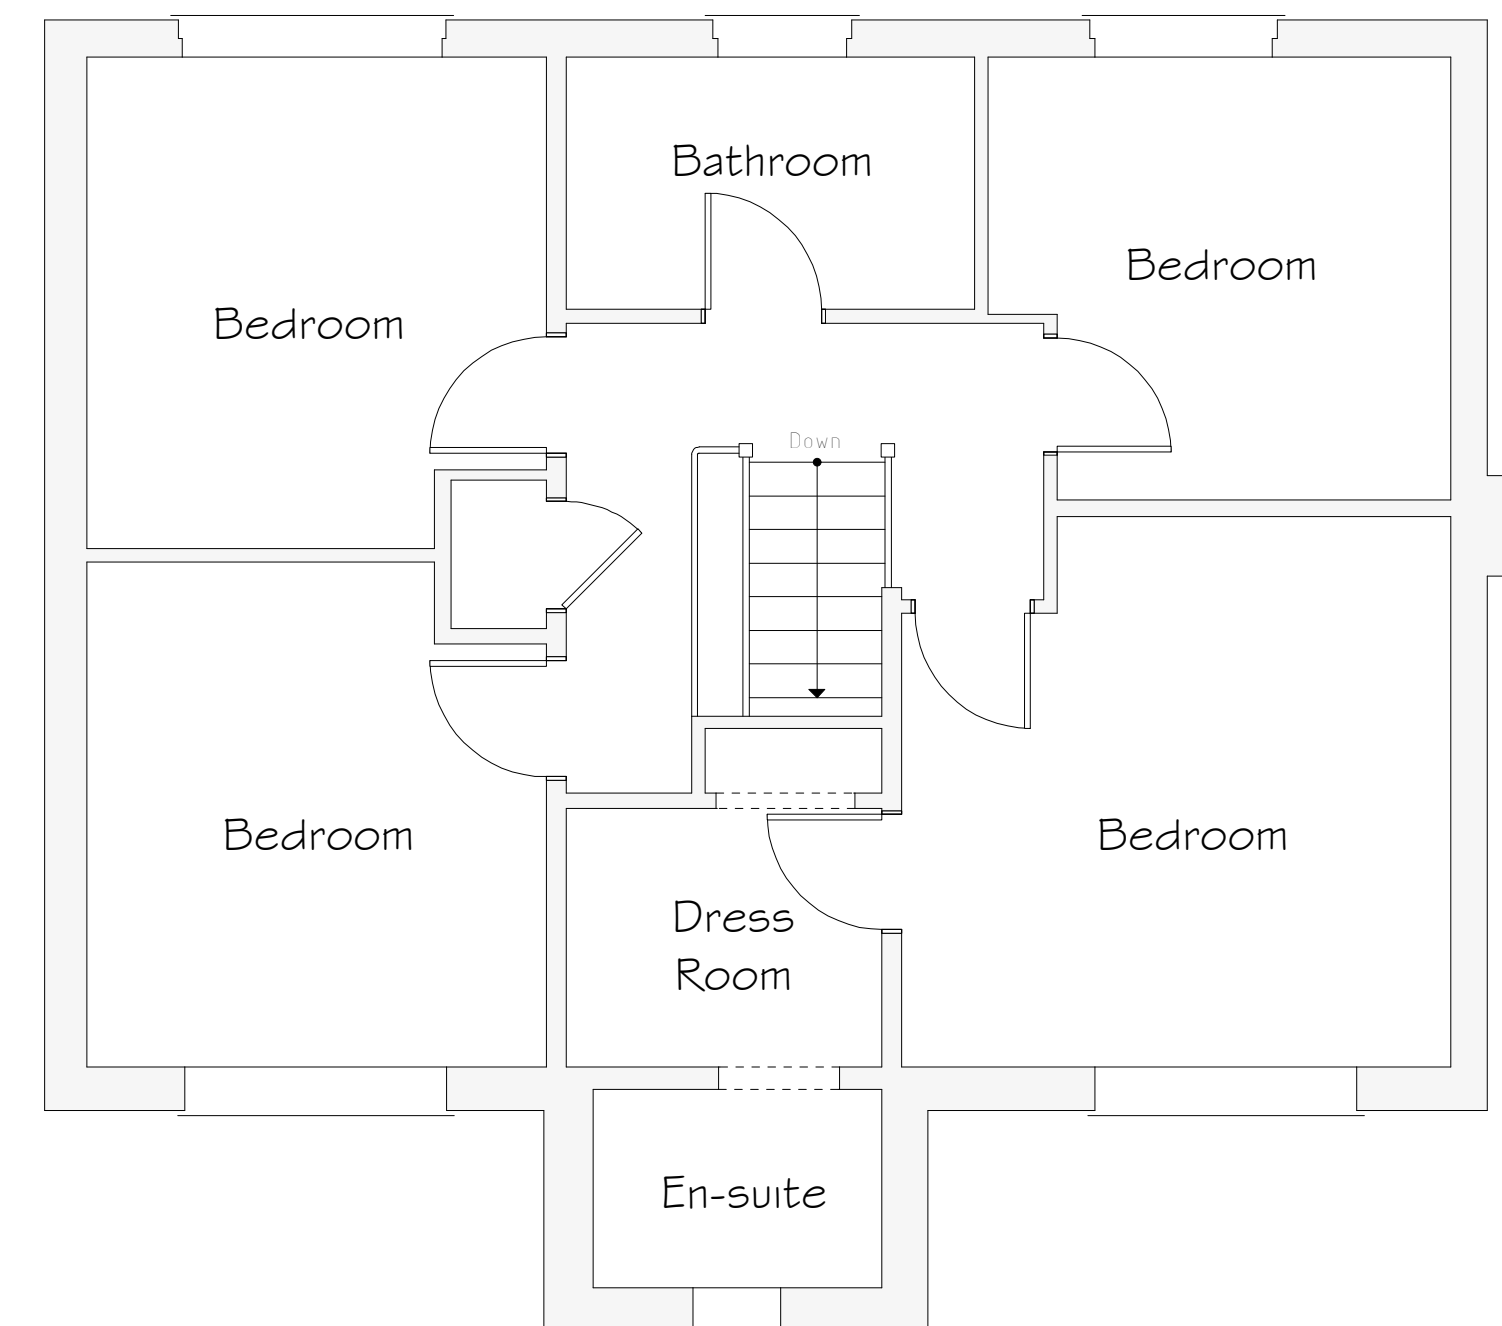
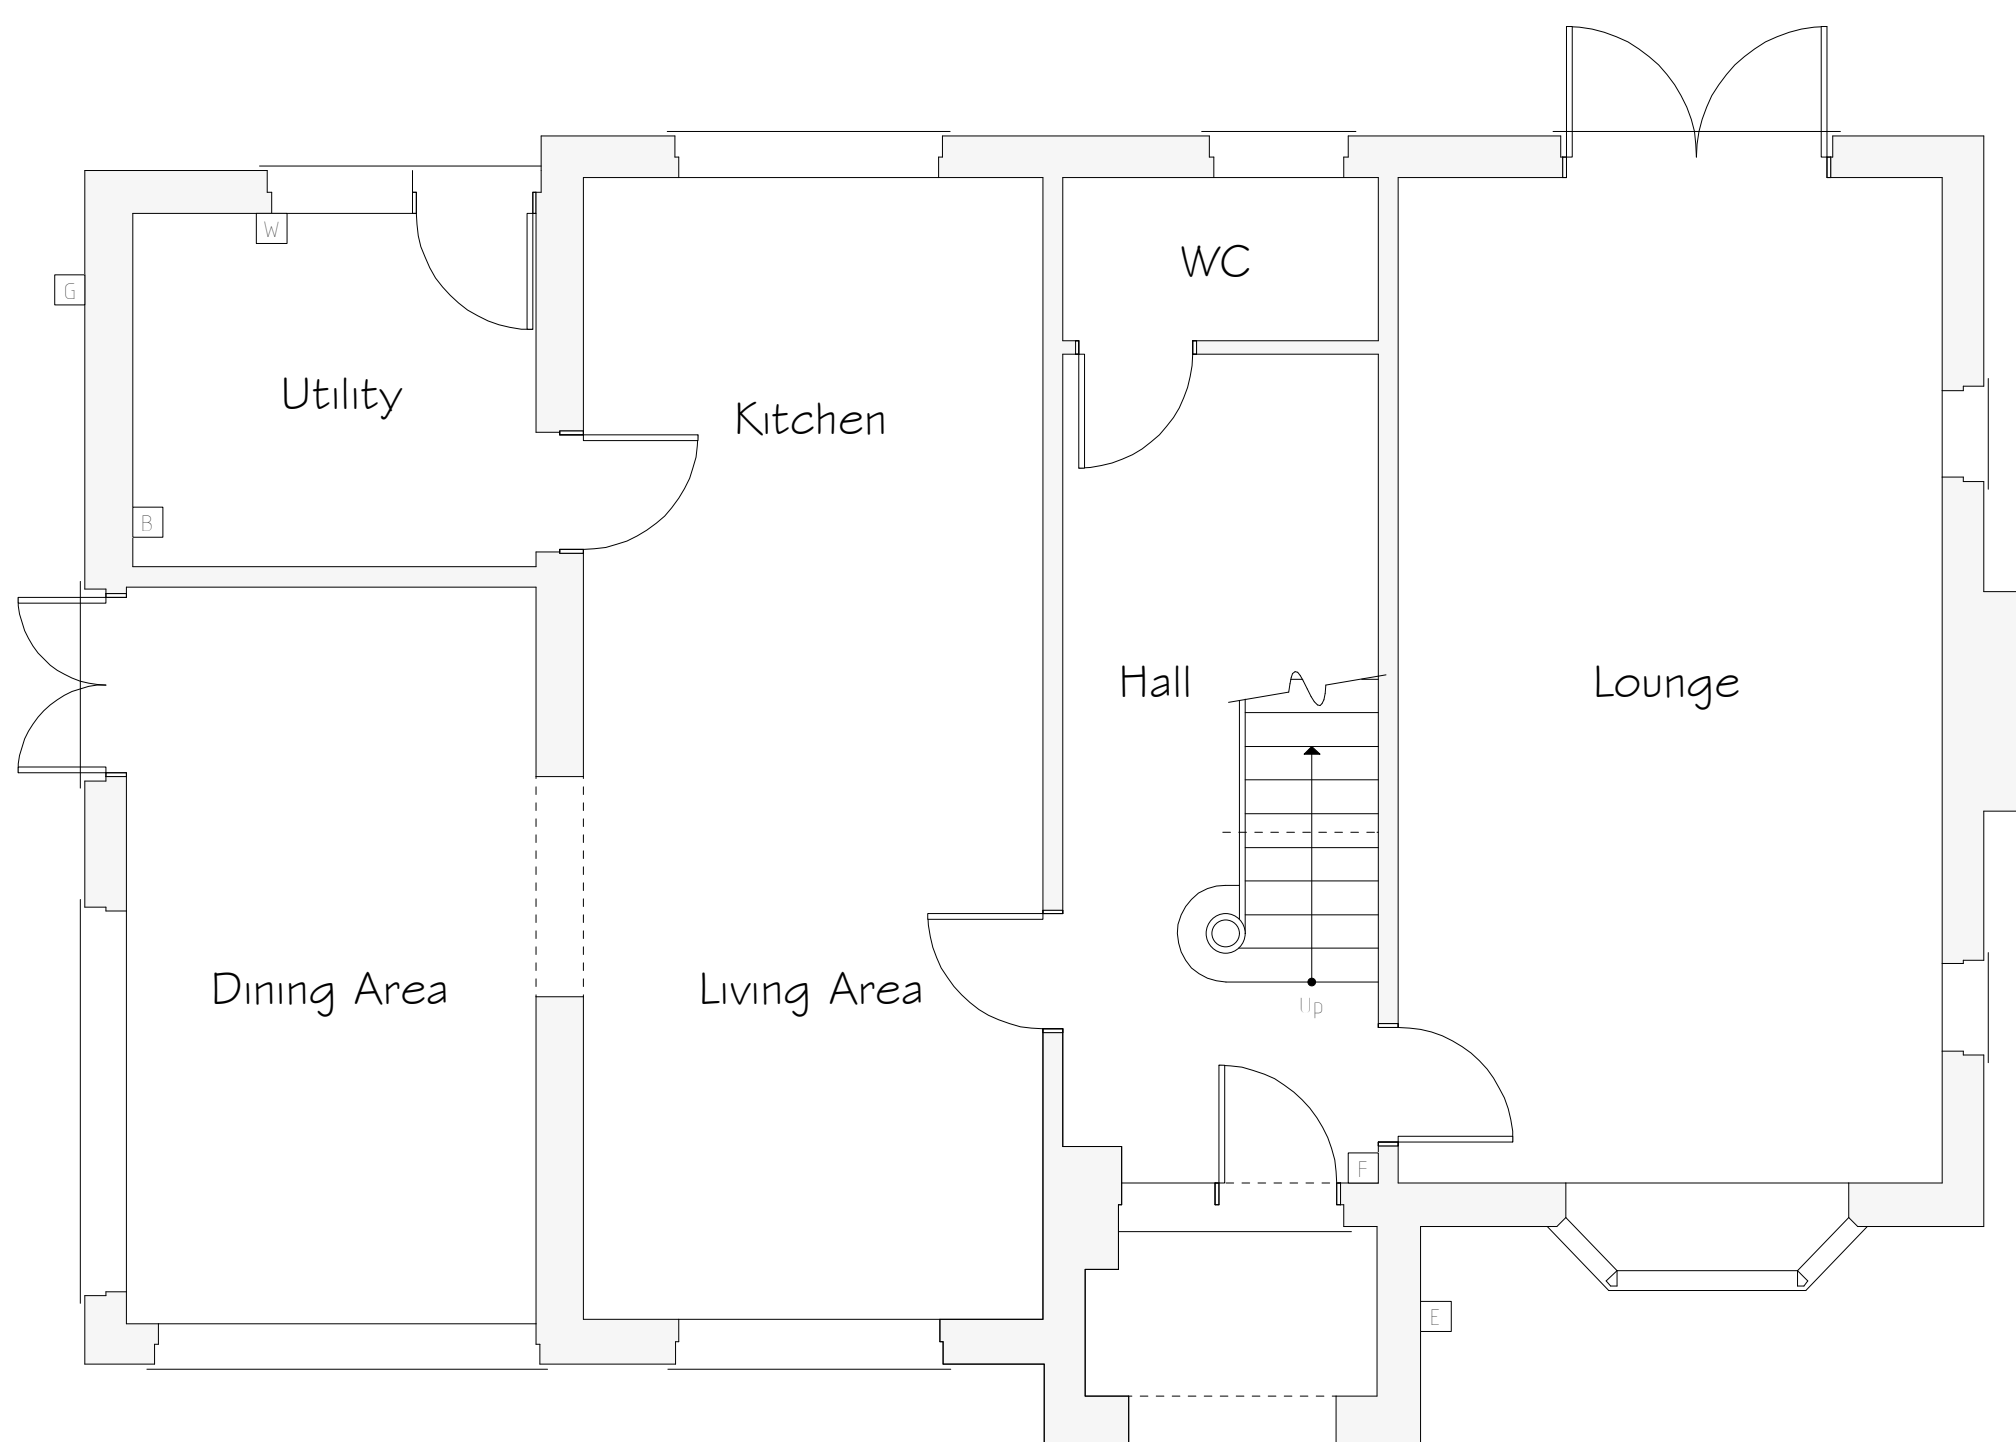
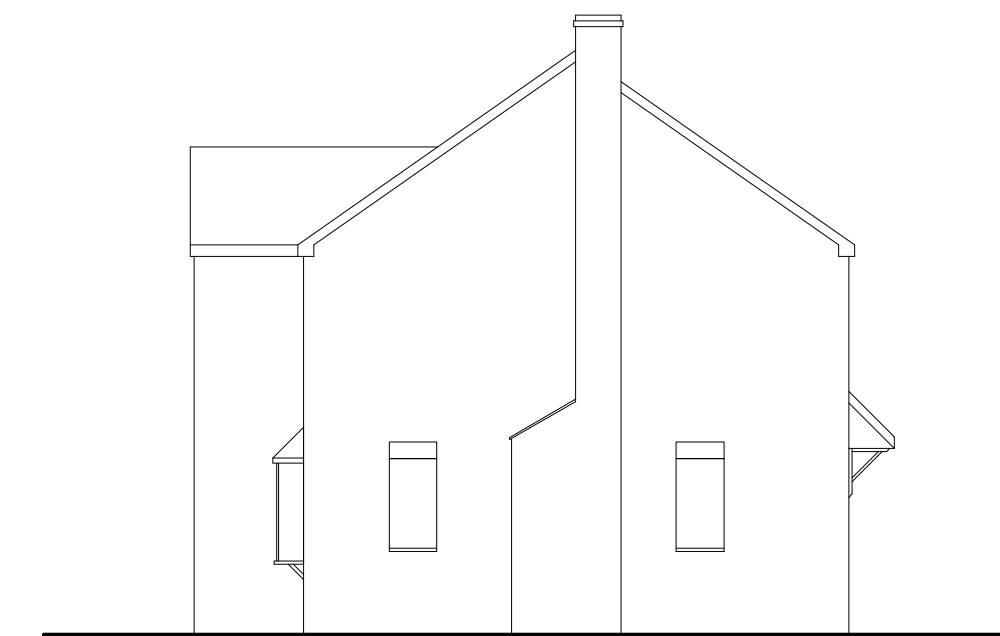
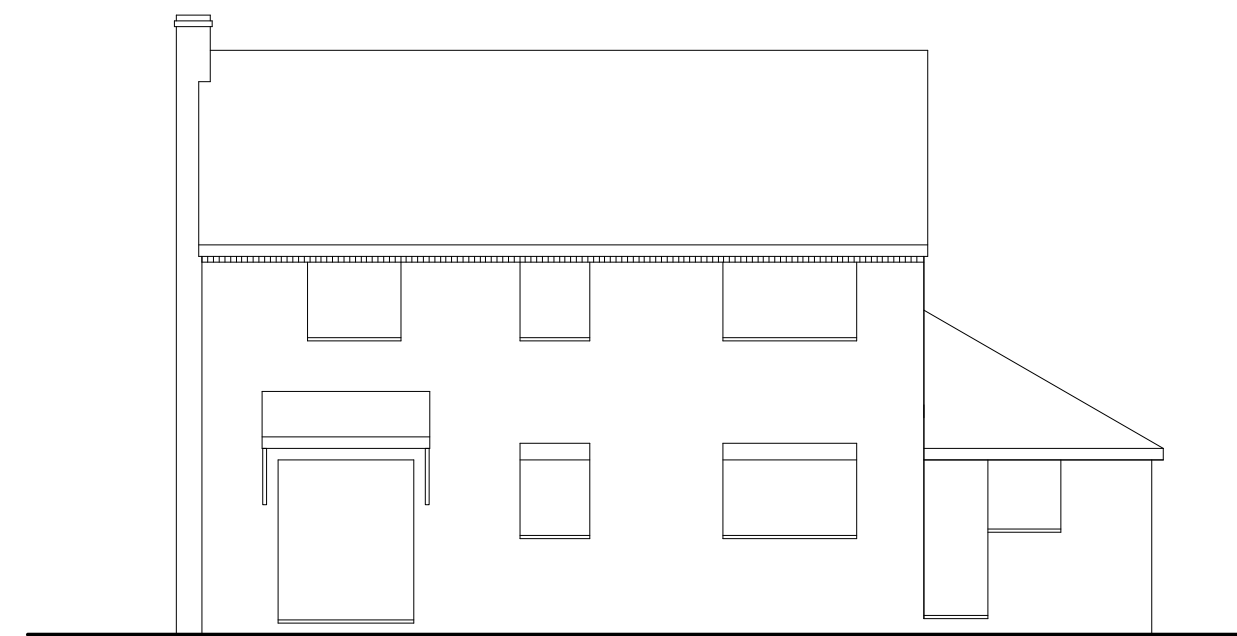


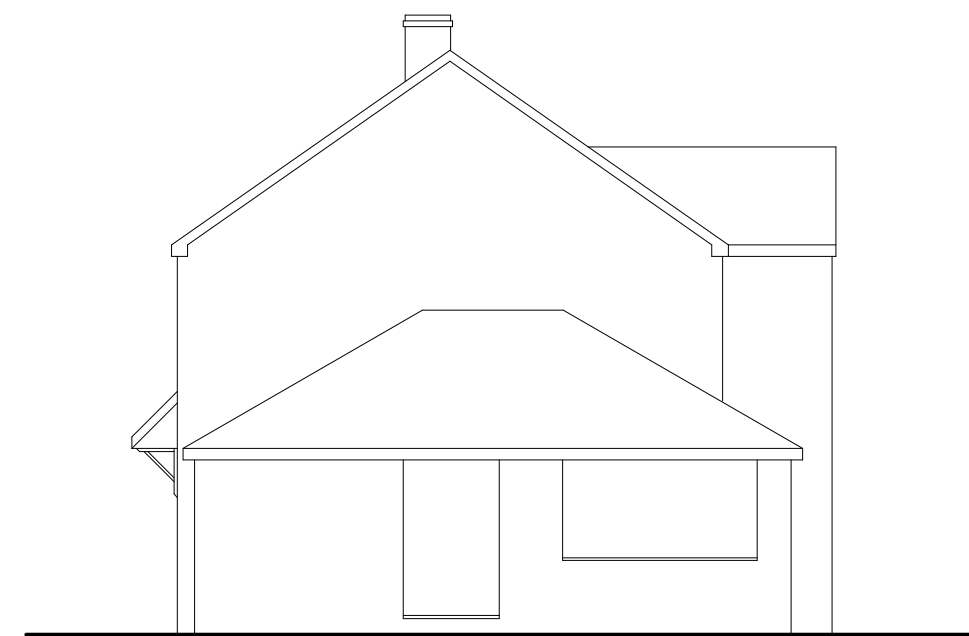

A	11/21	Amendments			D J F
Rev	Date	Detail			Initial

Project:	
Extension and Alterations to Ty Newydd, School Lane Overton, Wrexham	
Title:	Scale: (A1)
Existing	1:50 & 1:100

Drawn By:	Date:
J Felgate	Mar 2021
Drawing No:	Sheet:
W175/001	1 of 1