



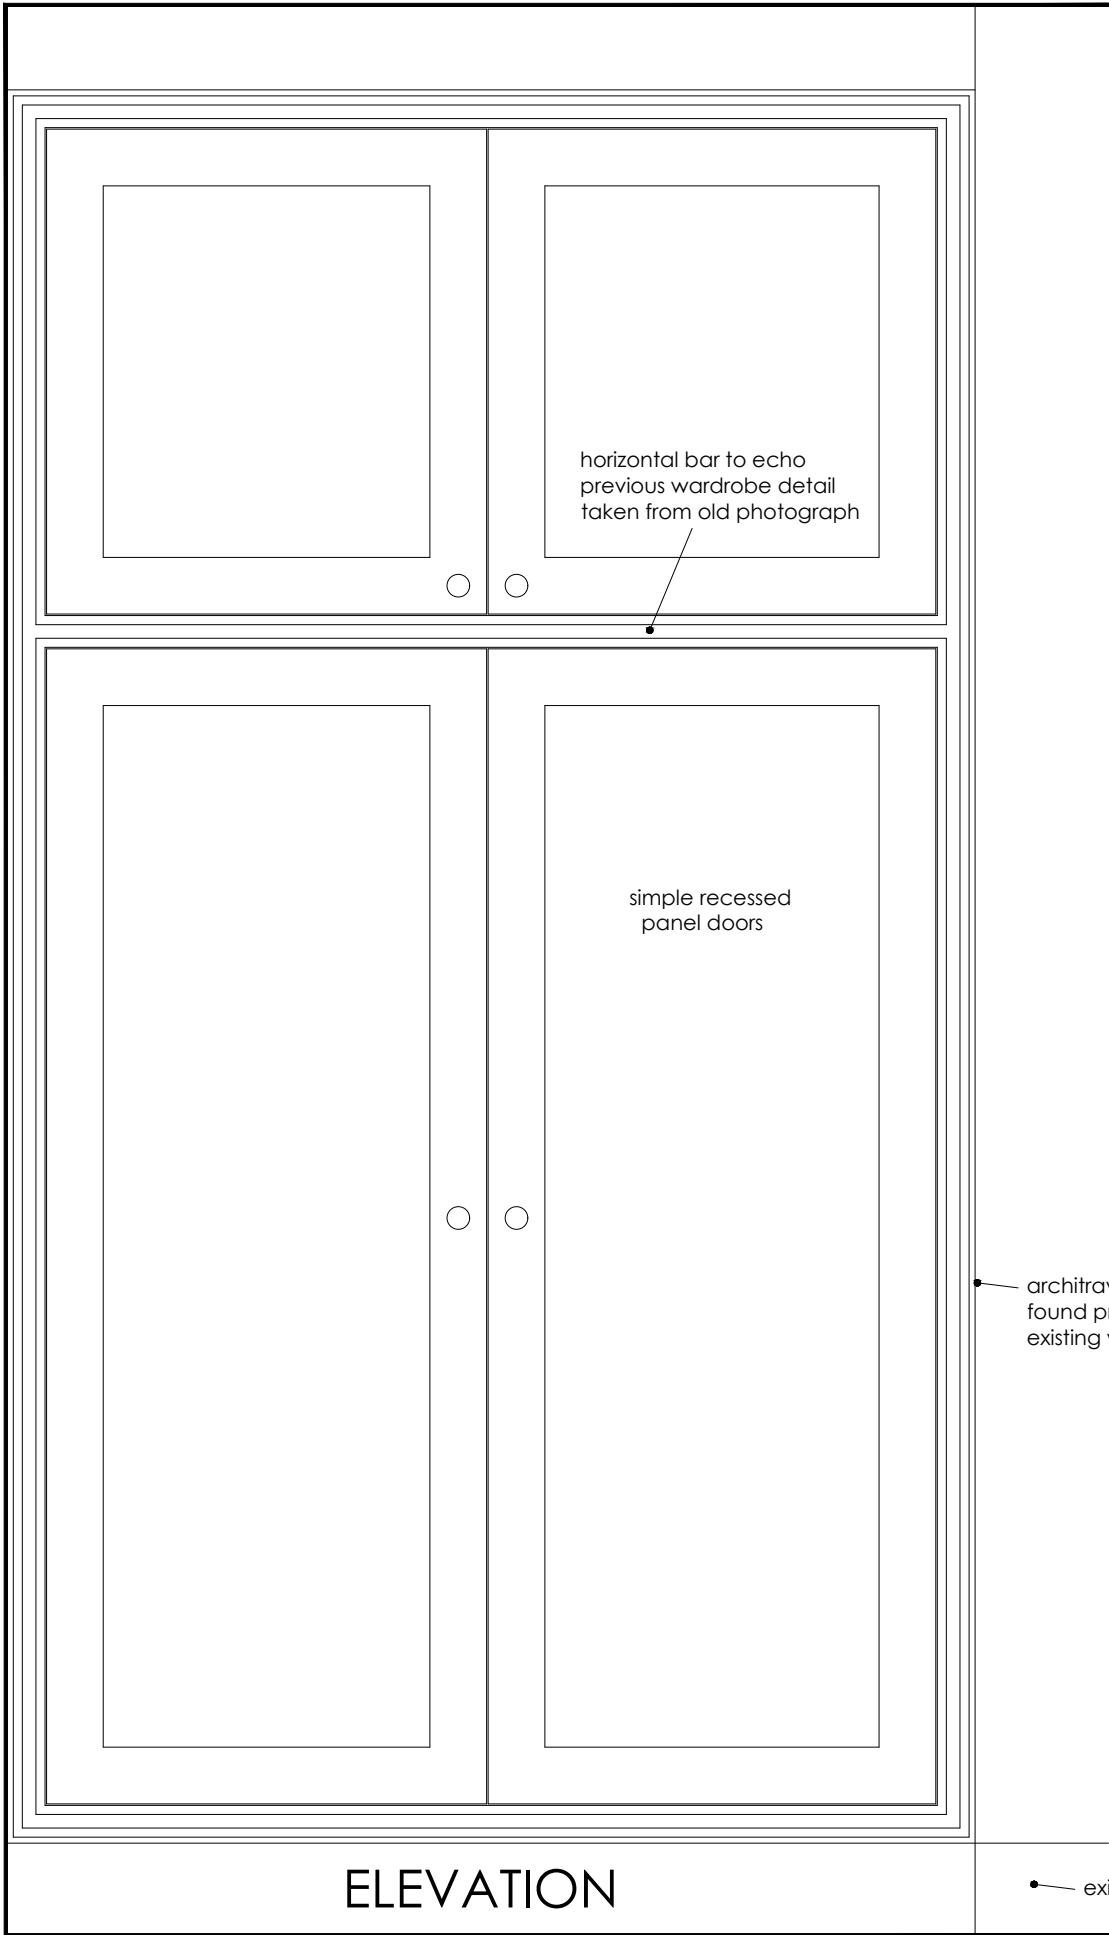

ELEVATION

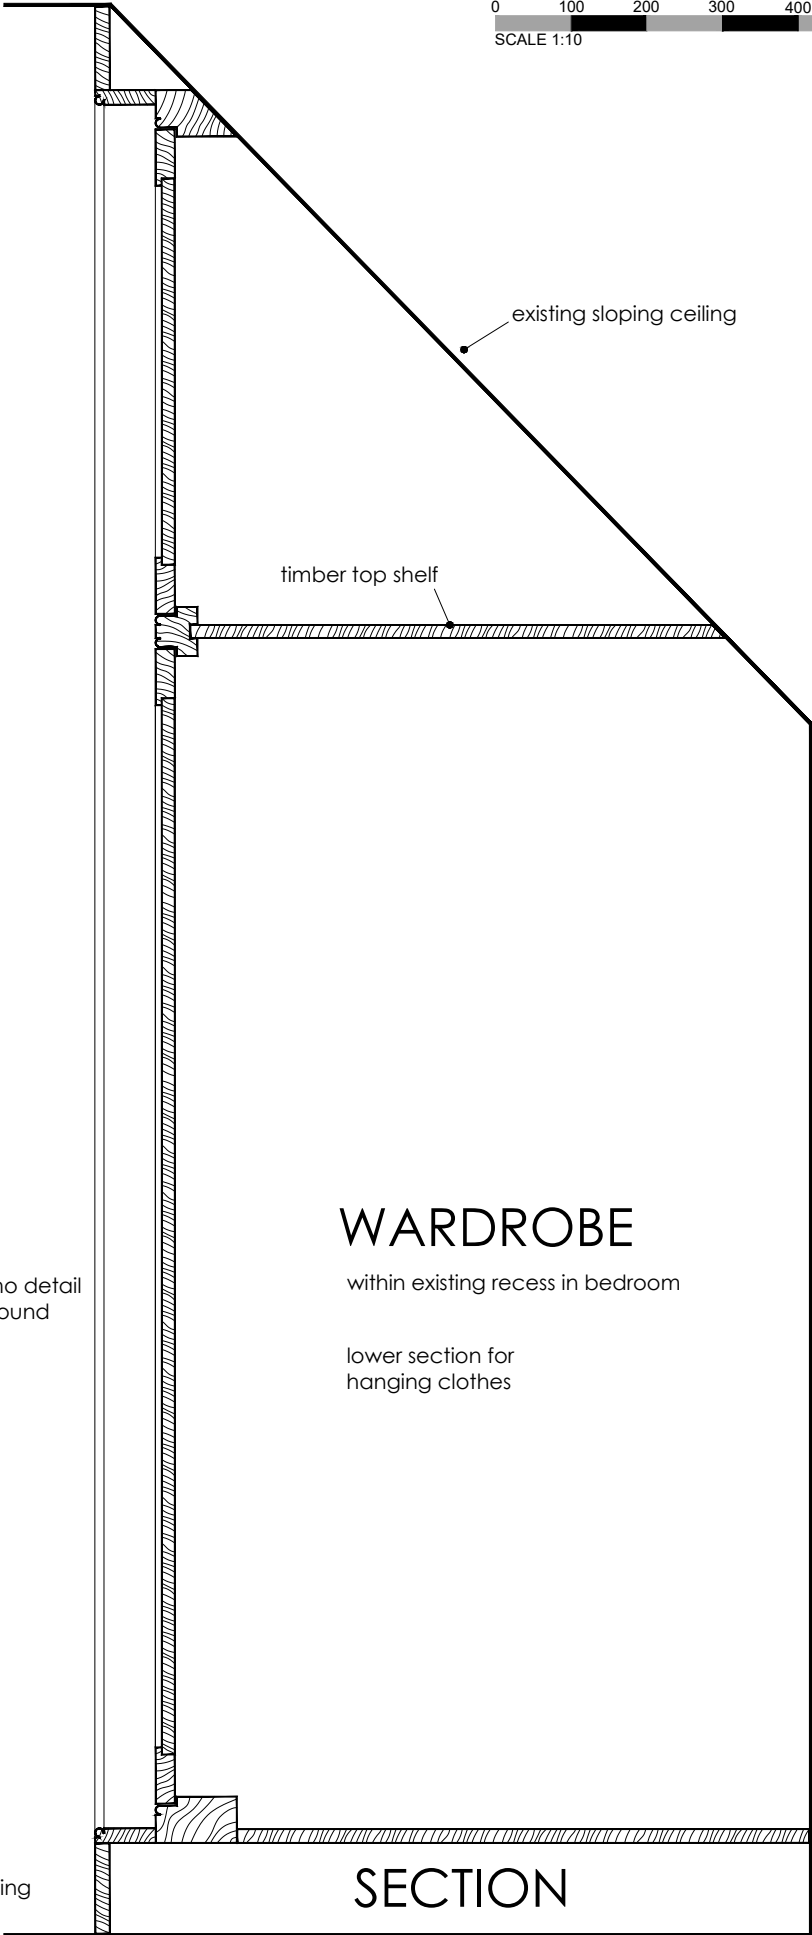


WARDROBE

within existing recess in bedroom

lower section for hanging clothes

SECTION

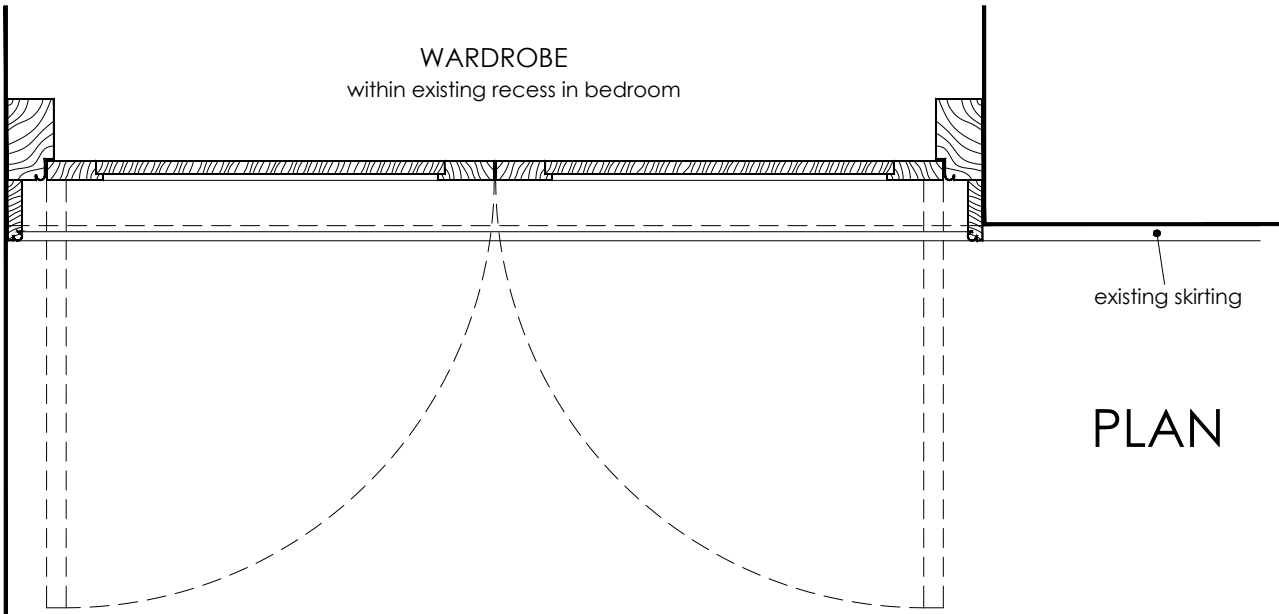

PLAN

CLIENT: CLARE GRICE		STATUS: PLANNING		BERRYS RIBA Chartered Practice		<table><tr><th>REV</th><th>DESCRIPTION</th><th>DATE</th><th>BY</th><th>CHKD</th></tr><tr><td></td><td>DO NOT SCALE THIS DOCUMENT - USE FIGURED DIMENSIONS ONLY</td><td></td><td></td><td></td></tr><tr><td></td><td>ALL DIMENSIONS MUST BE CHECKED ON SITE PRIOR TO COMMENCEMENT OF ANY RELATED WORKS.</td><td></td><td></td><td></td></tr><tr><td></td><td>THIS DOCUMENT IS COPYRIGHT OF THE ORIGINATOR, IT MUST NOT BE ALTERED, REPRODUCED OR DISTRIBUTED WITHOUT PRIOR CONSENT.</td><td></td><td></td><td></td></tr><tr><td></td><td>THIS DOCUMENT MUST BE READ IN CONJUNCTION WITH ALL SUPPORTING DOCUMENTS PRODUCED BY THE ORIGINATOR AND OTHER PROJECT DISCIPLINES.</td><td></td><td></td><td></td></tr><tr><td></td><td>OS MAPPING OBTAINED FROM PROMAP LICENCE No. 100022432 REPRODUCED BY BERRYS UNDER OS LICENCE No. 100003668</td><td></td><td></td><td></td></tr></table>		REV	DESCRIPTION	DATE	BY	CHKD		DO NOT SCALE THIS DOCUMENT - USE FIGURED DIMENSIONS ONLY					ALL DIMENSIONS MUST BE CHECKED ON SITE PRIOR TO COMMENCEMENT OF ANY RELATED WORKS.					THIS DOCUMENT IS COPYRIGHT OF THE ORIGINATOR, IT MUST NOT BE ALTERED, REPRODUCED OR DISTRIBUTED WITHOUT PRIOR CONSENT.					THIS DOCUMENT MUST BE READ IN CONJUNCTION WITH ALL SUPPORTING DOCUMENTS PRODUCED BY THE ORIGINATOR AND OTHER PROJECT DISCIPLINES.					OS MAPPING OBTAINED FROM PROMAP LICENCE No. 100022432 REPRODUCED BY BERRYS UNDER OS LICENCE No. 100003668			
REV	DESCRIPTION	DATE	BY	CHKD																																	
	DO NOT SCALE THIS DOCUMENT - USE FIGURED DIMENSIONS ONLY																																				
	ALL DIMENSIONS MUST BE CHECKED ON SITE PRIOR TO COMMENCEMENT OF ANY RELATED WORKS.																																				
	THIS DOCUMENT IS COPYRIGHT OF THE ORIGINATOR, IT MUST NOT BE ALTERED, REPRODUCED OR DISTRIBUTED WITHOUT PRIOR CONSENT.																																				
	THIS DOCUMENT MUST BE READ IN CONJUNCTION WITH ALL SUPPORTING DOCUMENTS PRODUCED BY THE ORIGINATOR AND OTHER PROJECT DISCIPLINES.																																				
	OS MAPPING OBTAINED FROM PROMAP LICENCE No. 100022432 REPRODUCED BY BERRYS UNDER OS LICENCE No. 100003668																																				
PROJECT: MOSS VILLA, CHAPEL LANE BRONINGTON, WHITCHURCH SHROPSHIRE SY3 3HR		SCALE @ A3: 1:10	DRAWN BY: OH	CHKD BY: PF	DATE: 04.04.23																																
DRAWING: PROPOSED WARDROBE		DRAWING No: SA47065 -BRY-XX -DT- A - 001 _A		REVISION:		NORTH POINT:																															
						DISCLAIMER NOTES:																															