


Ordnance Survey, (c) Crown Copyright 2019. All rights reserved. Licence number 100022432

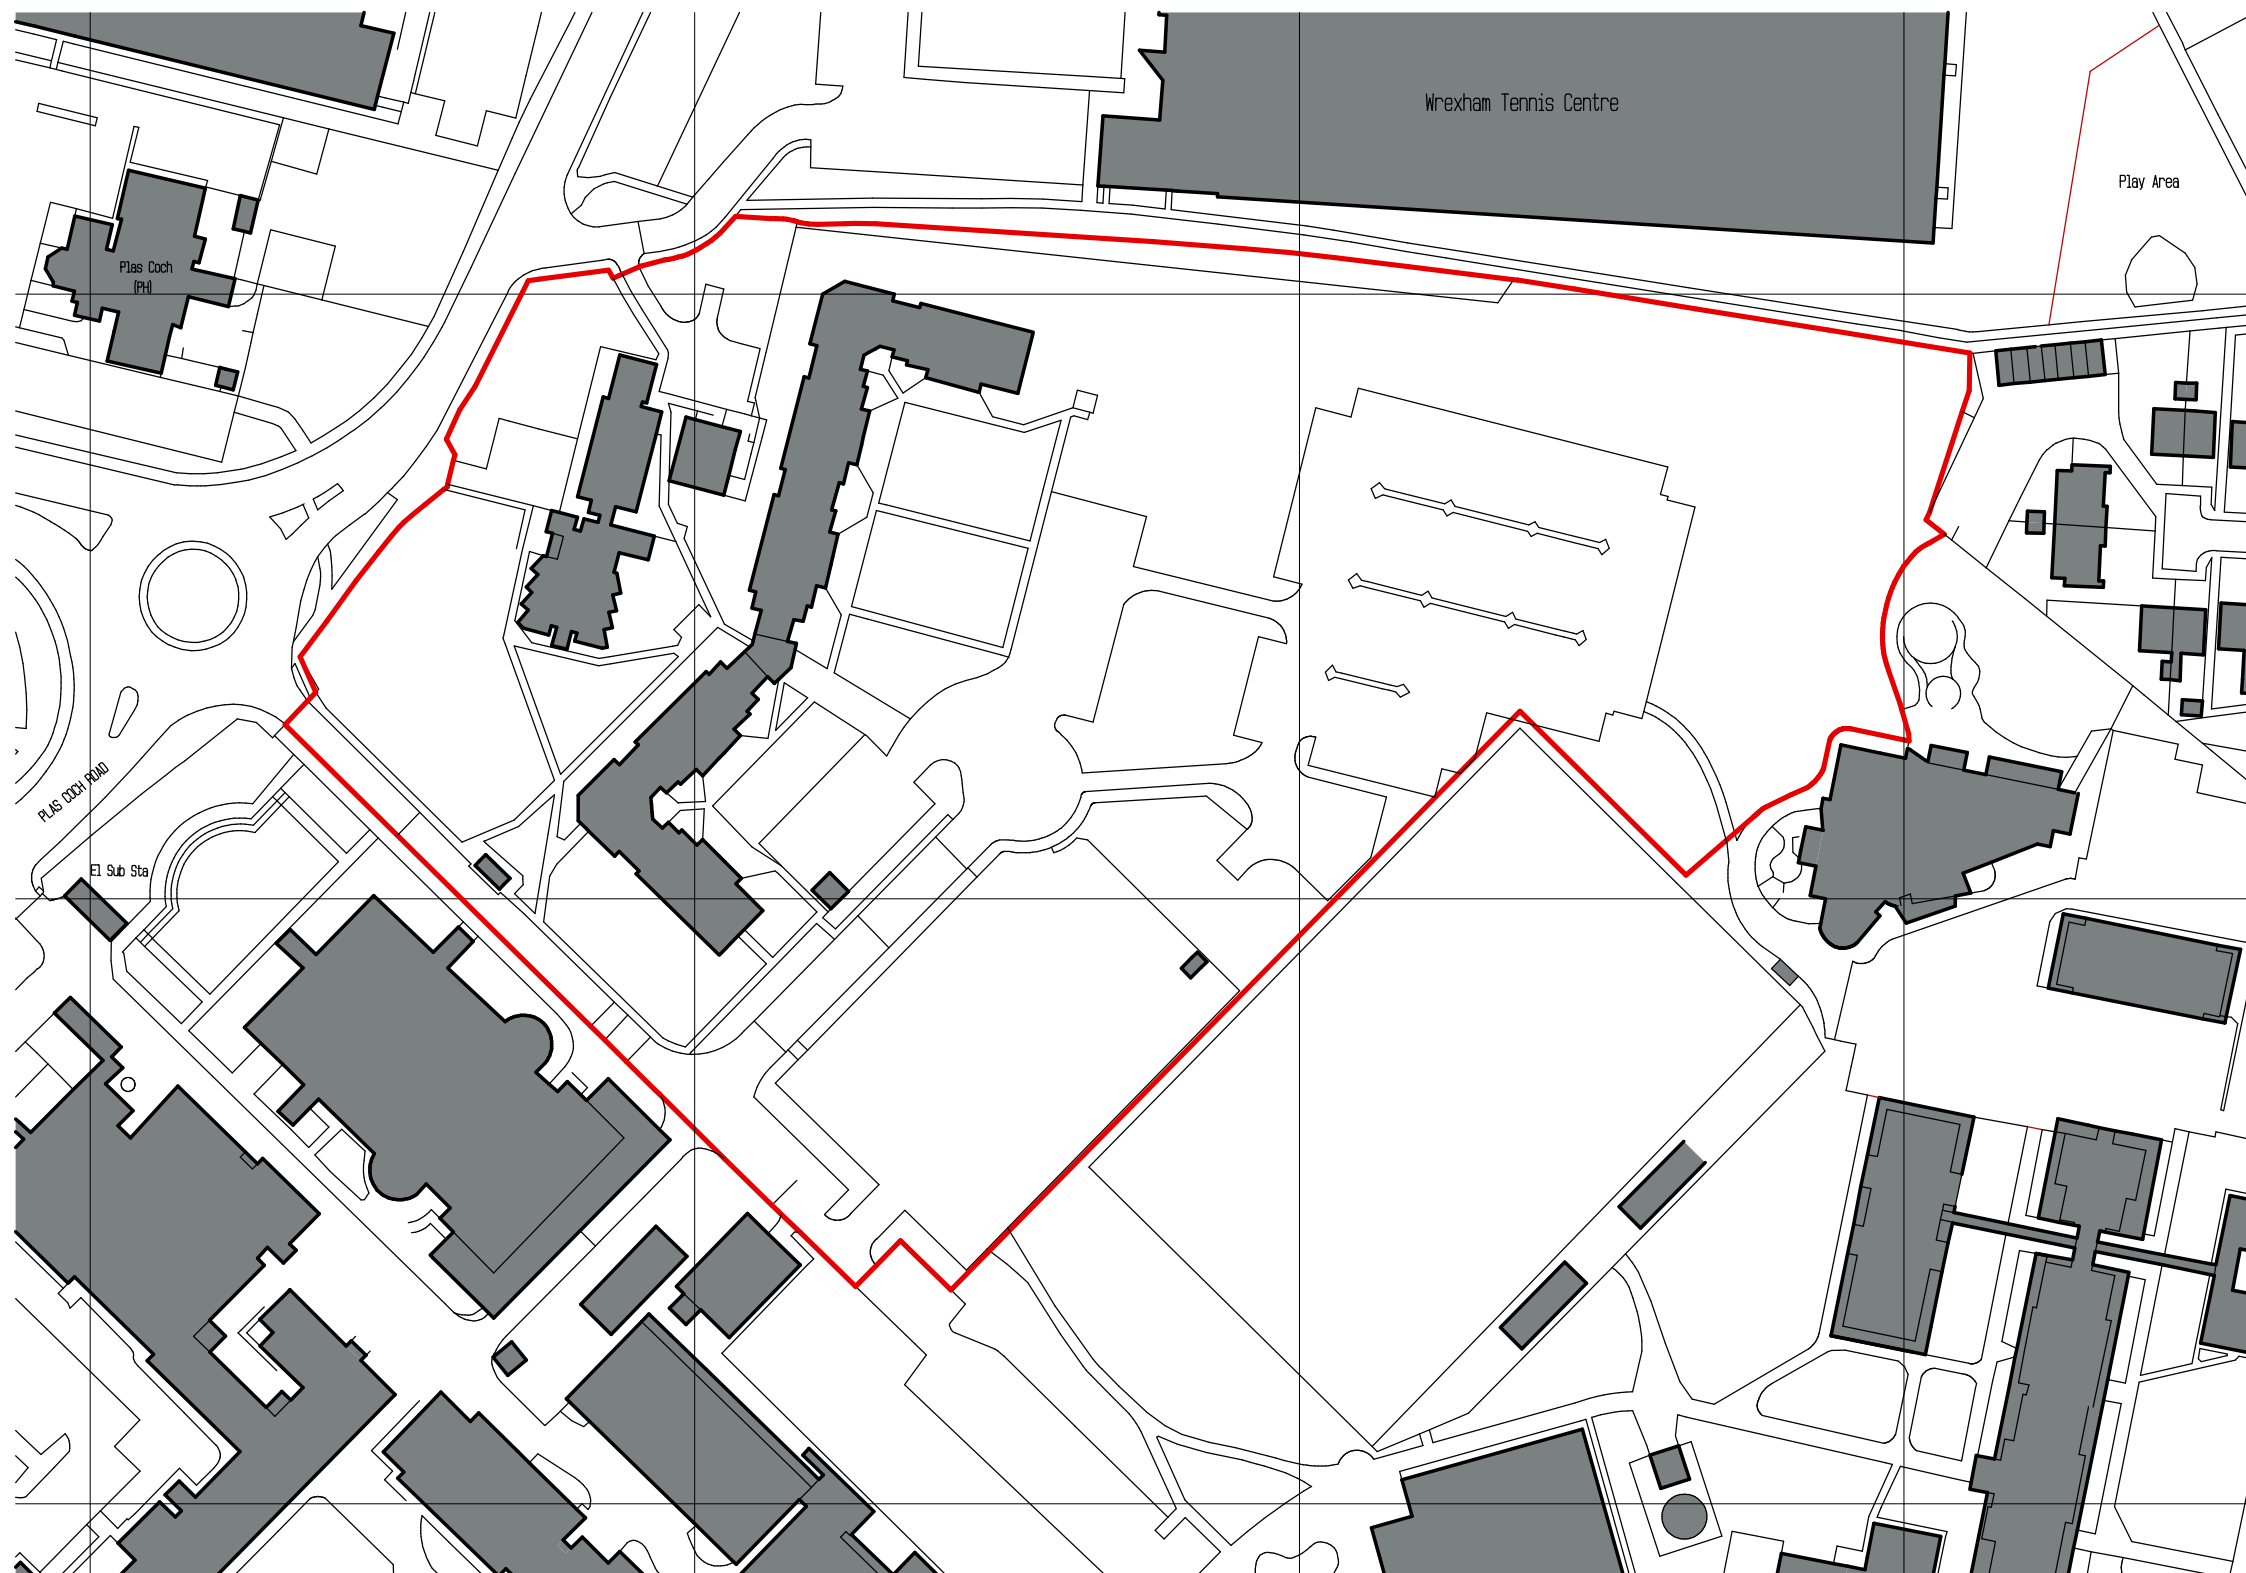

|   |              |
|---|--------------|
| Project.<br>PROPOSED RESIDENTIAL<br>DEVELOPMENT on land at<br>THE NORTHERN QUARTER,<br>GLYNDWR UNIVERSITY,<br>PLAS COCH ROAD,<br>WREXHAM, LL11 2BZ.                                                                 |              |
| Title.<br>LOCATION PLAN.   |              |
| Drawing No.   | 10408.01.dsj |
| Date.   | Jan 2021.    |
| Scale.   | 1:1250@A3.   |
| <b>D.S. Jones &amp; Co.</b><br>Architectural & Planning<br>Consultants.<br>The Studio,<br>26, Prospect Drive,<br>Coedpoeth, Wrexham, LL11 3PE.<br>Tel : 01978 750195 / 07880 874522.<br>E : dsjonesandco@live.co.uk |              |