
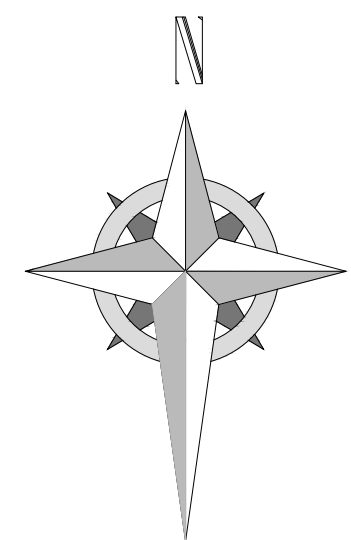
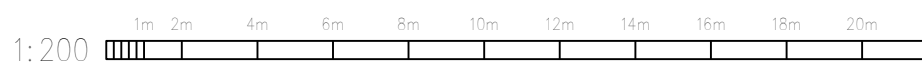


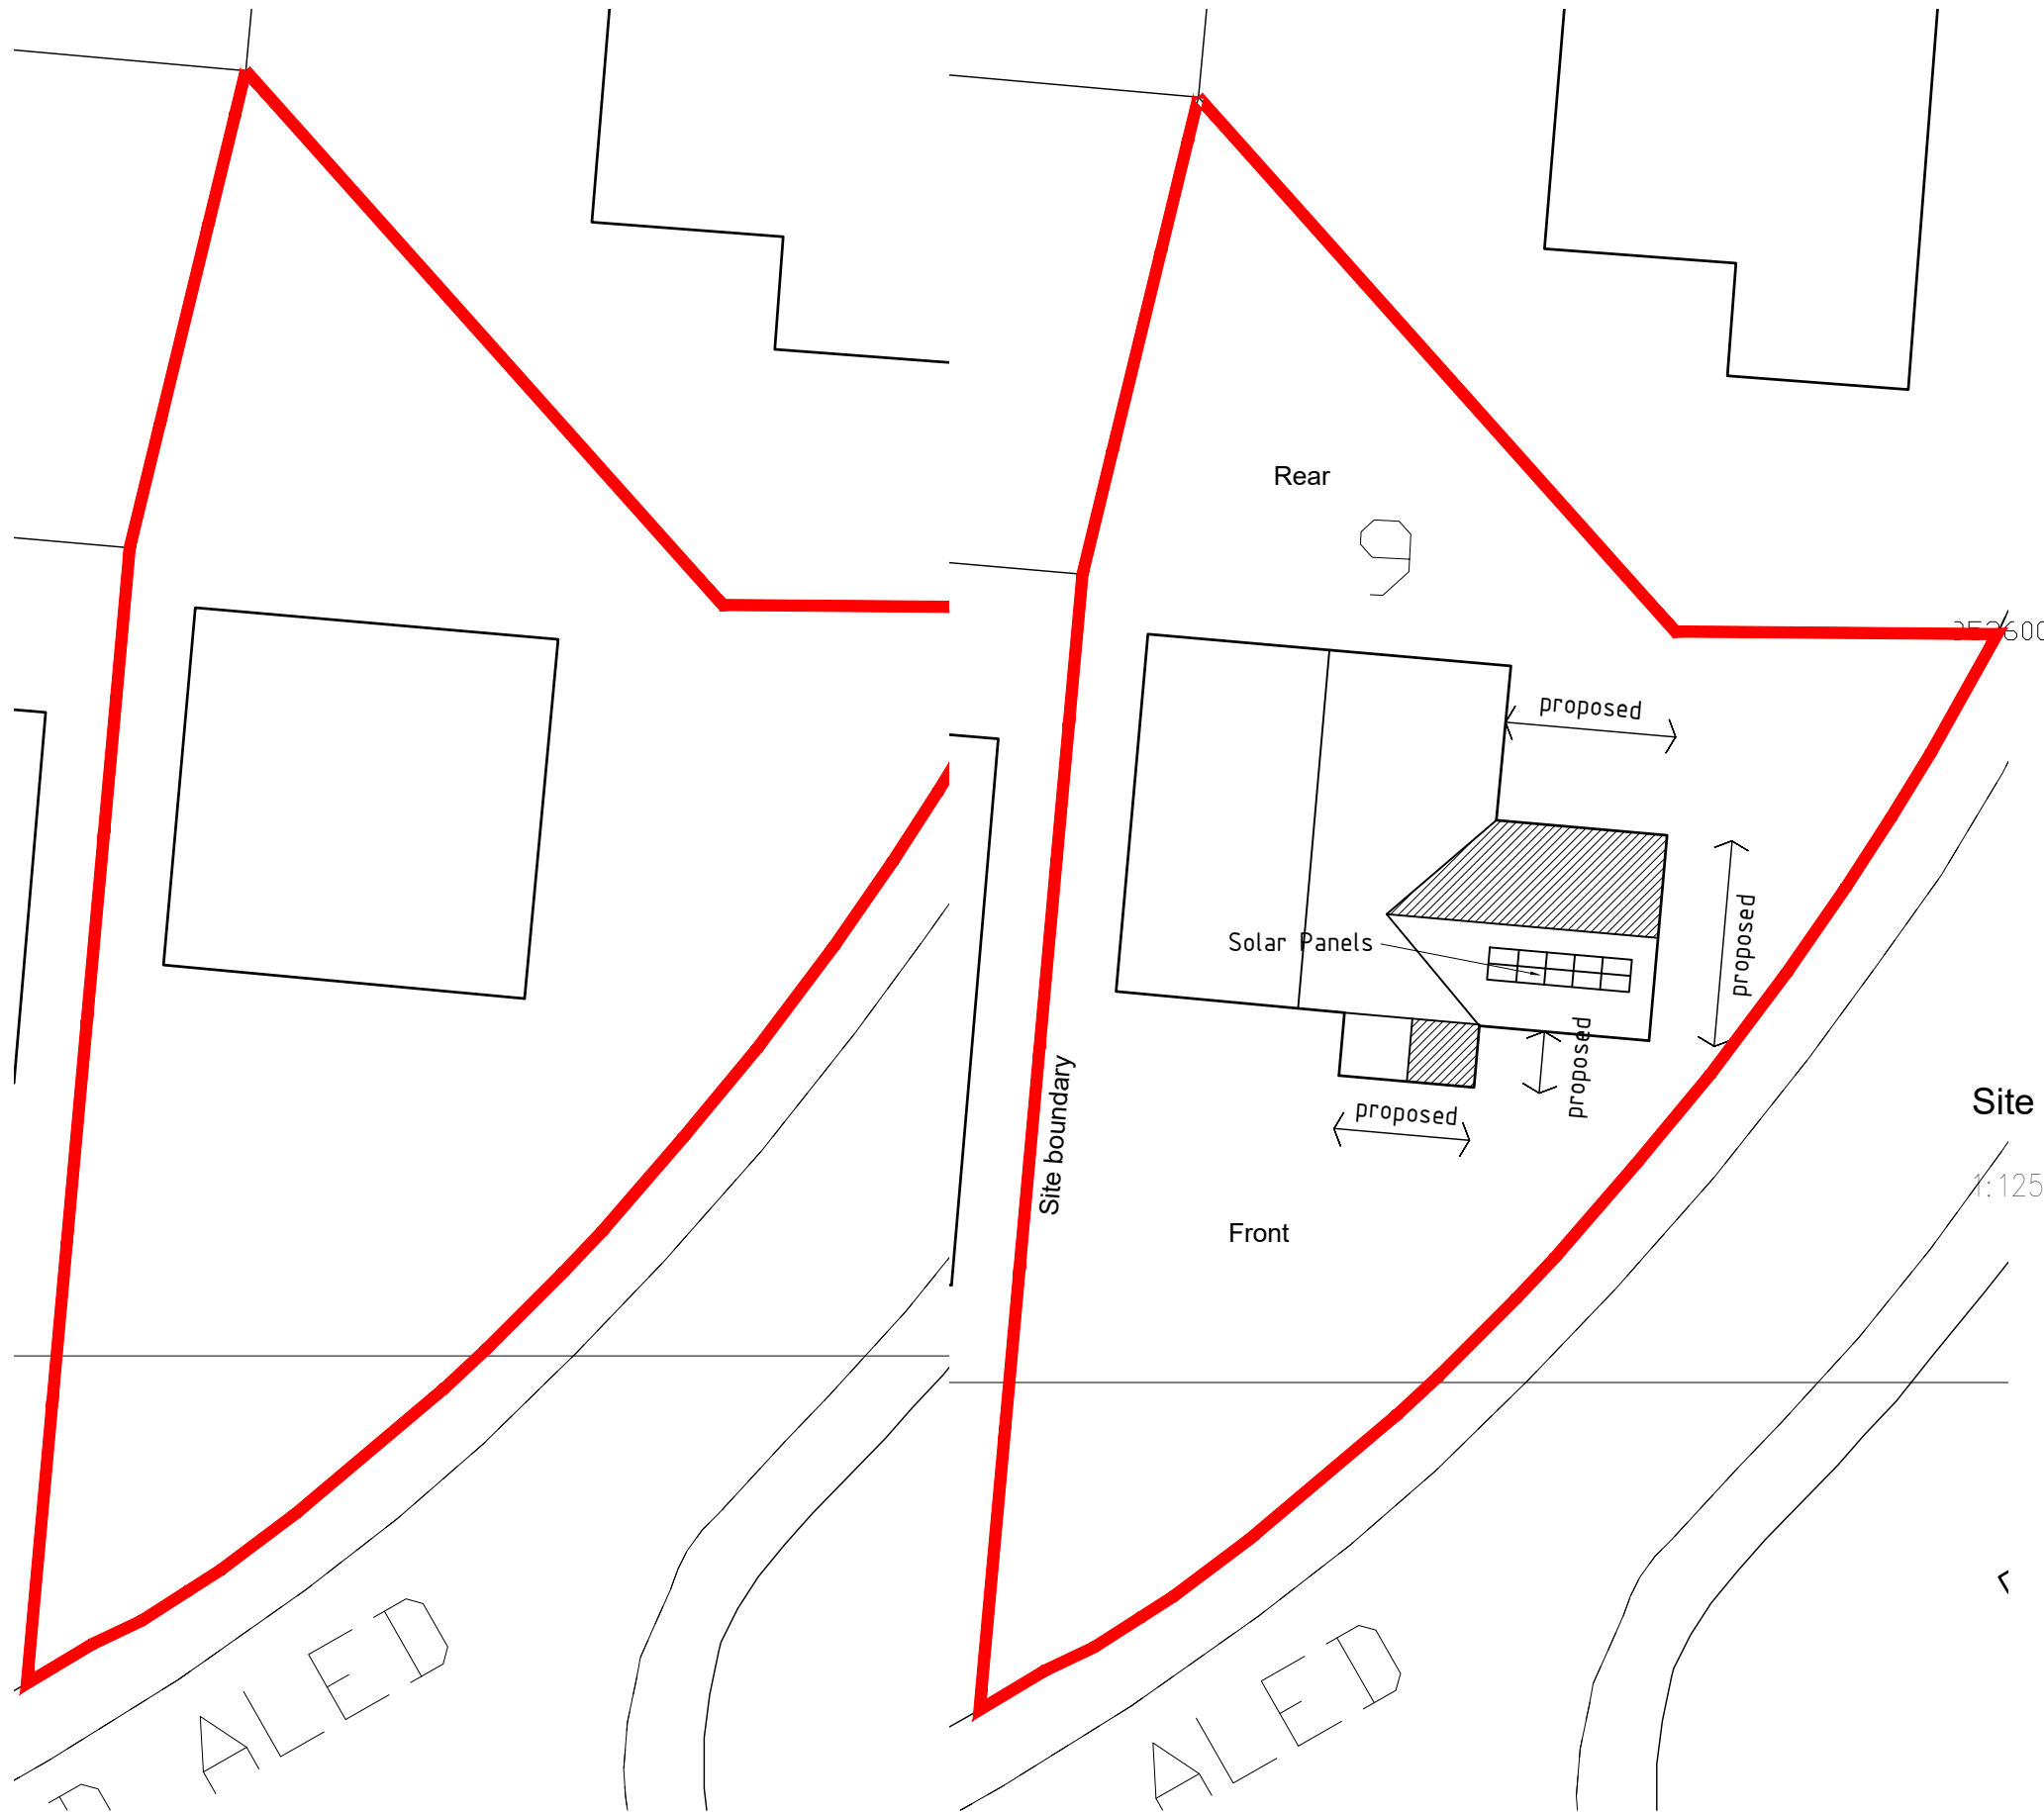

HDS ARCHITECTURAL SERVICES

HDS Architectural Services, The Foundry,
15 Yorke Street, Wrexham
LL13 8LW
Tel (01978) 345250
www.hdsarchitectural.co.uk

Project; 9 Ffordd Aled, Borras, Wrexham, LL12 7PP	
Title; Site location plan	Scale (A3); 1:200/1250
Dwg No; FA/PD/05	Date; 22.02.23
Revision;	