


REV	DESCRIPTION	DATE DRAWN
A	--	00-00-00

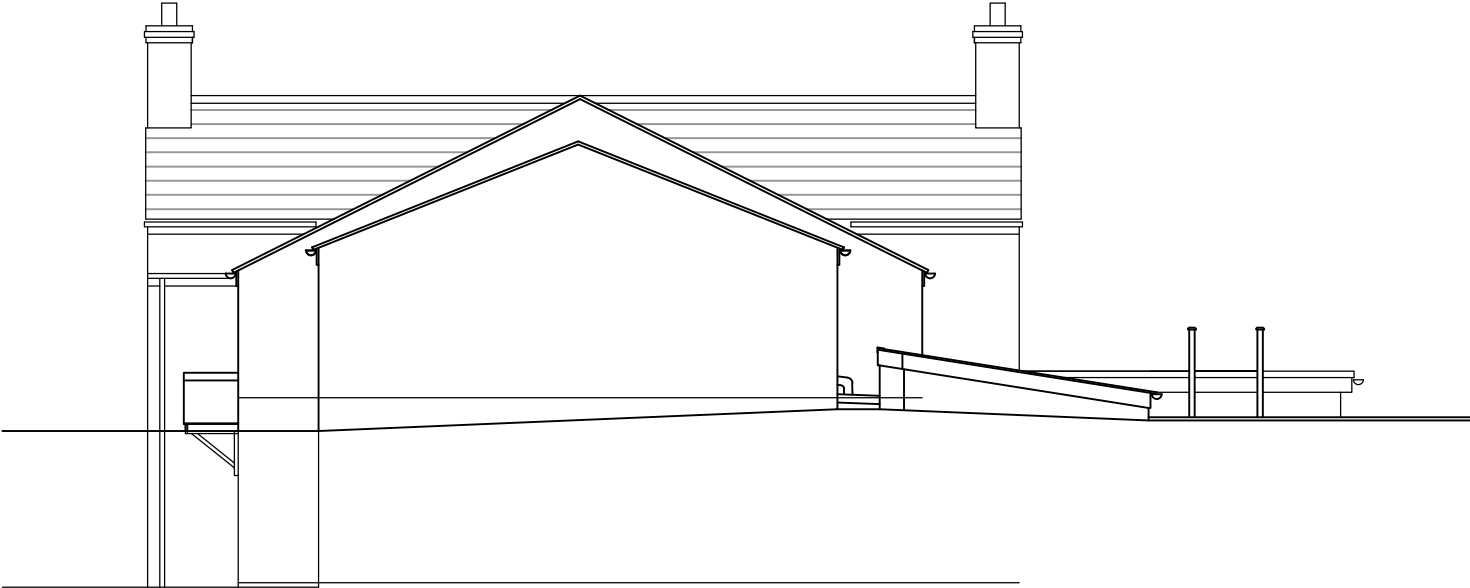

SCALE BAR 1:100

THE COACH HOUSE, VRON
FARM WREXHAM, LL11 5TW
JEREMY & JACQUI BASSETT
EXISTING SIDE ELEVATION

KBArchitectureDesignStudio
49 Blundell Street
Liverpool
L1 0AN
T: 07534528192

DWG: 22005 (SU) 201
DATE: 11.05.23
SCALE: 1:100 @ A4 DRAWN: KB