
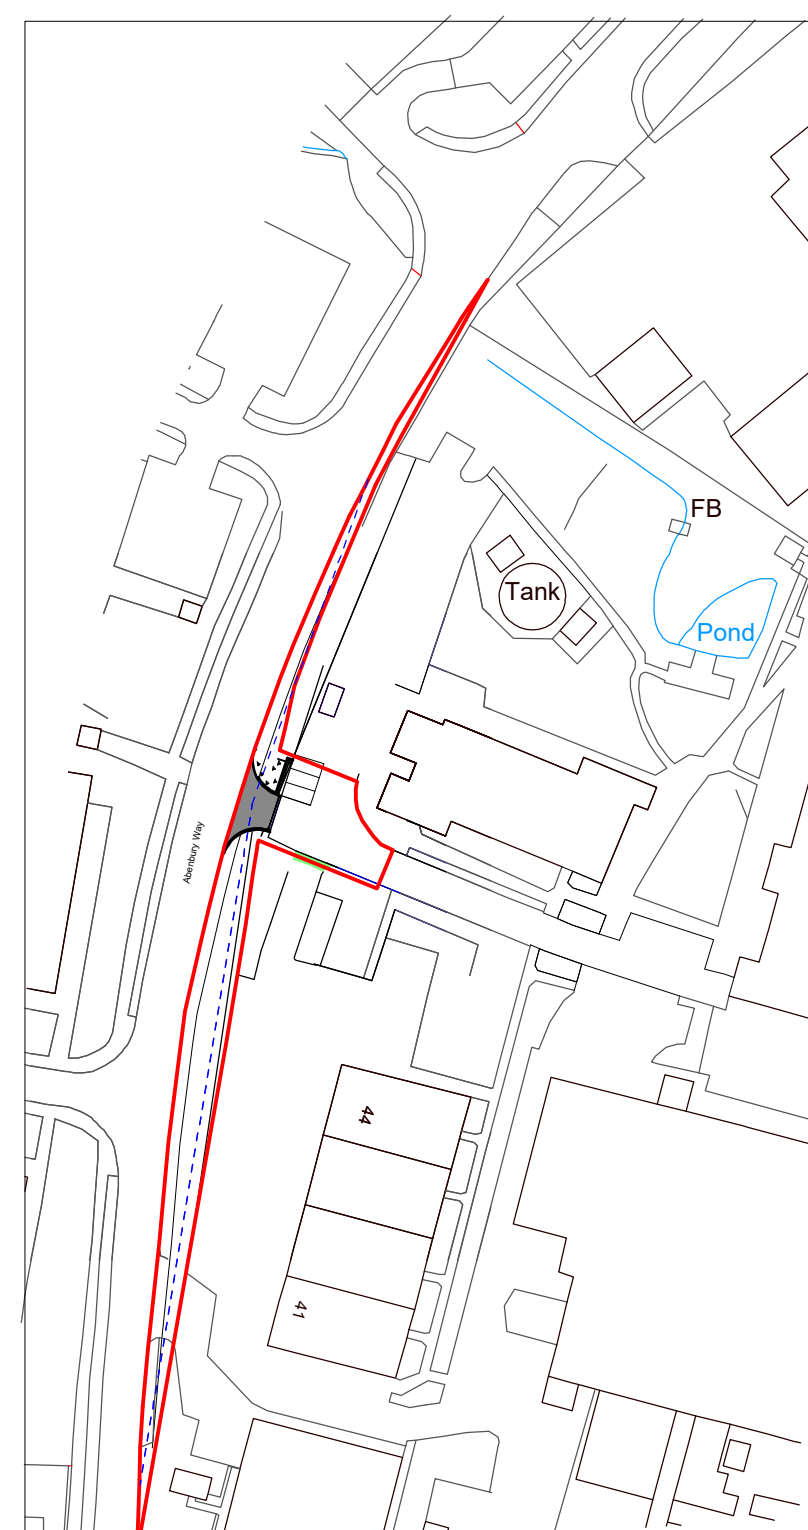
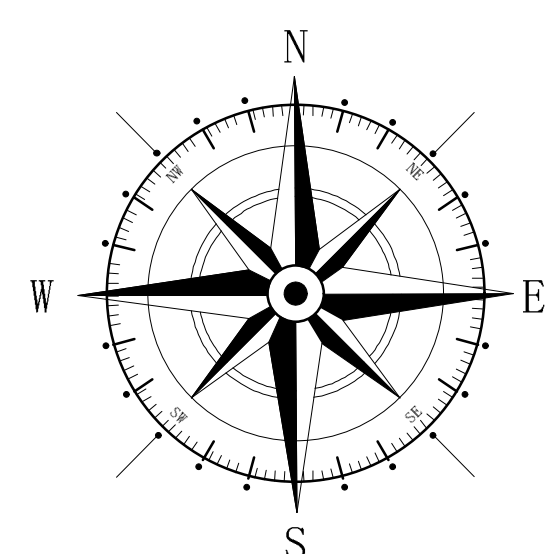
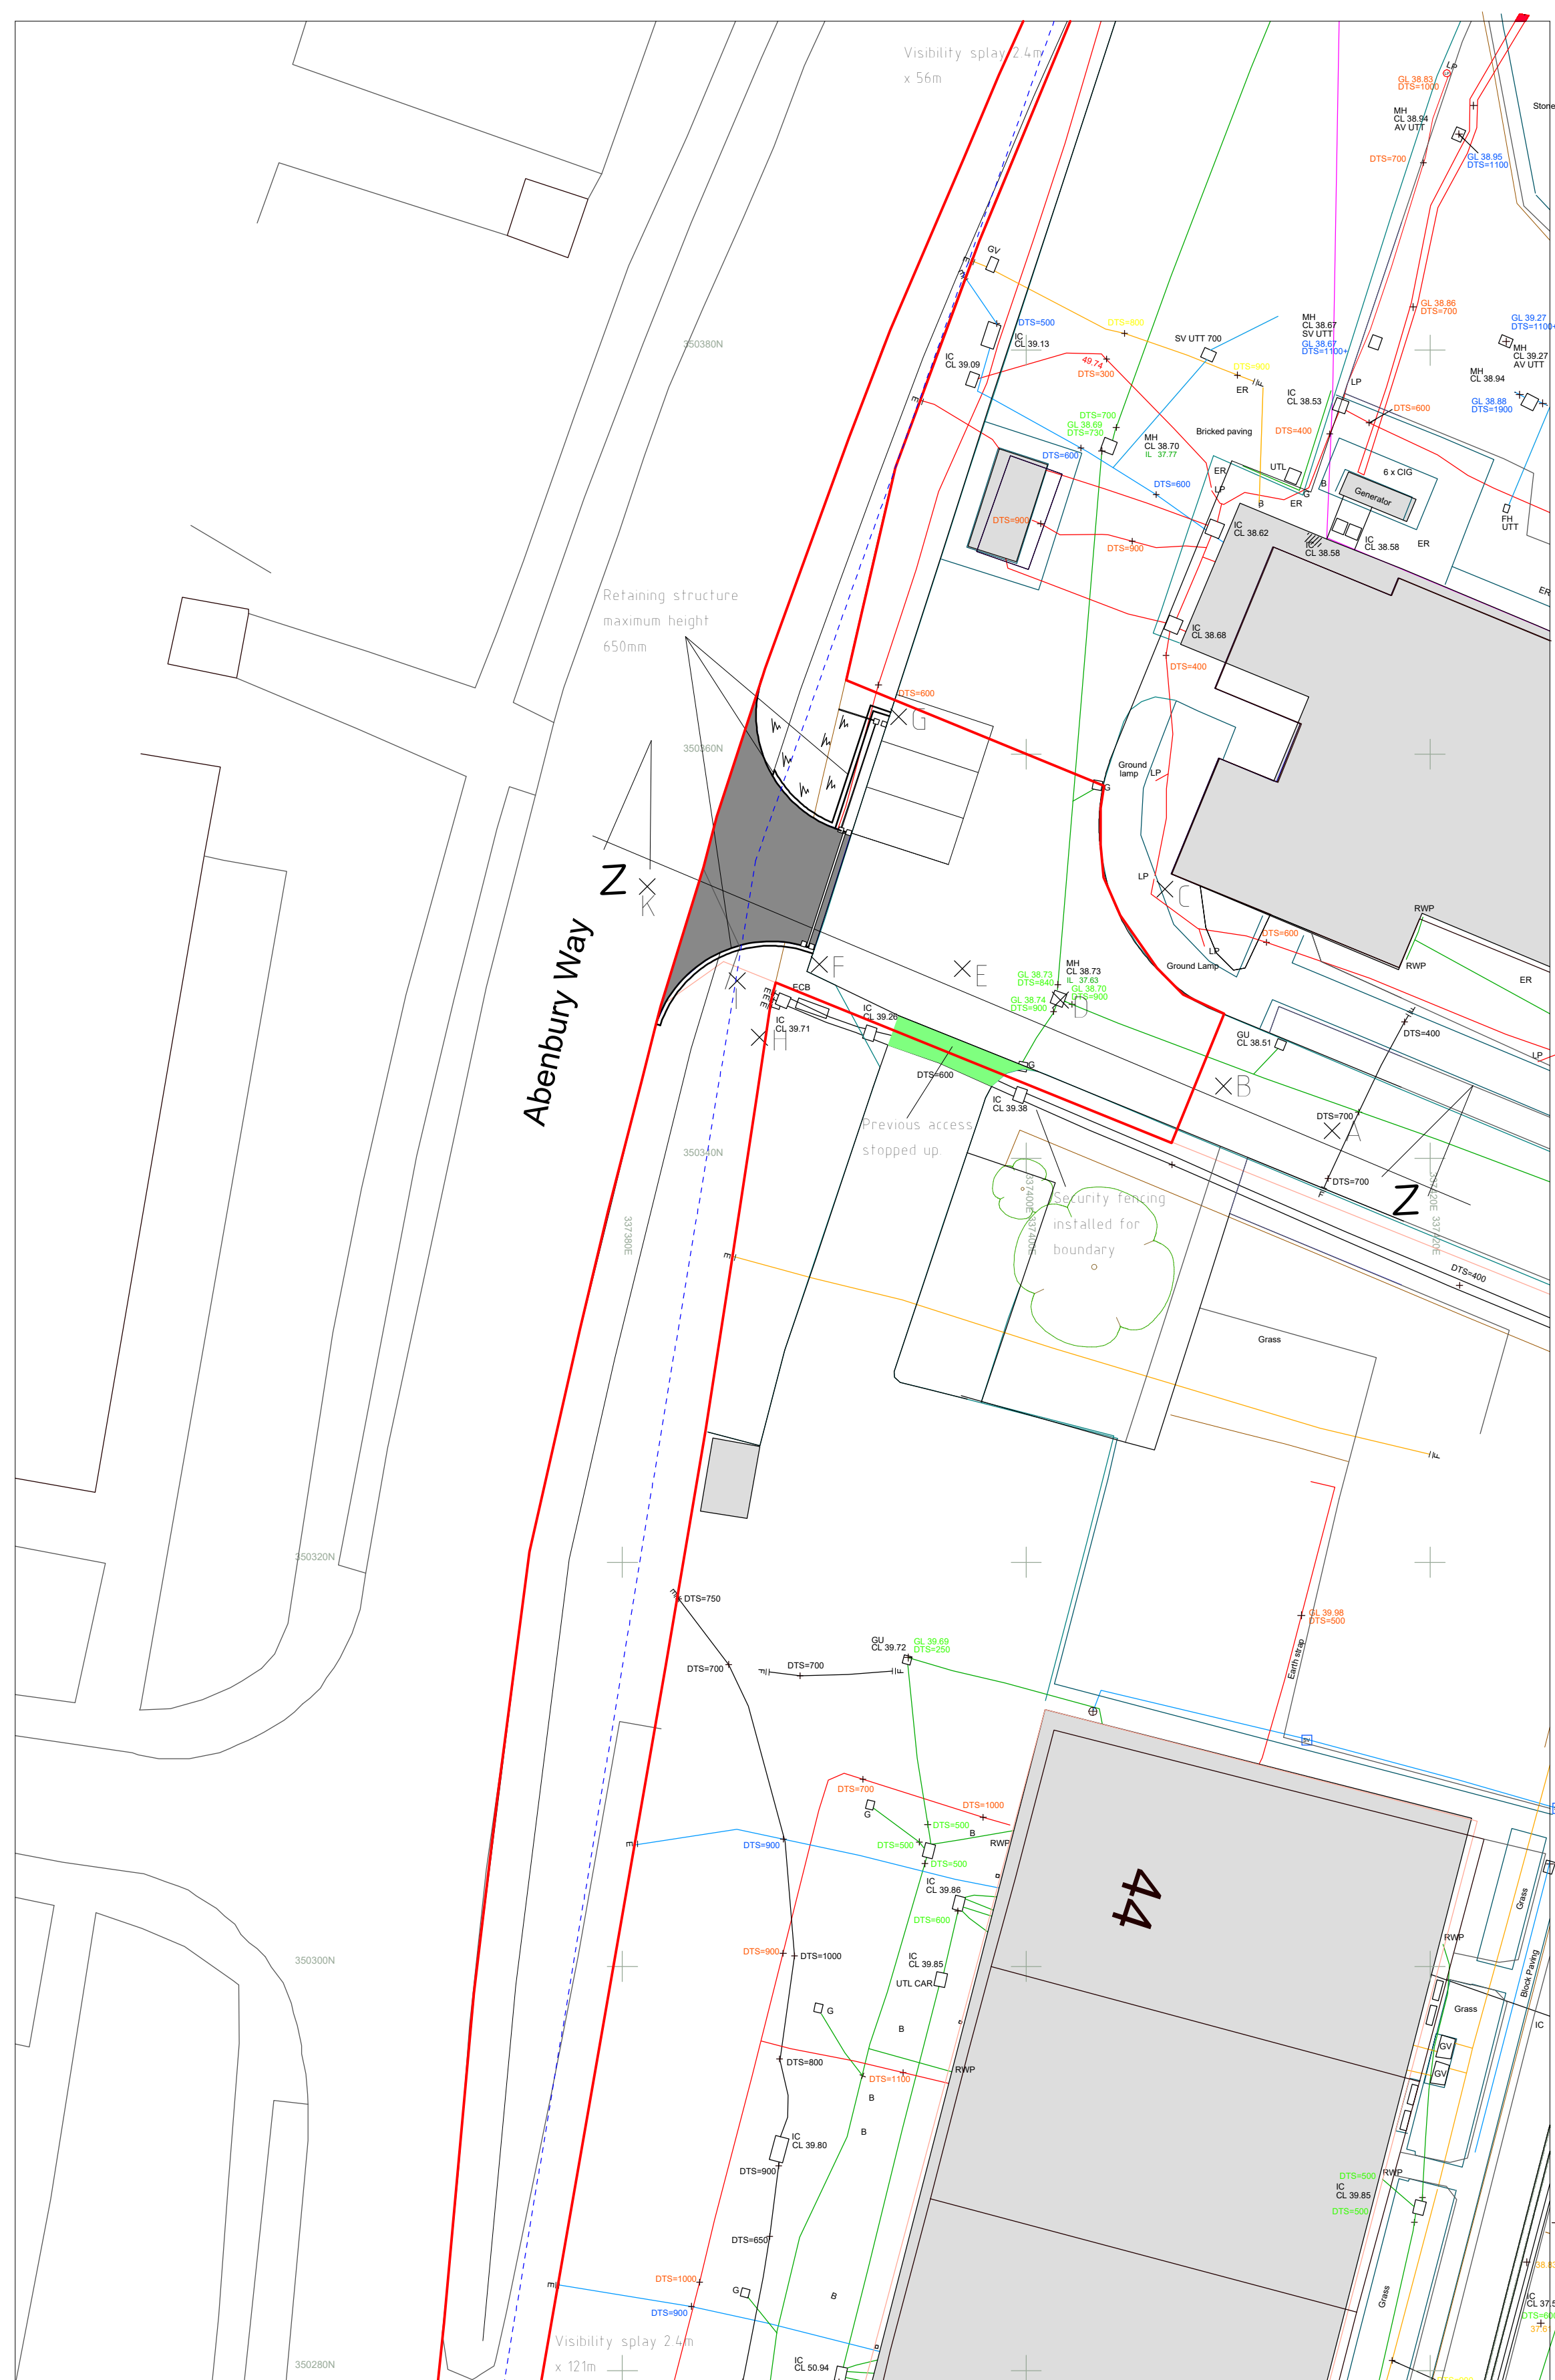


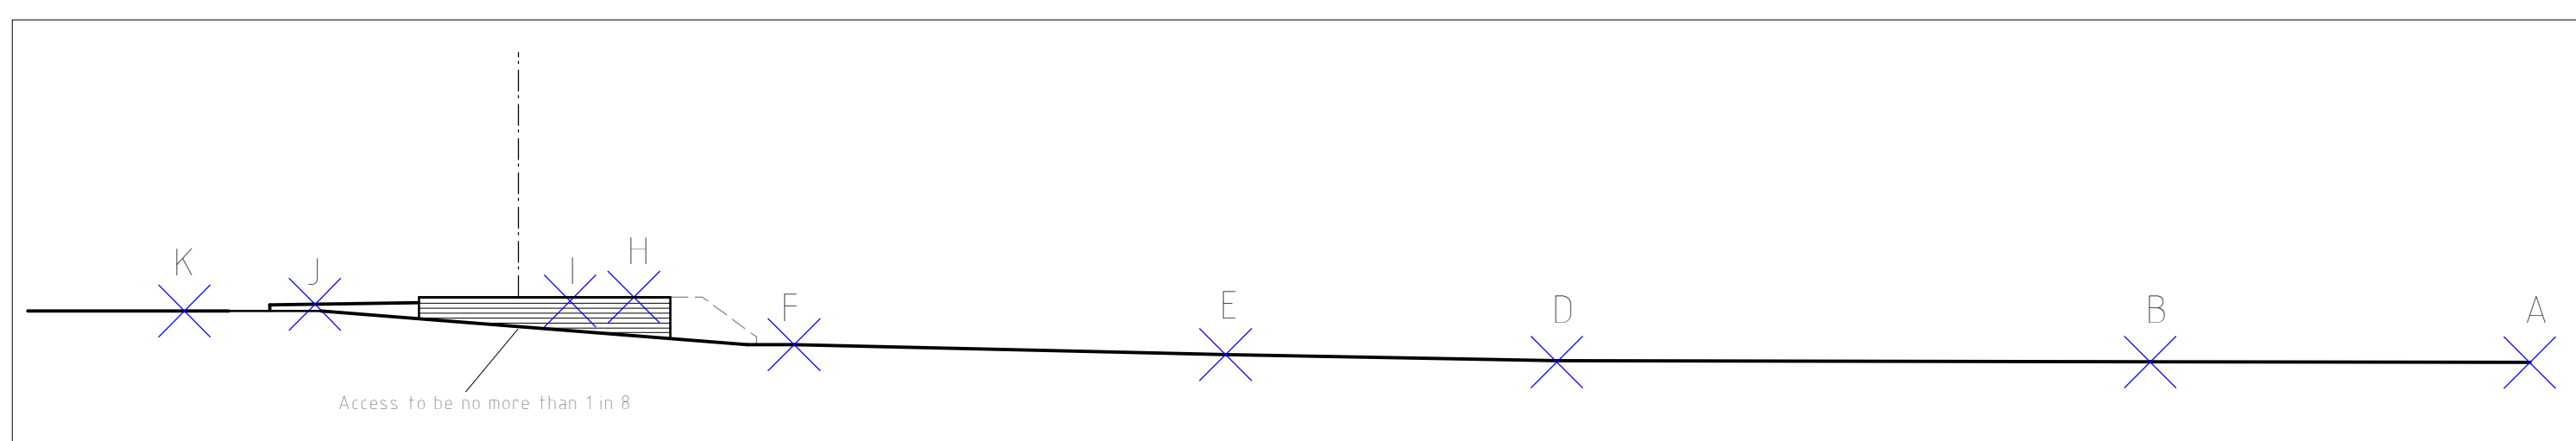

A	09/23	Boundary and Design Changes	D.J.E.
Rev	Date	Detail	Initial

Project:
Proposed Alterations to,
Ipsen Biopharm Ltd
Unit 9, Ash Road North,
Wrexham, LL13 9UF

Title:	Scale: (A1)
Planning :Section,	1 : 100, 1 : 200
Site & Location Plan	& 1 : 1250

Scale: (A1)
1:100, 1:200
\$ 1:1250

Drawn By:
D.J.Edwards

Date: Aug 2023

Drawing No:
1008/003

Sheet:
| of |