
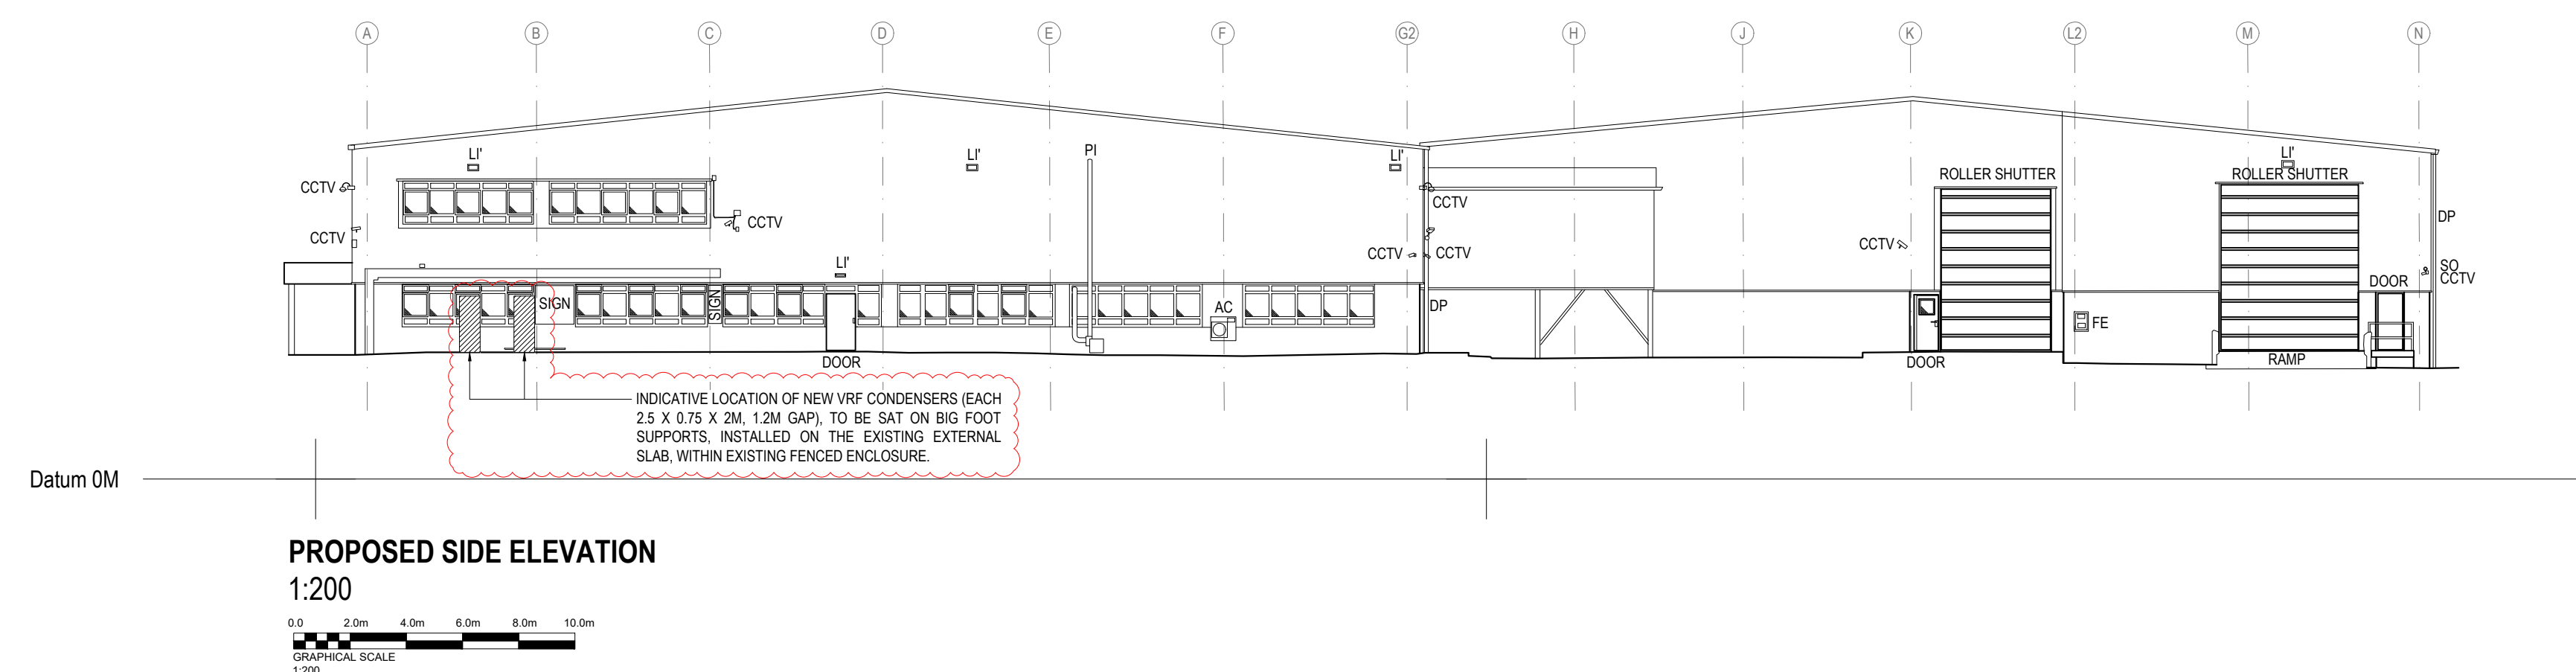
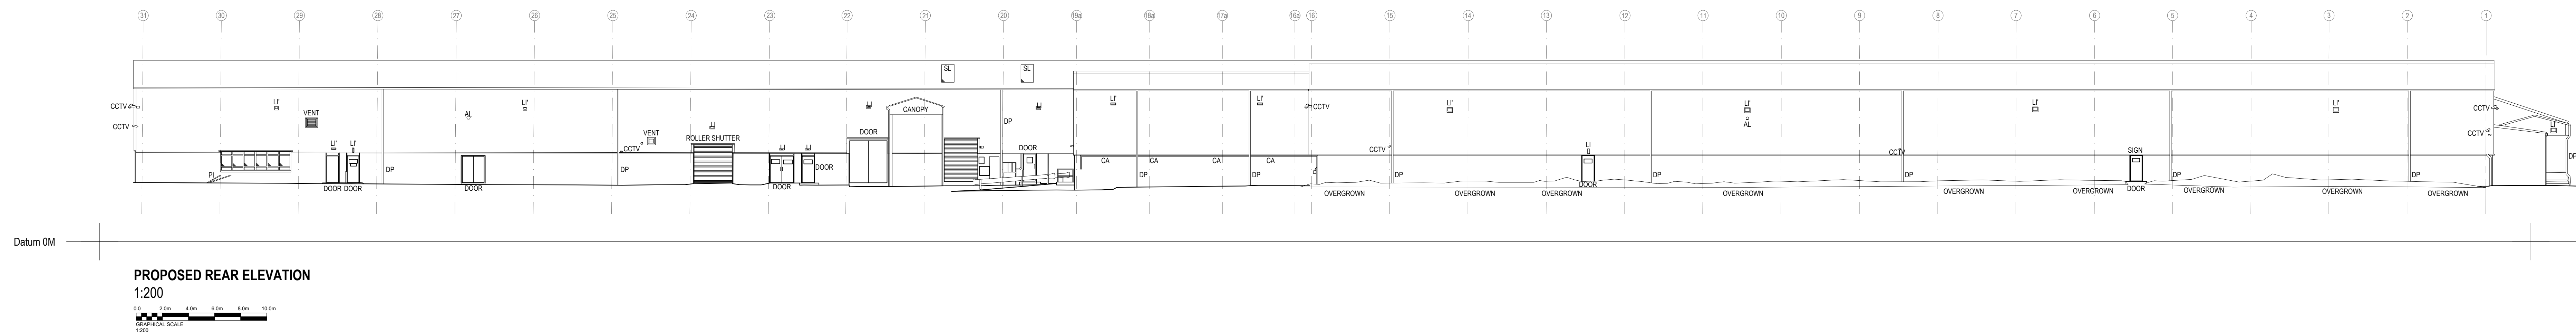
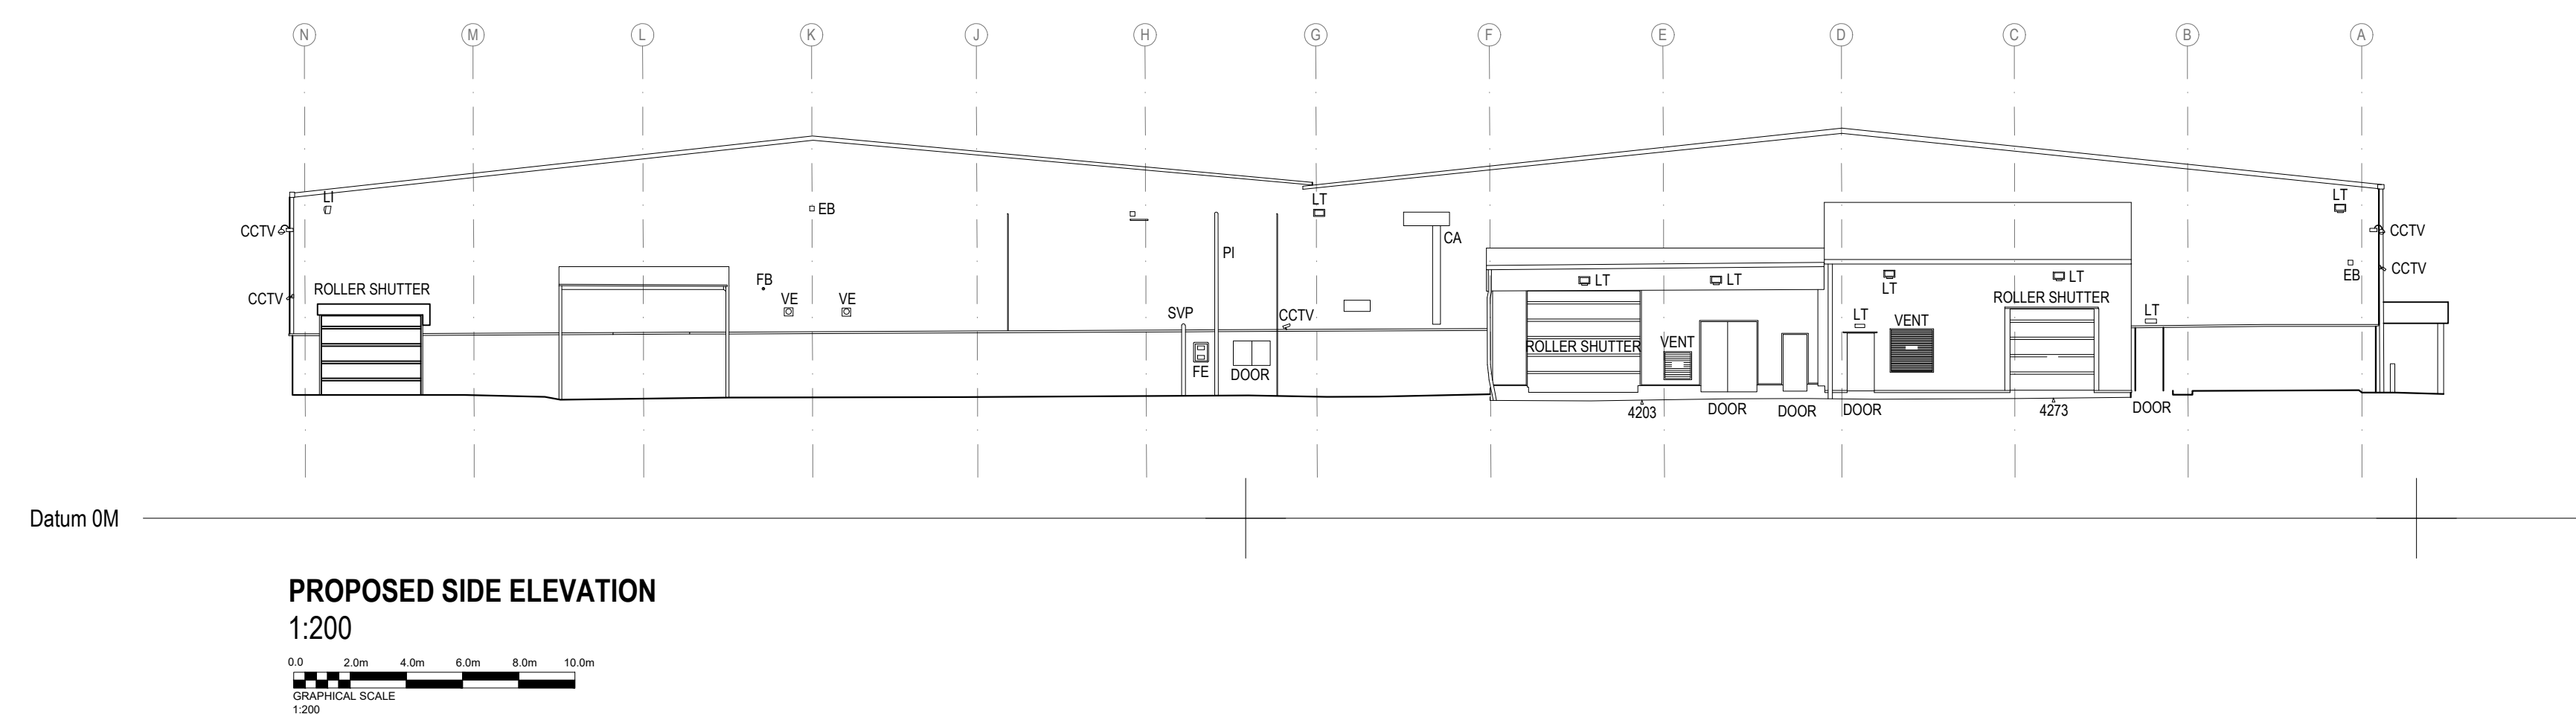


WHILST EVERY EFFORT HAS BEEN MADE TO CORRECTLY PLACE GRIDLINES AS SHOWN, THEY ARE STRICTLY INDICATIVE AND ANY ASSOCIATED DIMENSIONS ARE TO BE CONFIRMED ON SITE. DRAWING TO BE READ IN CONJUNCTION WITH ALL RELEVANT SURVEY INFORMATION AND DRAWINGS.

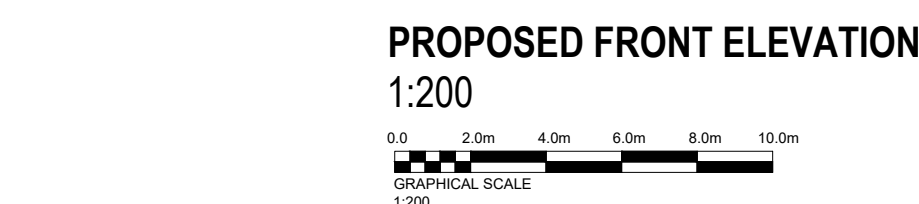

P07	UPDATE ISSUE, TB TB TB		06/06/23
P06	VRF UNITS ADDED TO ELEVATIONS TB TB KOH		30/06/23
P05	EXTERNAL DEMO UPDATED TB TB KOH		15/05/23
P04	EXTERNAL EV CHARGING ADDED TB TB KOH		15/05/23
P03	EXTERNAL DEMO UPDATED TB TB KOH		15/05/23
P02	UPDATE ISSUE, TB TB KOH		21/04/23
P01	INITIAL ISSUE TB TB KOH		31/03/23
REV	DESCRIPTION DRAWN BY CHECKED BY APPROVED BY	DATE	
RIBA PLAN OF WORK WORKSPACE			
Stage 3 - Design Development		Level of Model Definition (LOd)	
		LOd 3 - Approximate Model	
PURPOSE OF ISSUE - SUITABLE FOR ...		STATUS / SUSTAINABILITY	
Information		SS - Information	