


NOTES

Copyright: All rights reserved. This drawing must not be reproduced without permission. This drawing must not be scaled. Dimensions are in millimetres unless specified.


Rev	Date	Notes	By	Che
P1	29.07.22	Costing Issue	JH	DG

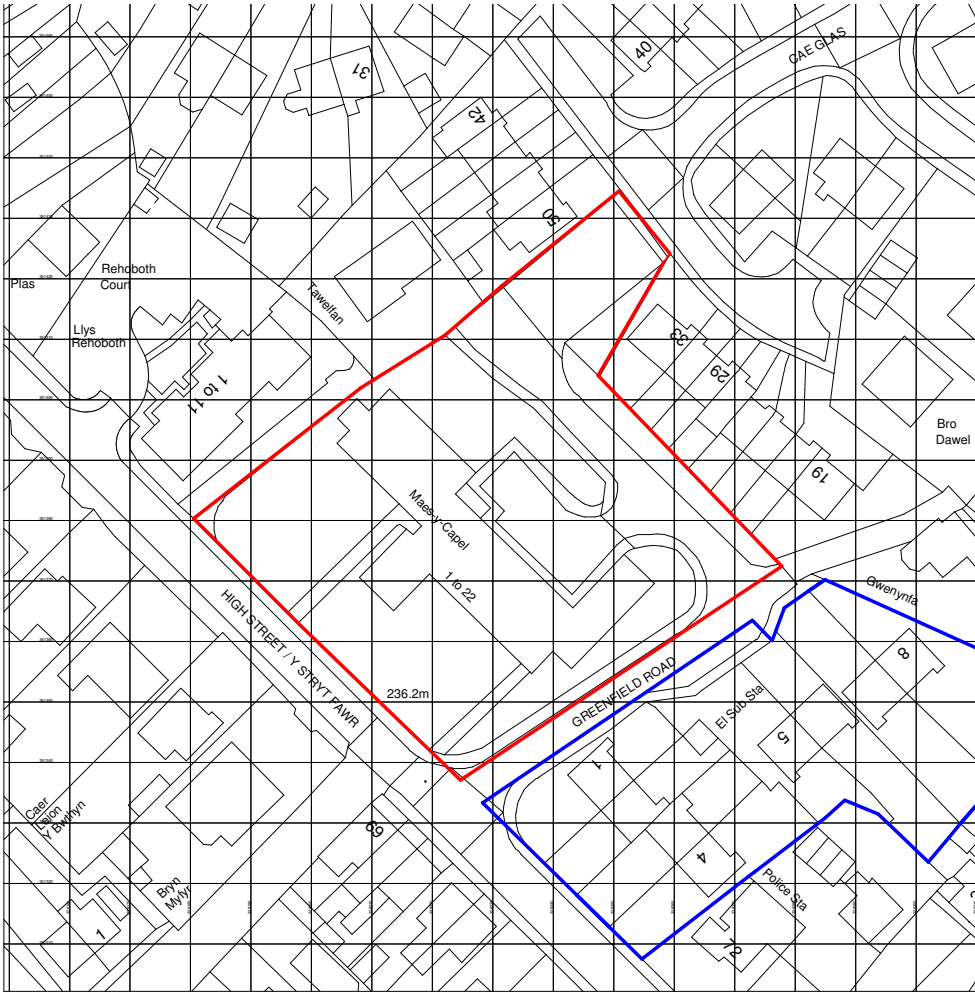

Ordnance Survey, (c) Crown Copyright 2021. All rights reserved. Licence number 100022432



NORTH

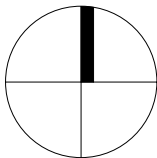

elliswilliams

Project Number: 2705
Project Name: Maes y Capel
Drawing Number: **2705- EWA- MYC- ZZ- DR- A- 09001**
Drawing Name: Site Location Plan

Scale: 1 : 1250
Rev: P1