

A	Survey Drawing	13/07/23
B	Sketch Proposals.	26/07/23
C	ASHP Added.	02/08/23
D	Planning Application.	16/08/23



1 North Elevation

FINISHES SCHEDULE
Plinths - Soltherm 39C.
Corner & Vertical Bands - Misty Morning (BBR 37).
External Wall - Soltherm 01A & Soltherm 37F.
Windows - White PVC-u.
Doors - Anthracite Grey PVC-u.
Soffits & Barge Boards - White PVC-u.
Rain Water Goods - Black PVC-u.



2 West Elevation




4 East Elevation




7 Block Plan



3 South Elevation

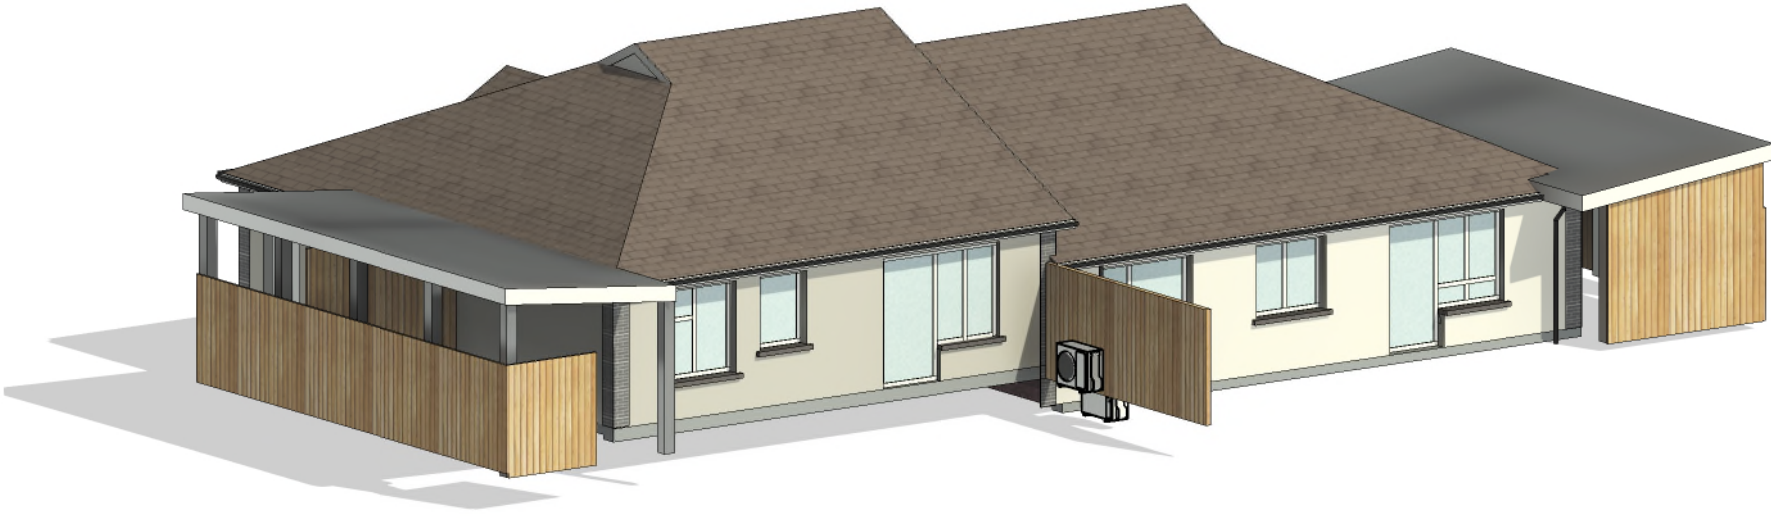

5 Rear 3D View

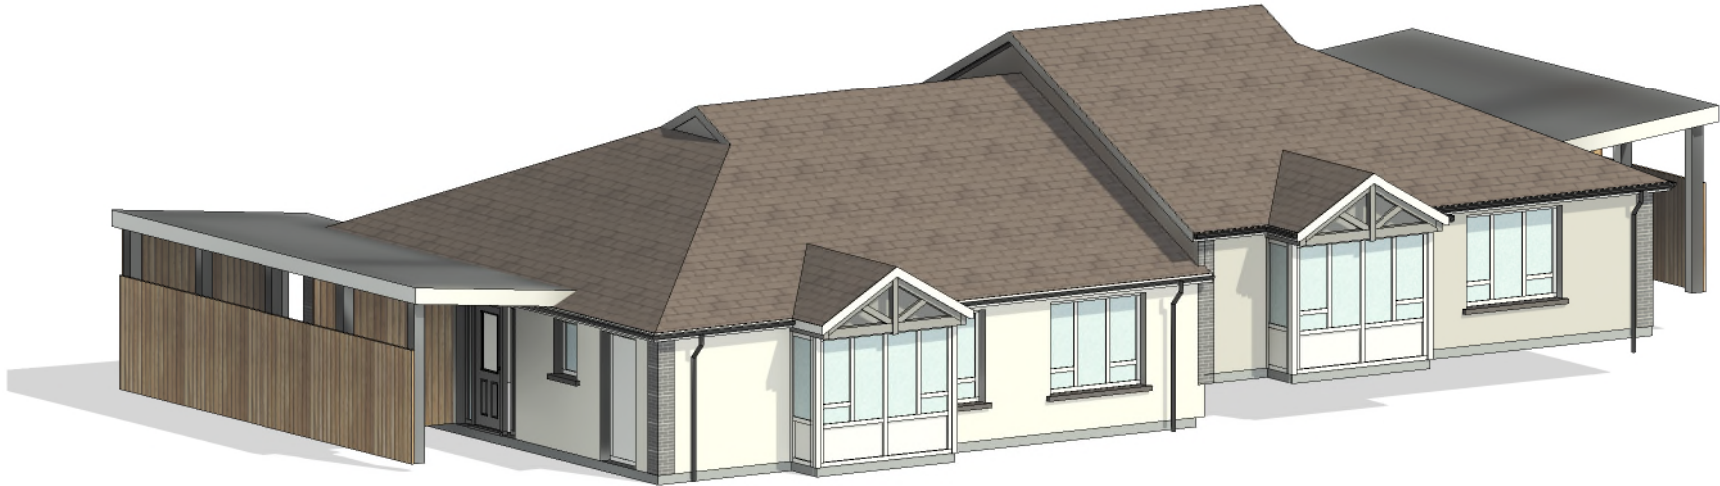

8 Front 3D View