


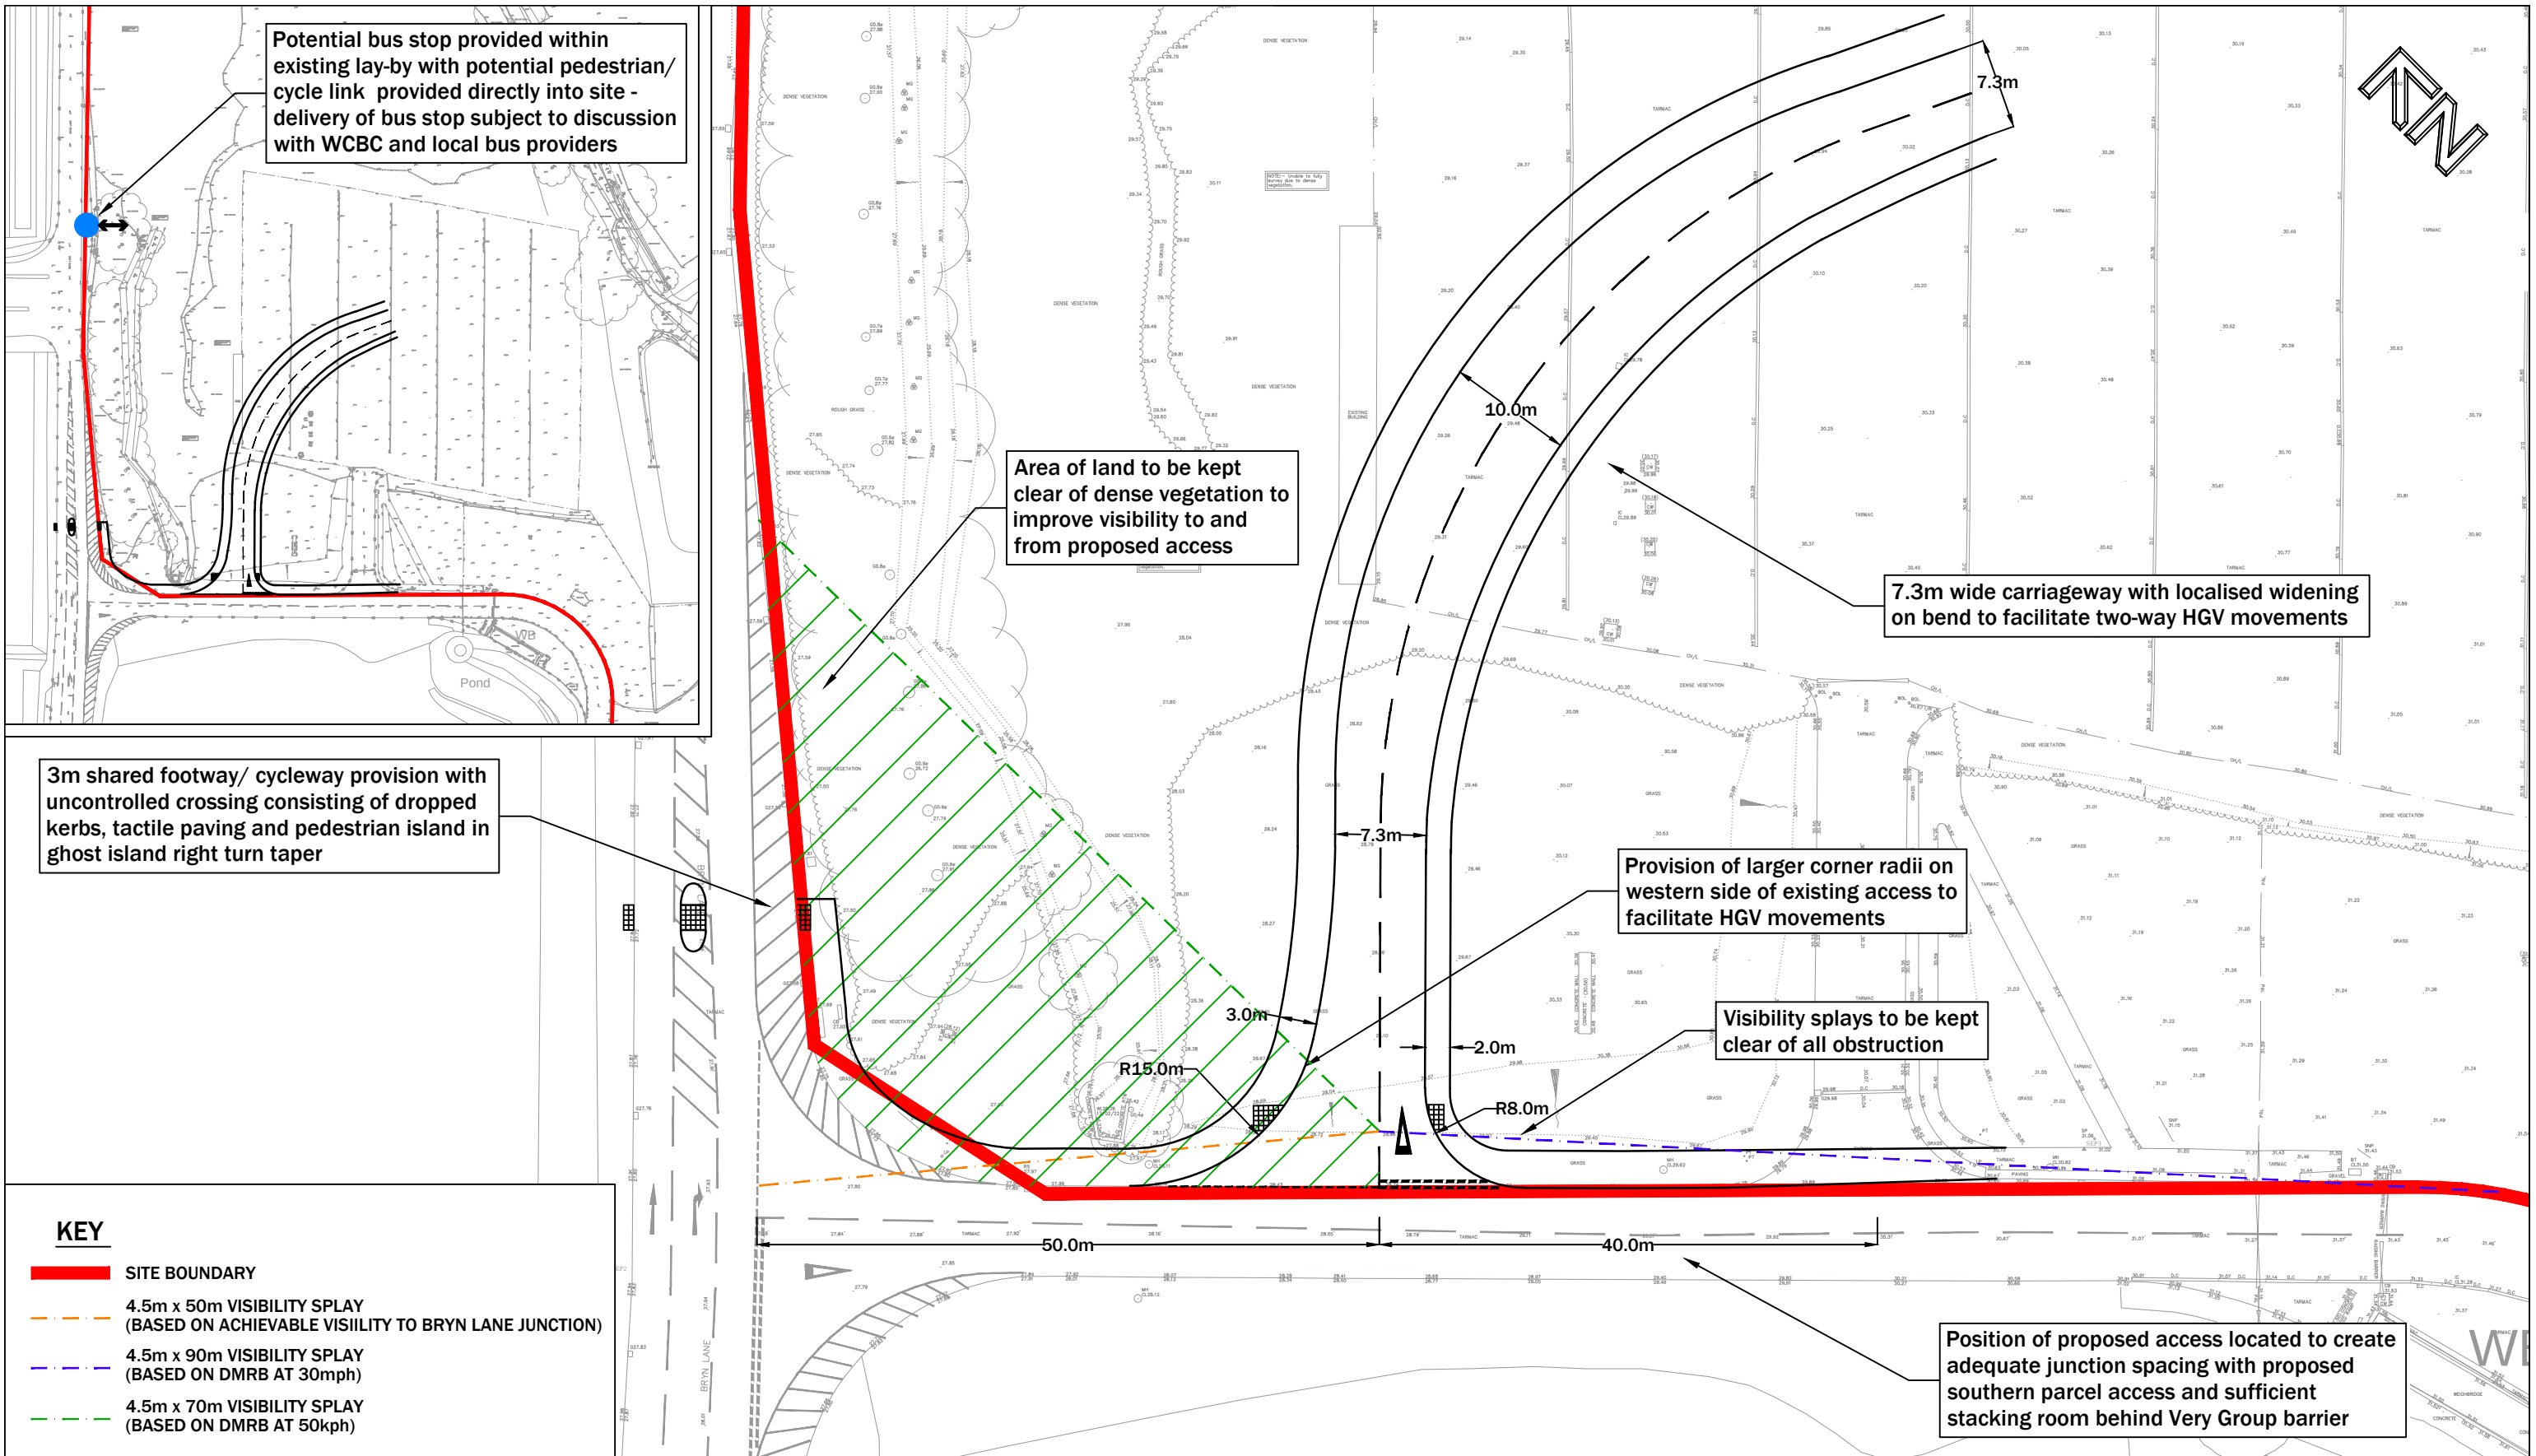

 9 Hurricane Court Liverpool International Business Park Estuary Boulevard Liverpool L24 8RL www.primetp.co.uk 0151 728 1860	E D C B A 25.10.22 14.10.22 10.10.22 03.10.22 27.09.22 VB VB VB VB VB SITE BOUNDARY UPDATES TO VISIBILITY UPDATES FOLLOWING FI COMMENTS RELOCATION OF ACCESS UPDATES TO TOPO	Project KINGMOOR. WREXHAM INDUSTRIAL ESTATE, WREXHAM, CLWYD		Drawn by VB	Issue date 02 SEPT 2022
	Rev Date By Revision notes	Title POTENTIAL ACCESS STRATEGY - PRIORITY CONTROLLED JUNCTION		Scale(s) 1:500 @A3	
	DISCLAIMER - PROPOSALS ARE PRELIMINARY ONLY, NOT FOR CONSTRUCTION PURPOSES - PROPOSALS WILL BE SUBJECT TO UTILITY AND DRAINAGE INVESTIGATIONS - PROPOSALS WILL BE SUBJECT TO EXTENT OF ADOPTED HIGHWAY - DO NOT SCALE THIS DRAWING. DIMENSIONS ARE FOR REPRESENTATIONAL AND INFORMATIONAL PURPOSES ONLY AND SUBJECT TO DETAILED DESIGN - THIS DRAWING MUST ONLY BE USED FOR THE PURPOSE FOR WHICH IT HAS BEEN SUPPLIED		Drawing No P21066-100E		
			Status INFORMATION		