


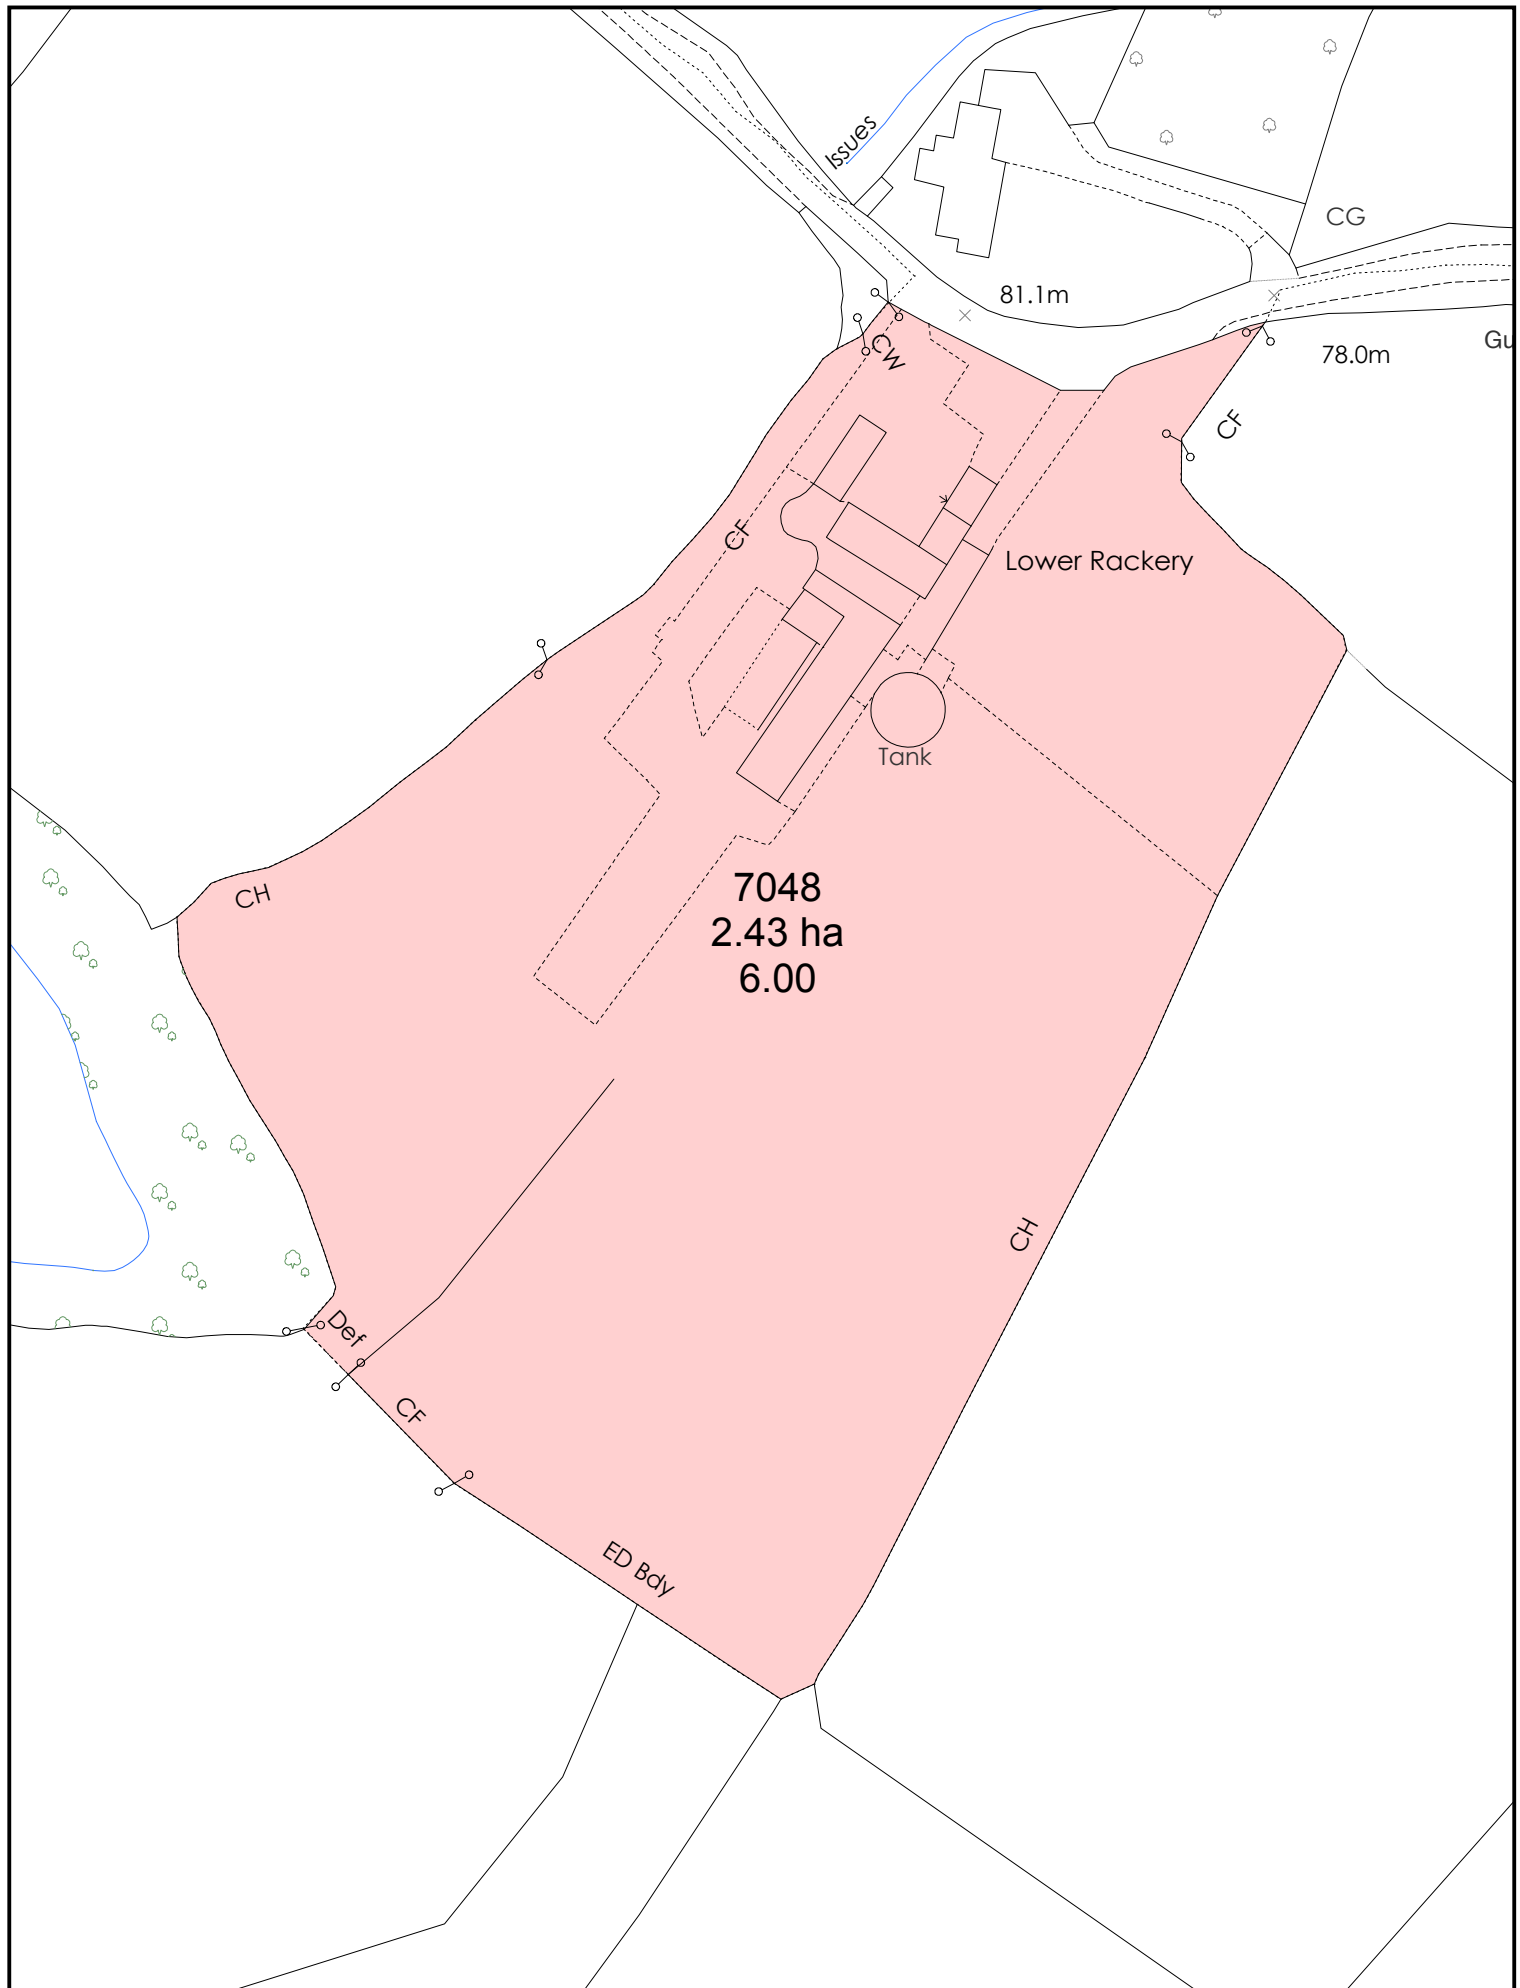

This plan is published for the convenience of the purchaser only. Its accuracy is not guaranteed and it is expressly excluded from any contract.
Drawing No.U13505-01 Date 16.07.20

Lower Rackery Farm Buildings

Scale 1:1,250 @ A4



J. BRADBURNE PRICE & CO.
MOLD & LLANRWST
CHARTERED SURVEYORS, ARCHITECTS,
VALUERS & ESTATE AGENTS

Based on Ordnance Survey 1:2500 mapping
with the permission of the Controller of HMSO
© Crown Copyright
Licence No ES 100033416