


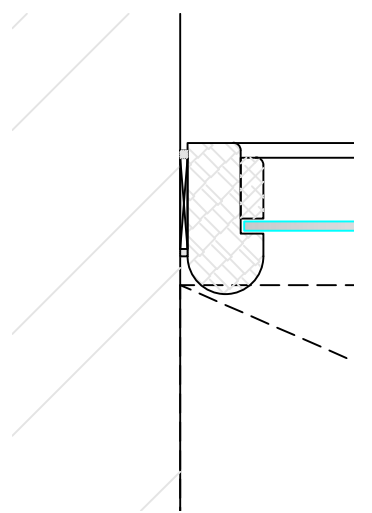
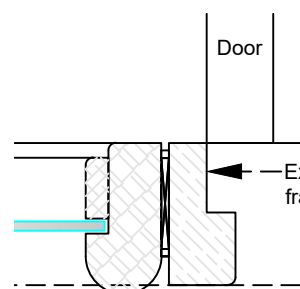


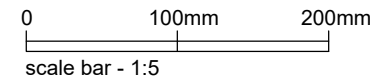



Detail D1

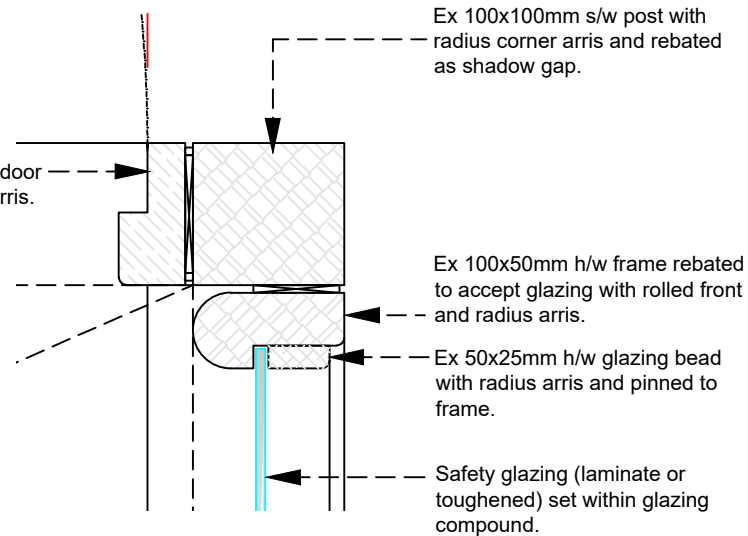



Detail D2

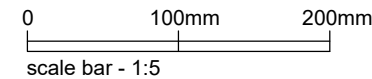



Detail D3

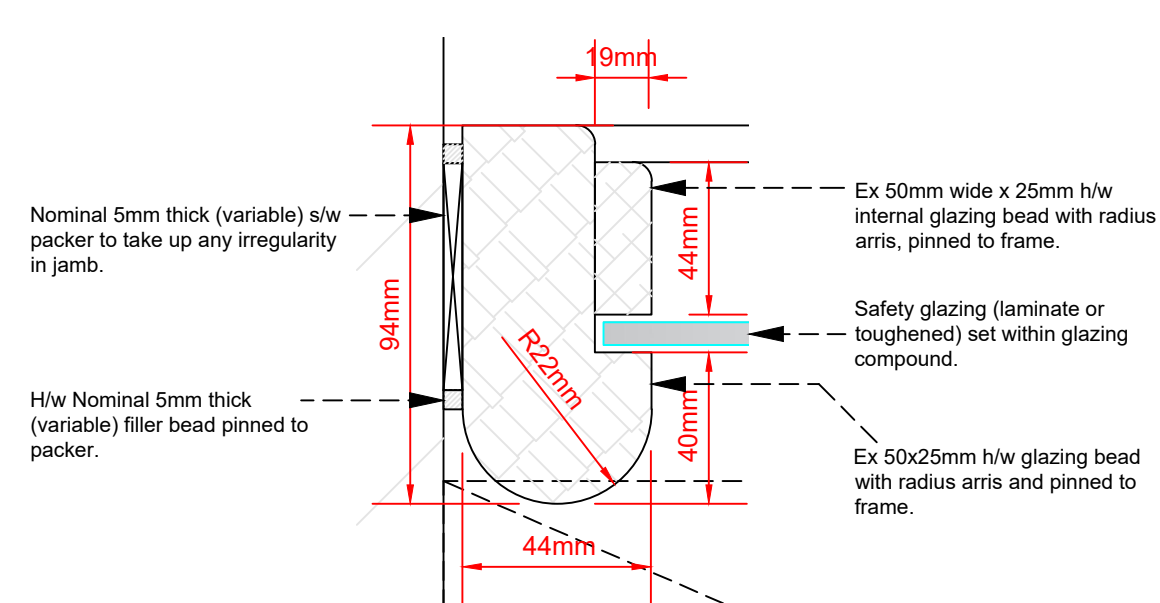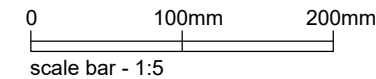


Frame Detail

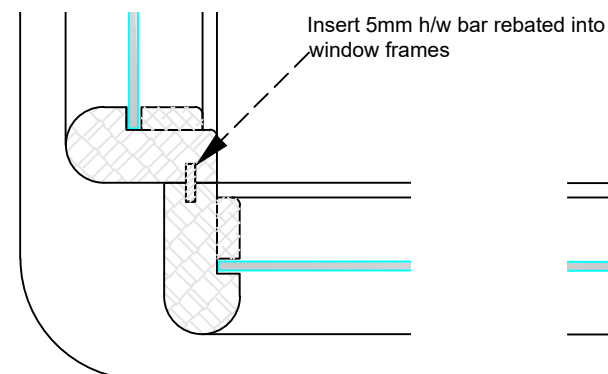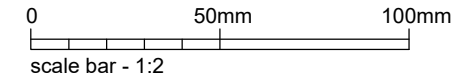

Detail D4

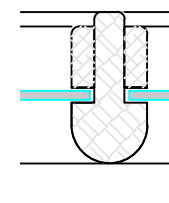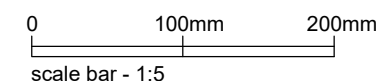


Detail D5

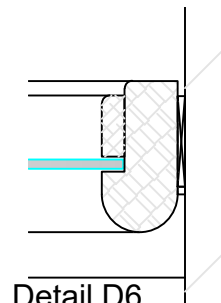


Detail D6

All dimensions are extracted from the measured survey - it is the responsibility of the Main Contractor to check all dimensions on-site prior to Construction

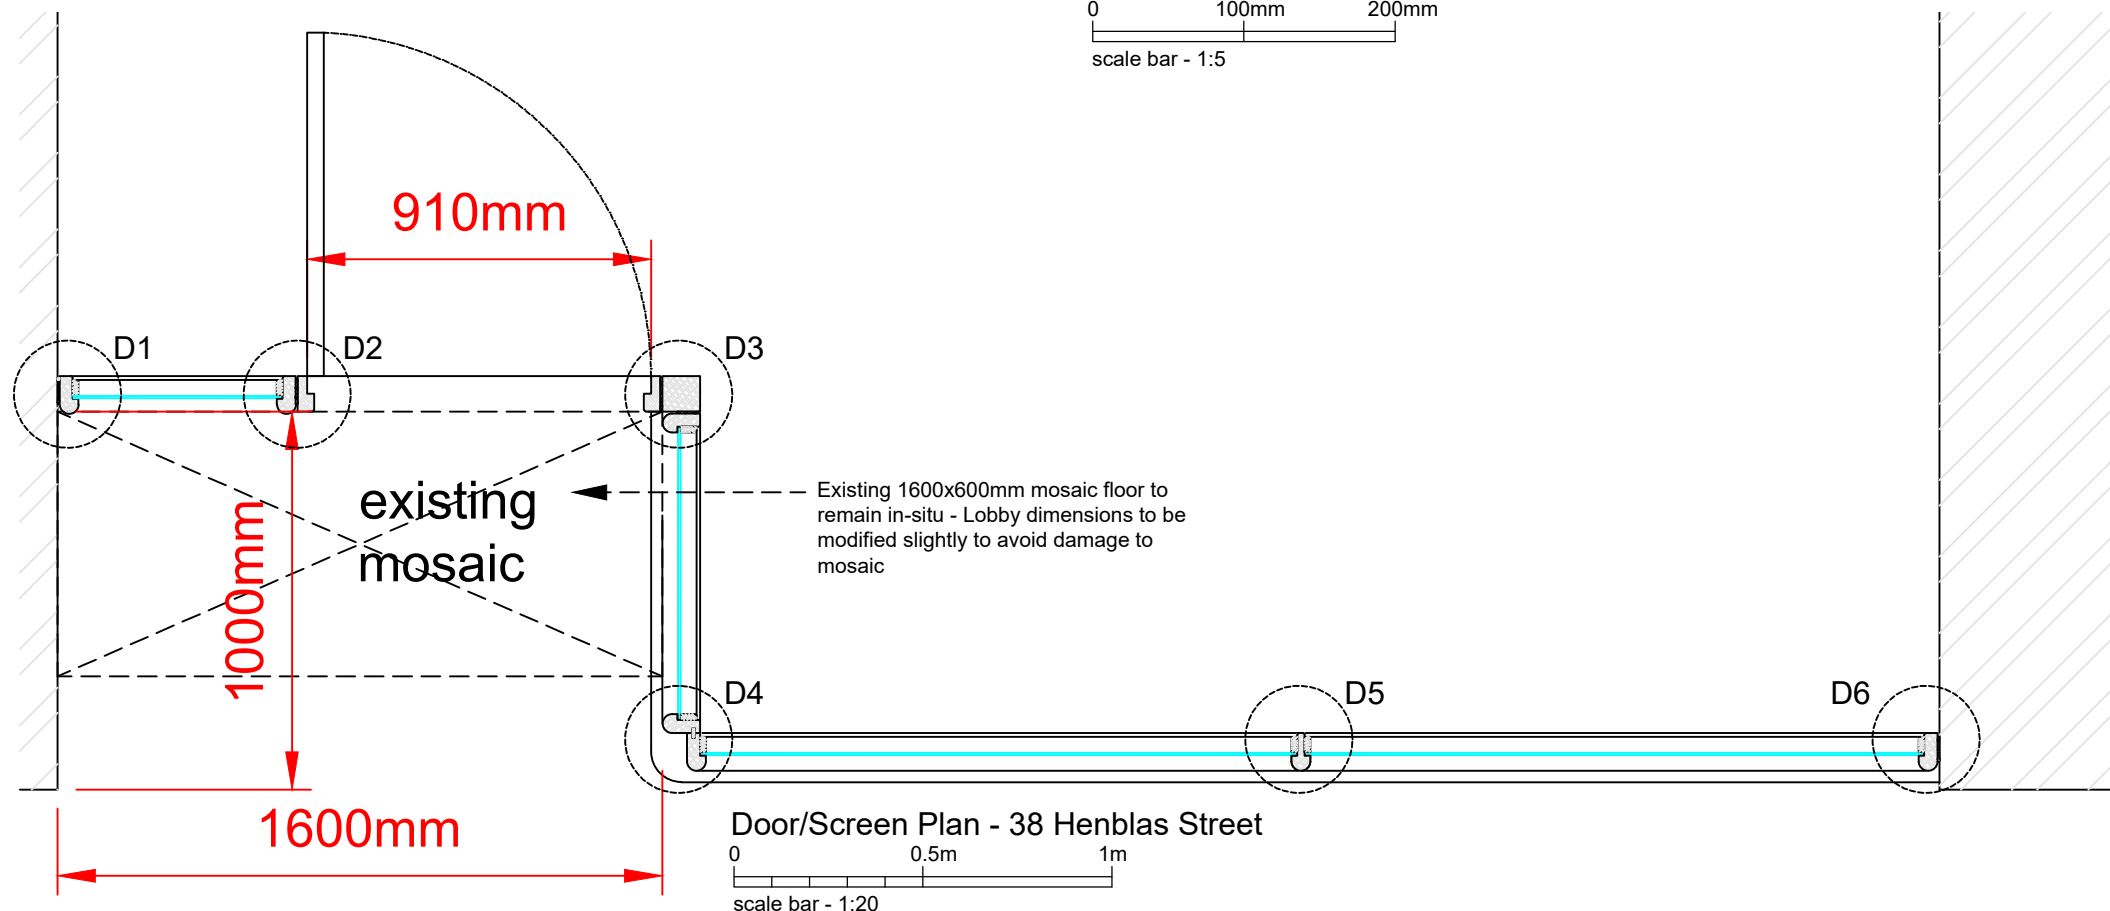

Door/Screen Plan - 38 Henblas Street

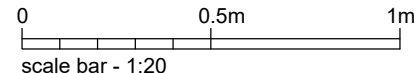

Revisions:

- A) 24th May 2023 - Client issue
- B) 22nd June 2023 - Planning issue
- C) 18th Sept. 2023 - Client issue



WREXHAM COUNTY BOROUGH COUNCIL.

JULIE M FRANCIS
CHIEF OFFICER HOUSING
RUTHIN ROAD,
WREXHAM, LL13 7TU.

Tel: (01978) 315620 Fax: (01978) 315320

Project: WREXHAM TOWN CENTRE HERITAGE
SCHEME - 38 HENBLAS STREET

Detail:
PROPOSED DETAILS SHEET 1

Drawn/Checked: BH	Date: June 2023	AutoCad File Ref:	
Scale: As Scale Bar	Project No: PS/1059	Dwg No: WTH/14	Rev: C