
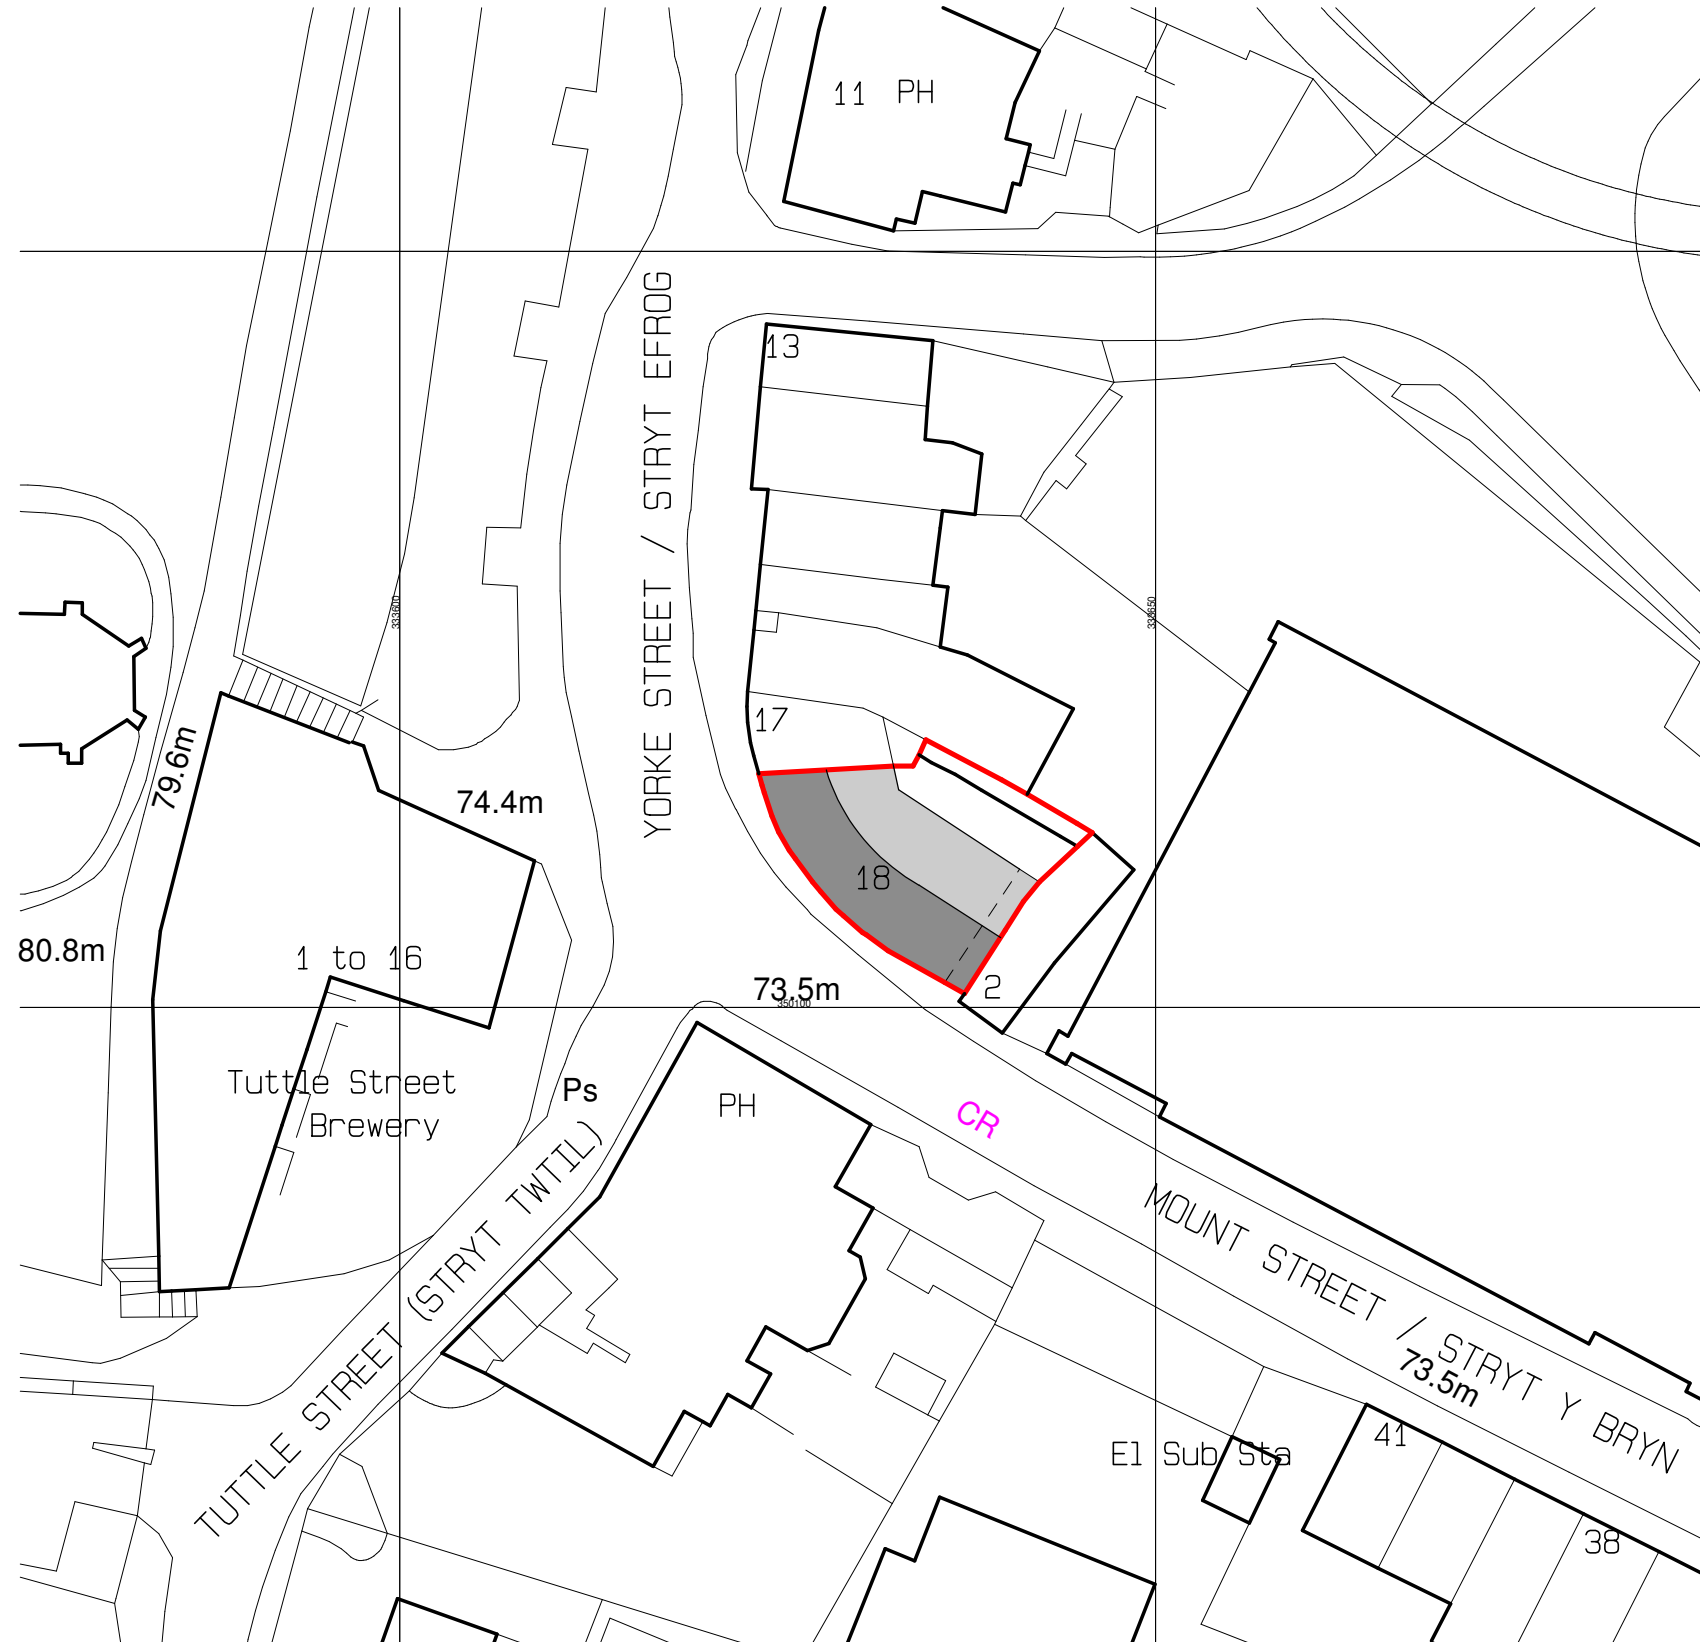


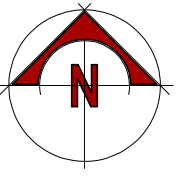

Ordnance Survey, (c) Crown Copyright 2022. All rights reserved. Licence number 100022432

Project. PROPOSED REMOVAL OF CHIMNEY STACKS - IN RETROSPECT - At 18, YORKE STREET, WREXHAM, LL13 8LW.	
Client. Mrs A. LEIWS.	
Title. PROPOSED SITE / BLOCK PLAN.	
Drawing No. 10590.02.dsj	
Date. Oct 2022.	Scale. 1:500@A3.
D.S. Jones & Co. Architectural & Planning Consultants. The Studio, 26, Prospect Drive, Coedpoeth, Wrexham, LL11 3PE. Tel : 01978 750195 / 07880 874522. E : dsjonesandco@live.co.uk	