


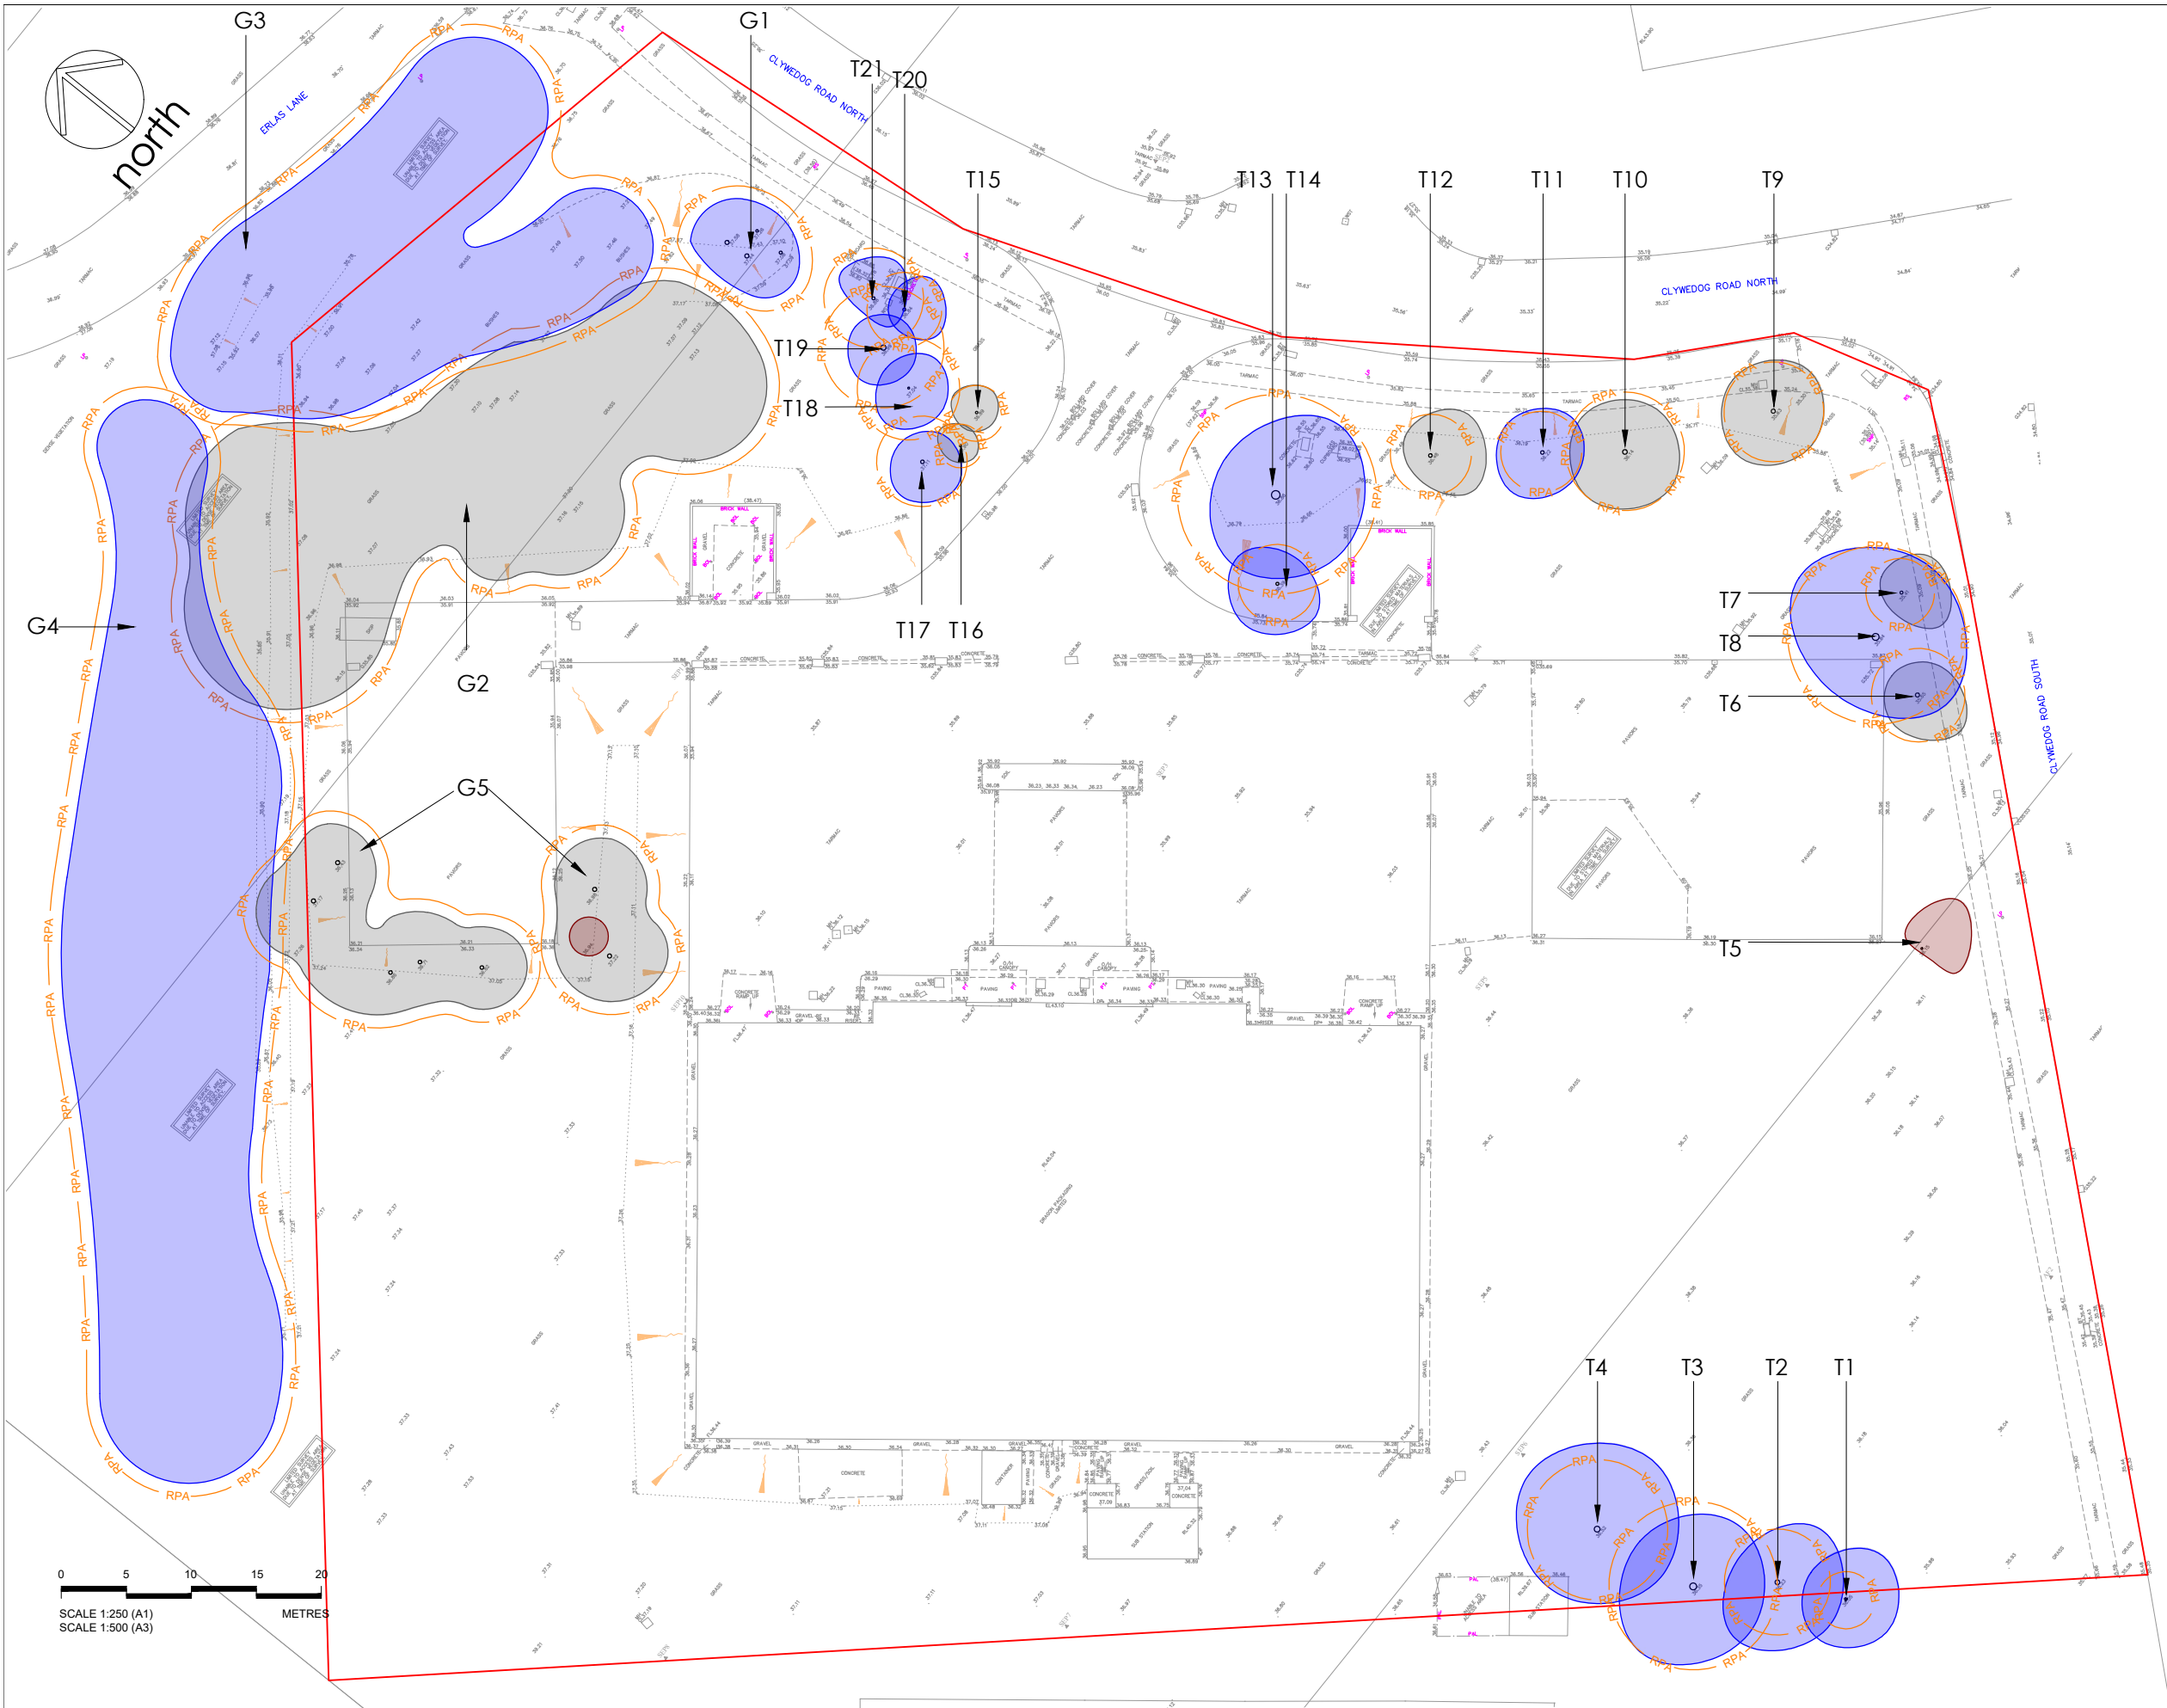

Legend

Trees categorised in accordance with BS5837:2012 Trees in relation to design, demolition and construction - Recommendations. This drawing must be reproduced in colour

- CATEGORY A - high quality
- CATEGORY B - moderate quality
- CATEGORY C - low quality
- CATEGORY U - unsuitable for retention
- ROOT PROTECTION AREA (RPA)
- REFERENCE tree, group, woodland, hedge
- SURVEY EXTENTS

Project DRAGON PACKAGING, CYLWEDOG ROAD NORTH, WREXHAM

Dwg No 197/T/300

Rev	Date	Reason	Initials
P01	11/02/2022	FOR INFORMATION	MD



Title TREE CONSTRAINTS PLAN

Scale 1: 250@A1 / 1:500@A3 Date 11/02/2022

Drawn MD

The Copyright of this drawing belongs to mdlandscape. This drawing is issued by mdlandscape subject to the condition that it is not copied either in whole or in part, or disclosed to third parties unless prior written authorisation is given by mdlandscape. Do not scale from this drawing - refer to noted dimensions on drawing; all dimensions to be confirmed on site prior to execution of the works. All dimensions are shown in metres and millimetres unless otherwise stated.



mdlandscape
6 Kinderton Close | High Legh | Knutsford
Cheshire | WA16 6LZ | 07710 498231