


ORIGINAL DRAWING SIZE 1:500 AT A3

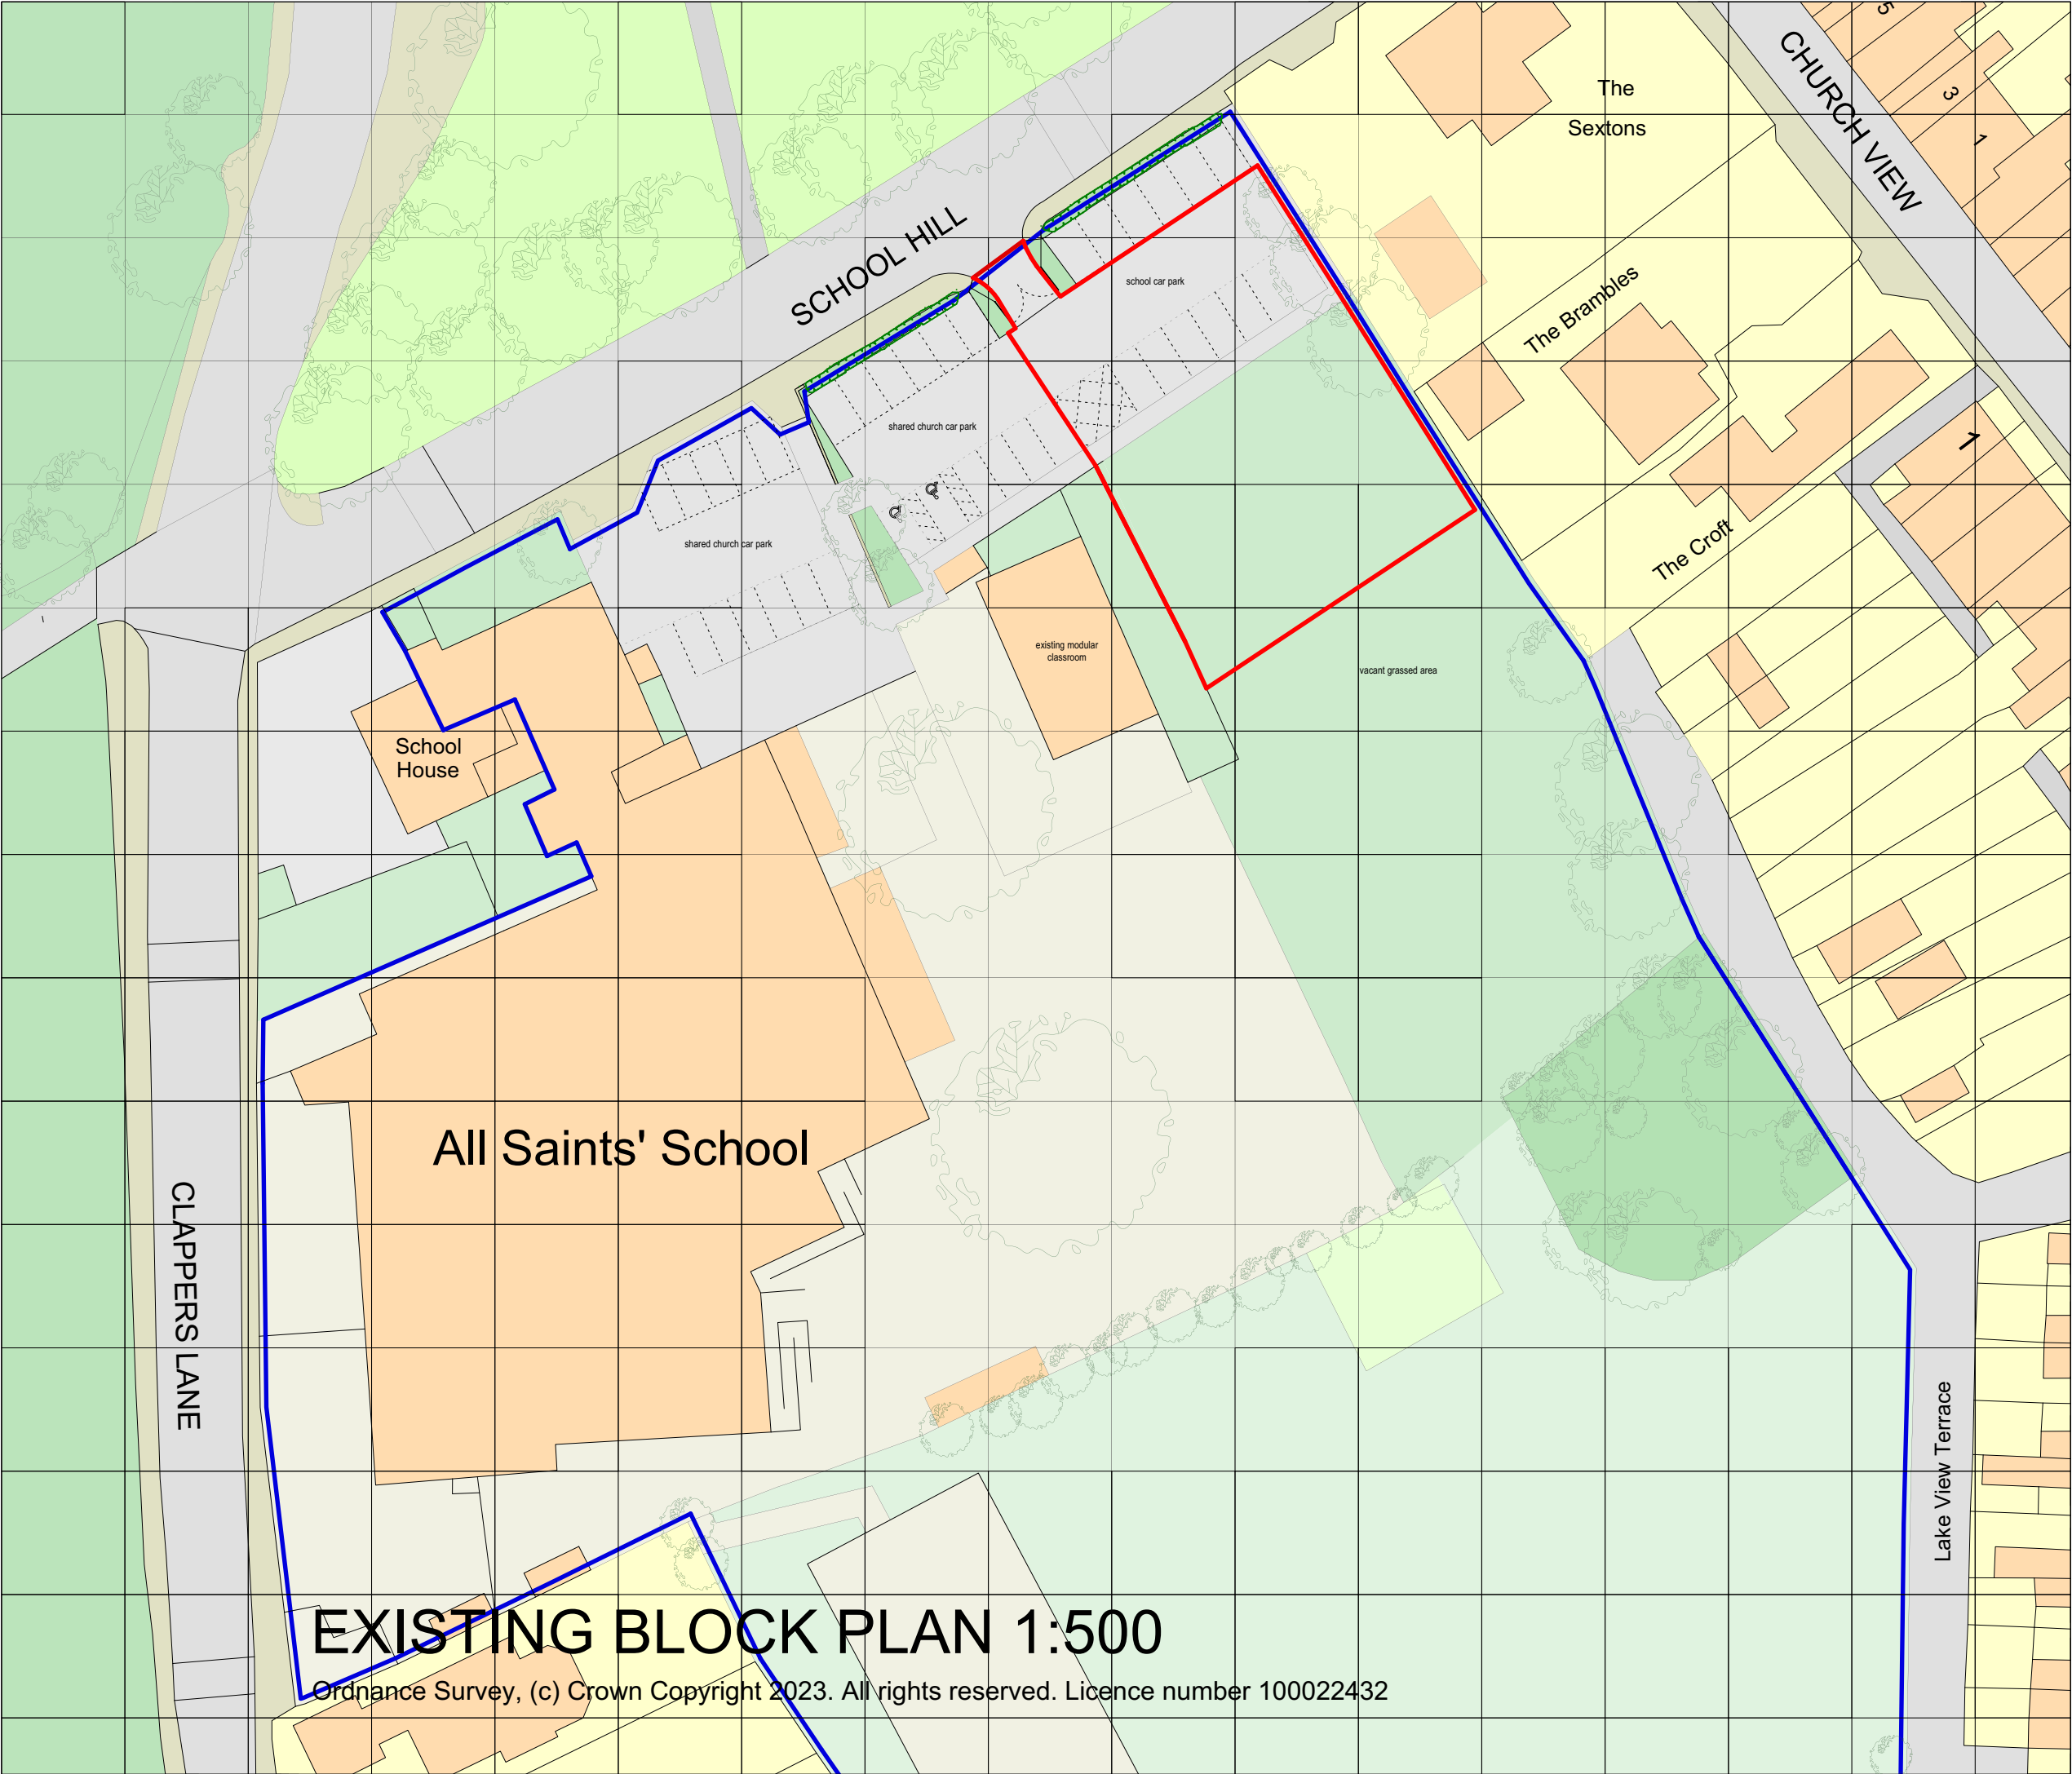

Revision			
Client			
THE GOVERNORS OF ALL SAINTS' SCHOOL			
Job		Job No	
MODULAR CLASSROOM BUILDING FOR ALL SAINTS' SCHOOL GRESFORD, WREXHAM		4903	
Drawing		Drawing No	
EXISTING BLOCK PLAN		PL-02	
Drawn	Checked	Date	Scale
DH		March 23	1:500 @A3

h h a architects
horsley huber architects ltd
Stafford Castleberg studios 134 Newport Road ST16 2HB
t: 01785 251238 f: 01785 257843
e: stafford@hhastudio.com w: www.hhastudio.com



preliminary	for comment	for approval
for tender	construction	as built

Check all dimensions on site. This drawing is copyright