


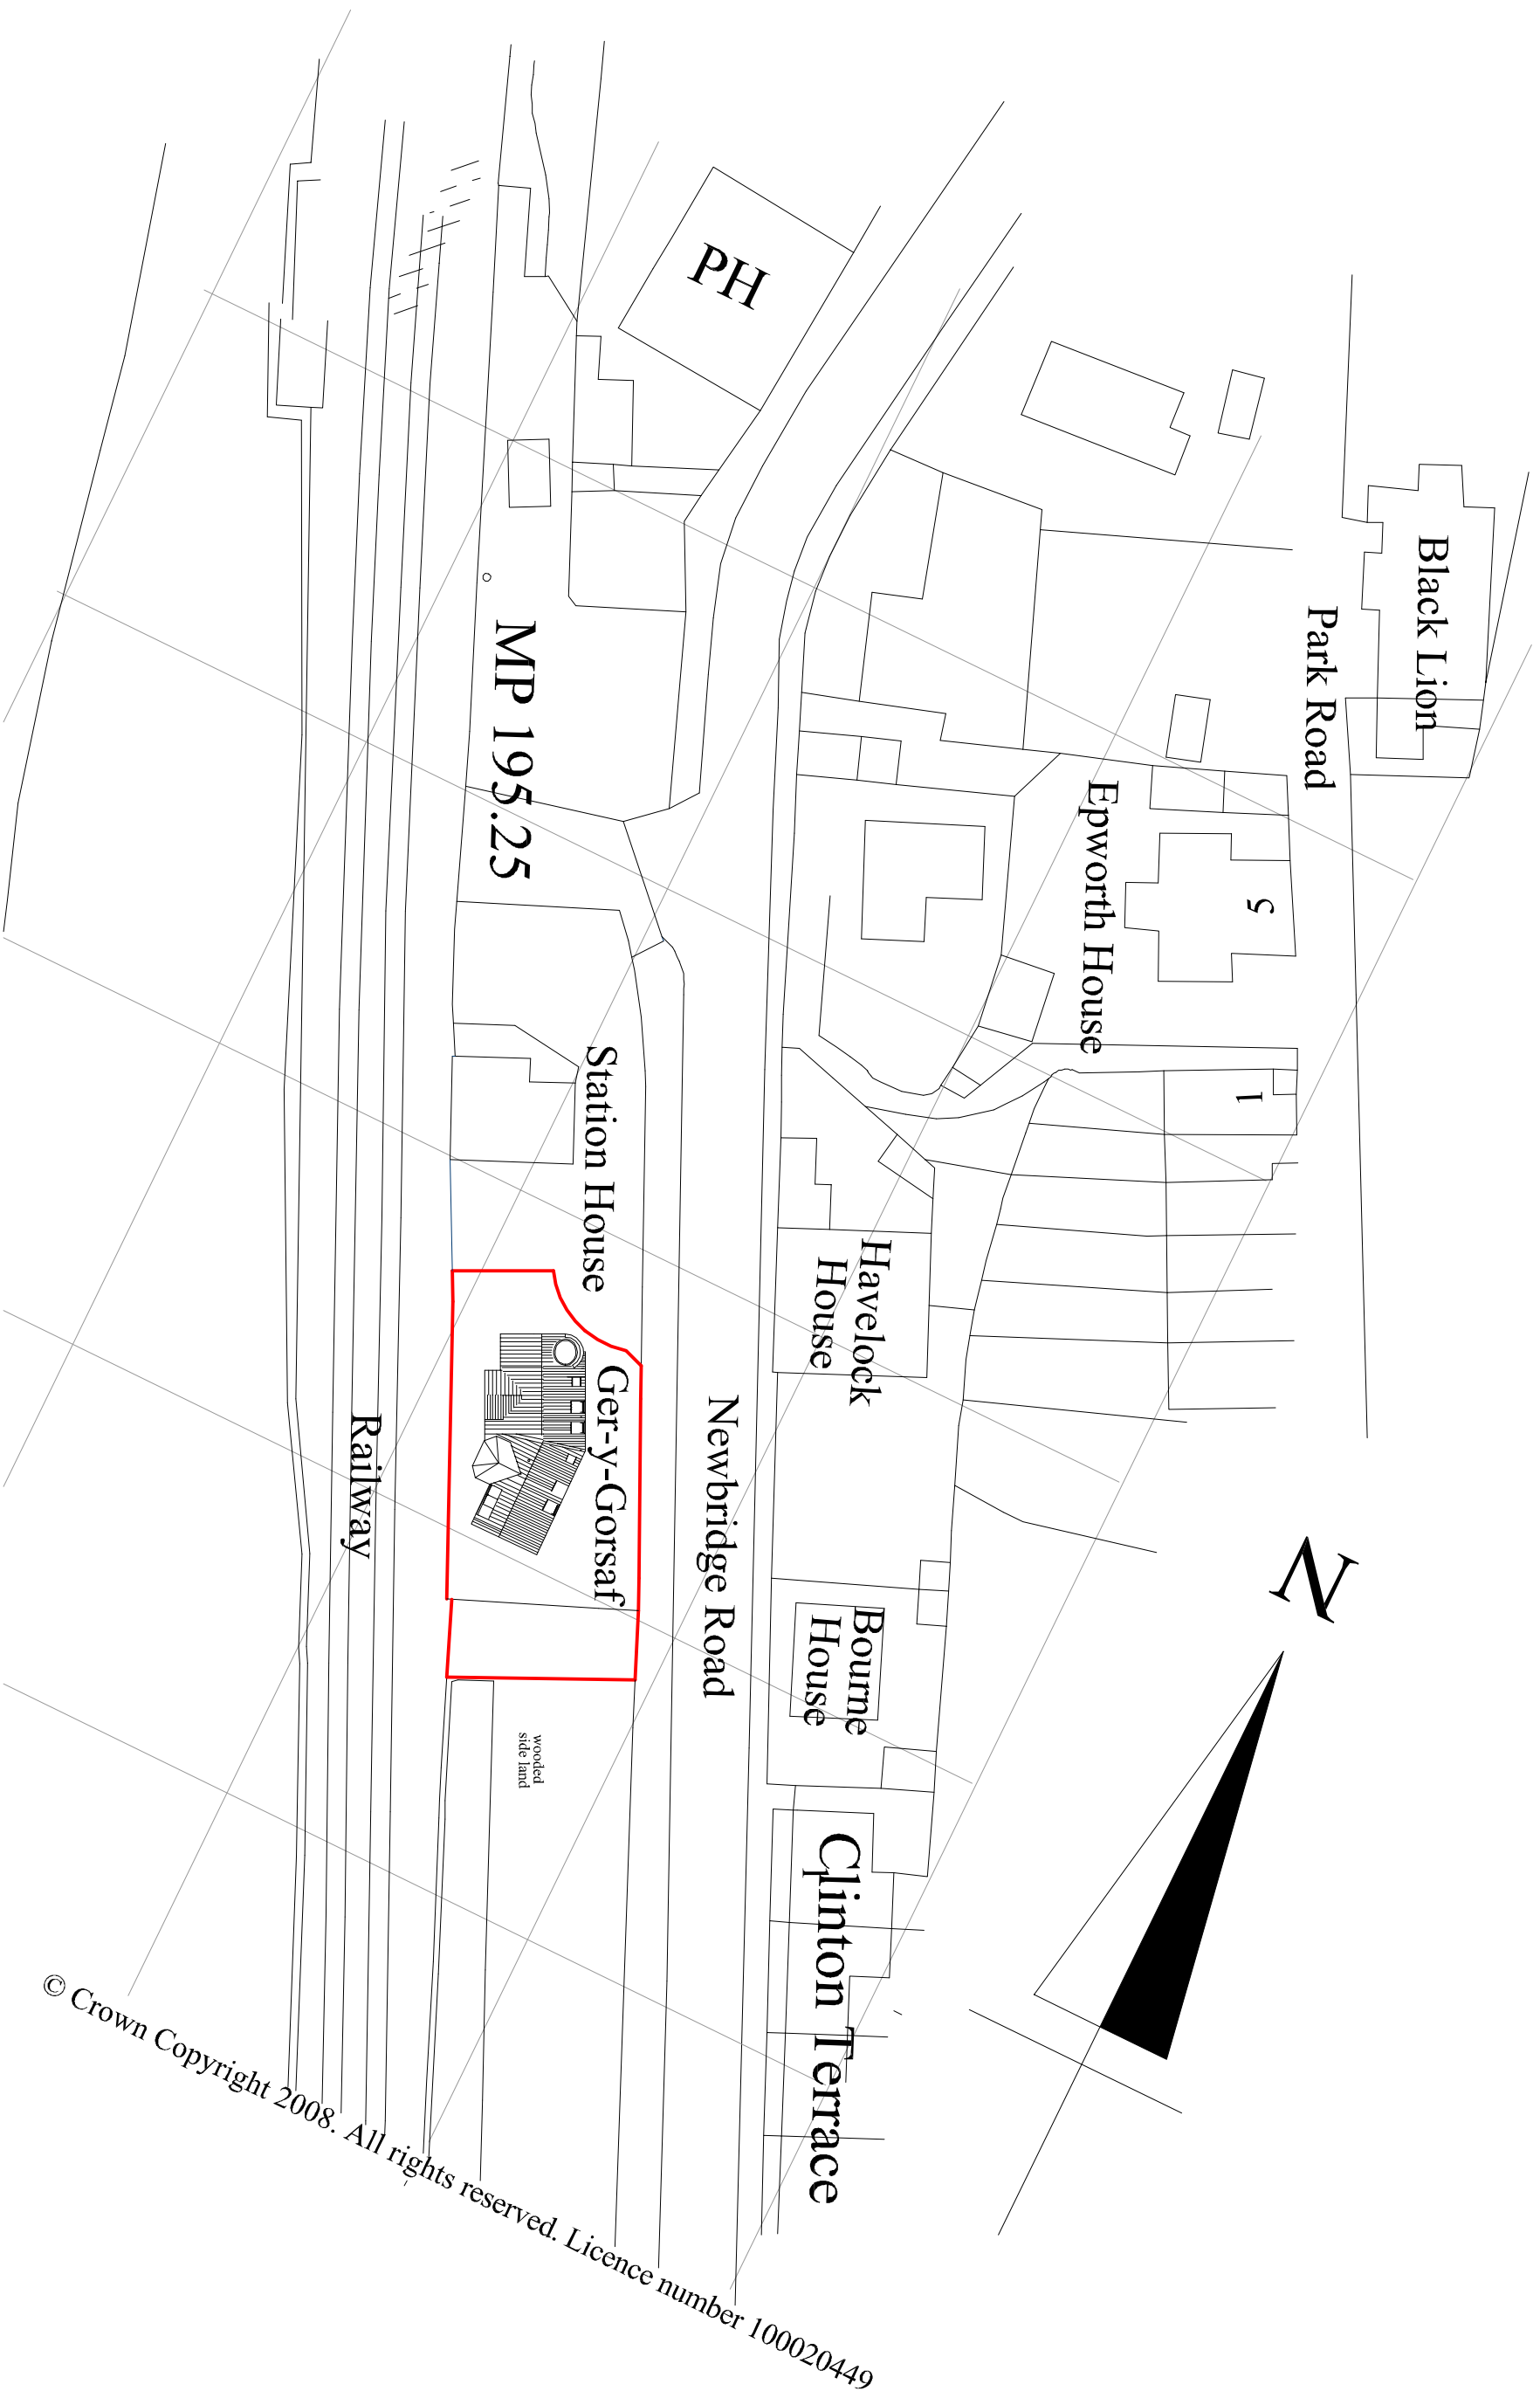

© Crown Copyright 2008. All rights reserved. Licence number 100020449

ANDREW DESIGN SERVICE
4A STATION AVENUE, CHIRK, WREXHAM, LL14 5LS
Phone:01691 777025

Proposed Garage at
Ger-y-Gorsaf
Newbridge Road
Newbridge
Wrexham
LL14 3BJ

PL01 LOCATION PLAN
Scale 1:500 @ A3
Date: 20/03/2023