


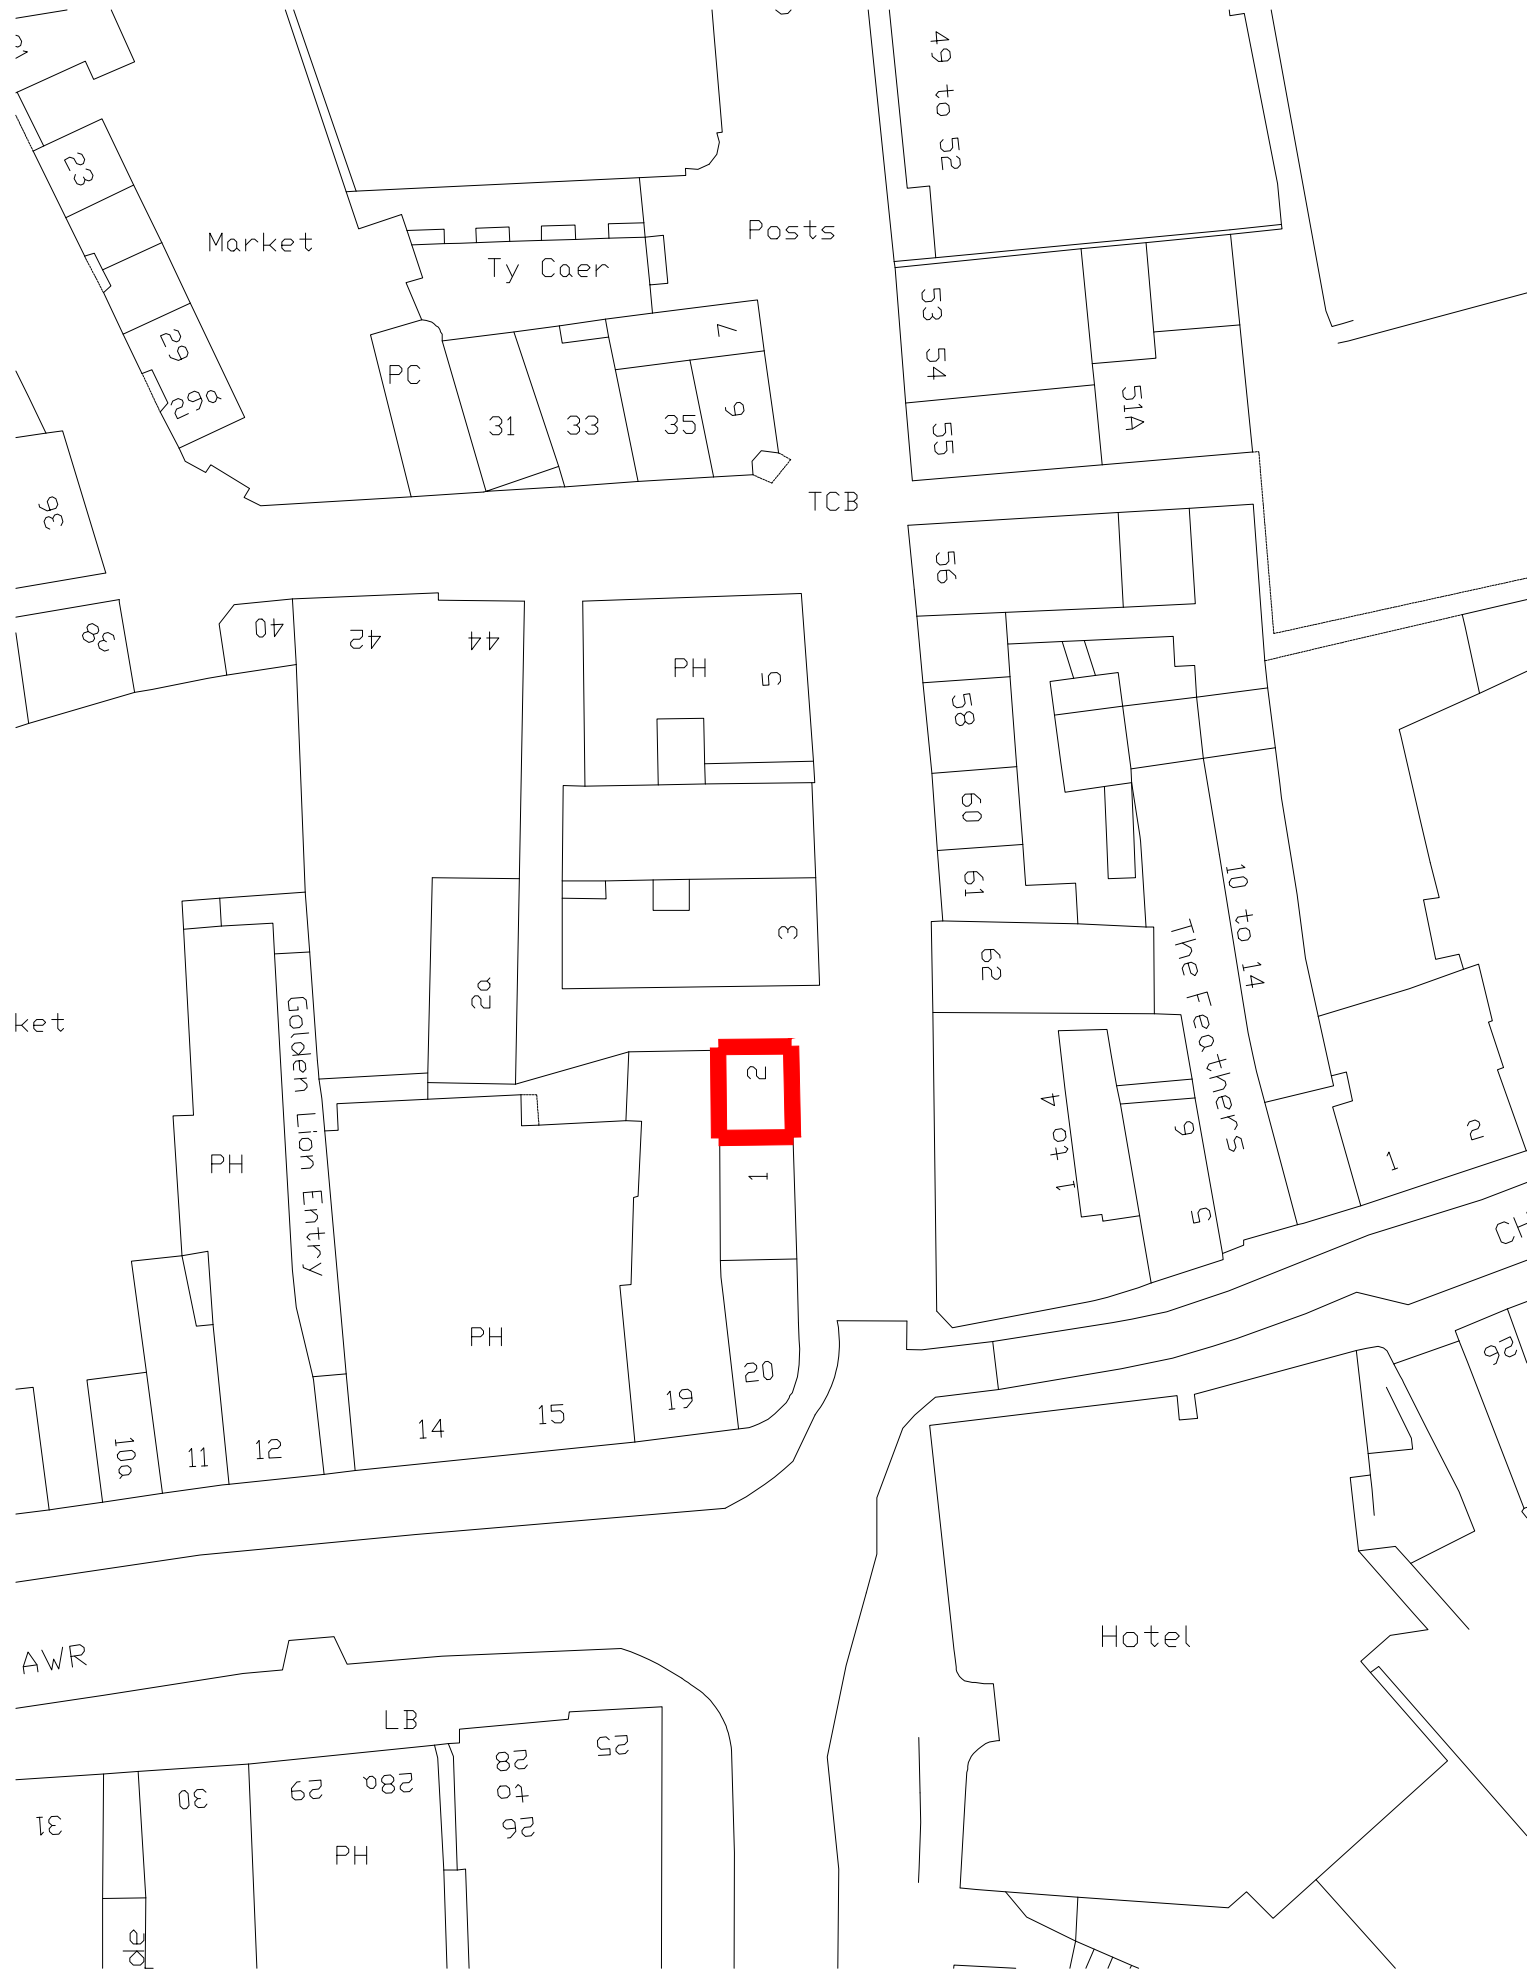

North

Location plan @ 1:500