


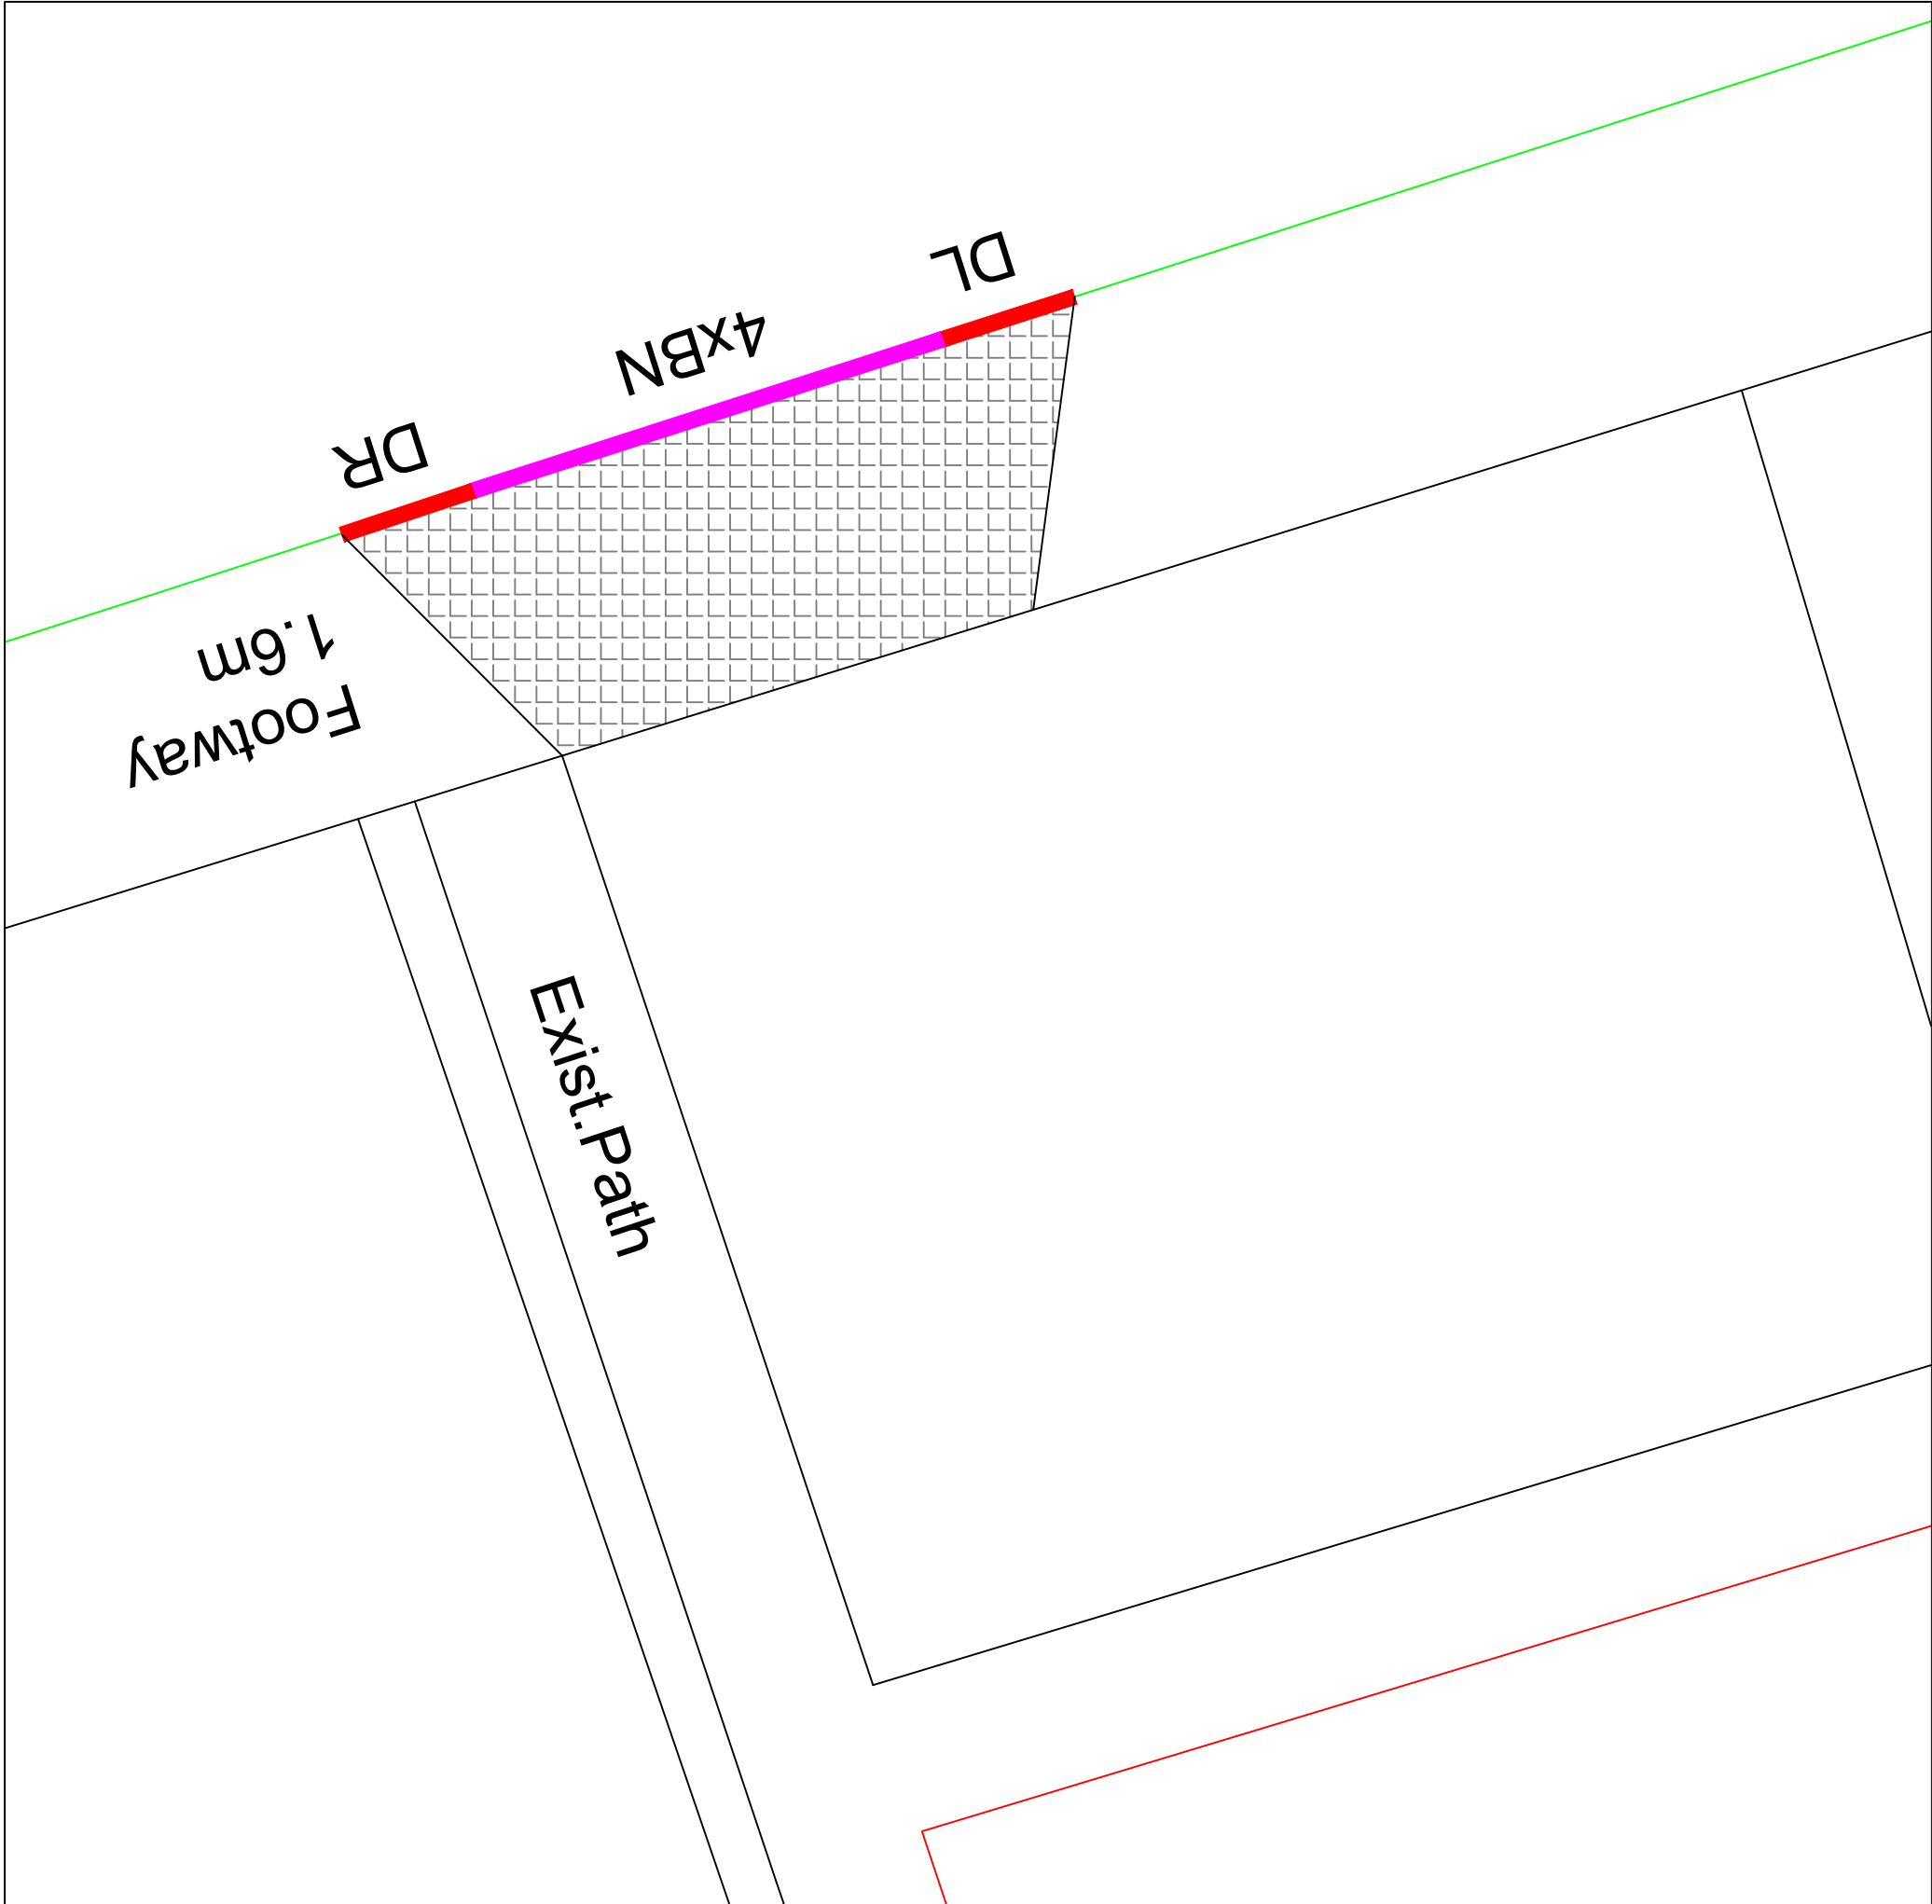


Notes

Existing On Plot with double gate

Drop kerb required

Planning Permission required

- KEY
- Precast Concrete BN Kerb 125 x 150mm
 - Precast Concrete DL/DR Kerb

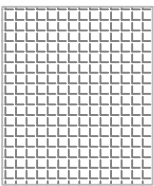

FOOTPATH SPECIFICATION

Surface Course, Dense Bitumen Macadam,
10mm nominal size, depth 20mm

Binder Course, Dense Bitumen Macadam,
20mm nominal size, depth 60mm

Sub-base, Granular Sub-base Type 1, depth 150mm

All setting out to be agreed with WCBC
prior to commencing works on site

 WREXHAM COUNTY BOROUGH COUNCIL Housing Services, Housing and Public Protection Department, Ruthin Road, Wrexham, LL13 7TU Tel: (01978) 315300 Fax: (01978) 315355			
Project: 4 Bryn Eitha, Pen-y-Cae, Wrexham, Wales, LL14 2PS			
Detail: Proposed Drop Kerb			
Drawn By: RS	Date: Mar 2023	Checked By:	
Scale: NTS	Project No: 2223372	Dwg No: 01	Rev: Preliminary