


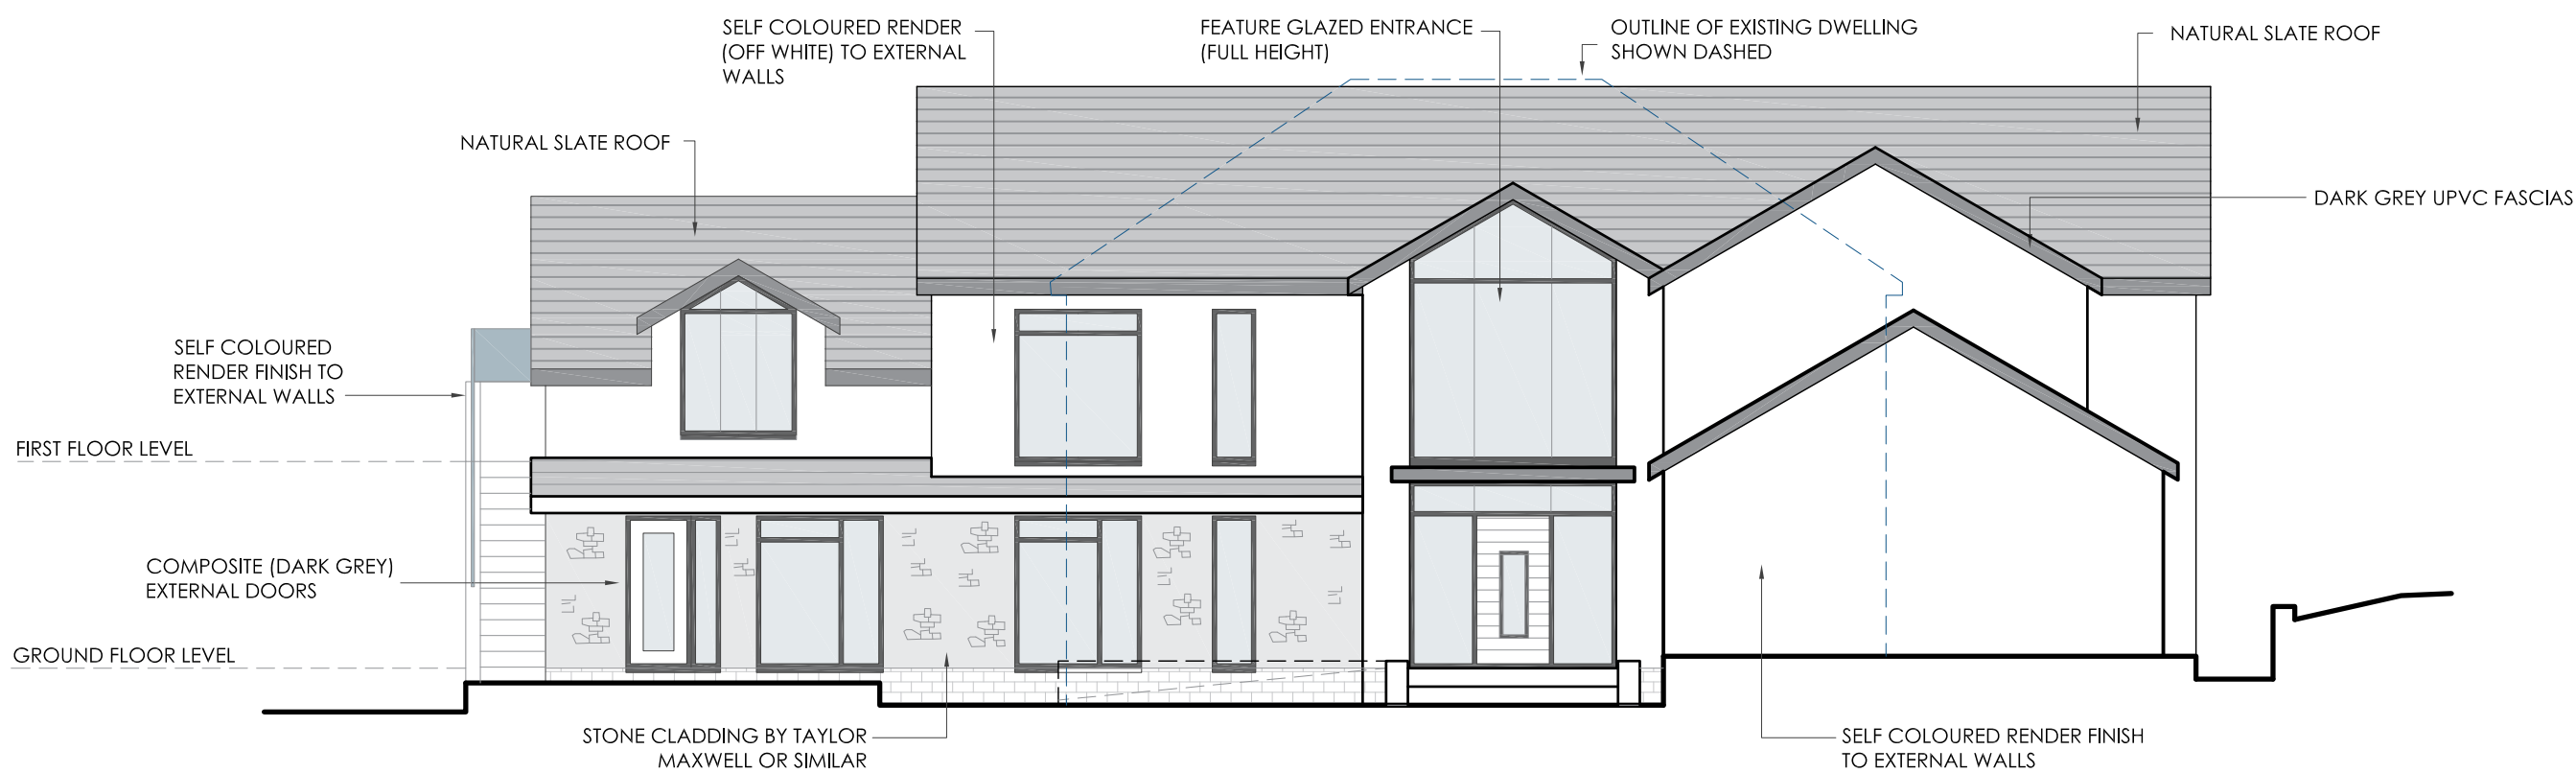

PROPOSED FRONT ELEVATION

EXTERNAL FINISHES

EXTERNAL WALLS - SELF COLOURED RENDER (OFF WHITE RAL 9016) /
STONE CLADDING BY TAYLOR MAXWELL (NORDIC 33RB-MF
DARK GREY BRICK PLINTH

ROOF - NATURAL SLATE

WINDOWS - UPVC / ALUMINIUM (DARK GREY RAL 7015)


ROOFLIGHTS - DARK GREY ROOFLIGHTS BY VELUX OR SIMILARLY APPROVED

DOORS- COMPOSITE / TIMBER (DARK GREY RAL 7015)


RAINWATER GOODS - GREY UPVC (BY MARLEY OR SIMILAR)

FASCIAS - GREY UPVC (DARK GREY)


TERRACES - FRAMELESS GLASS

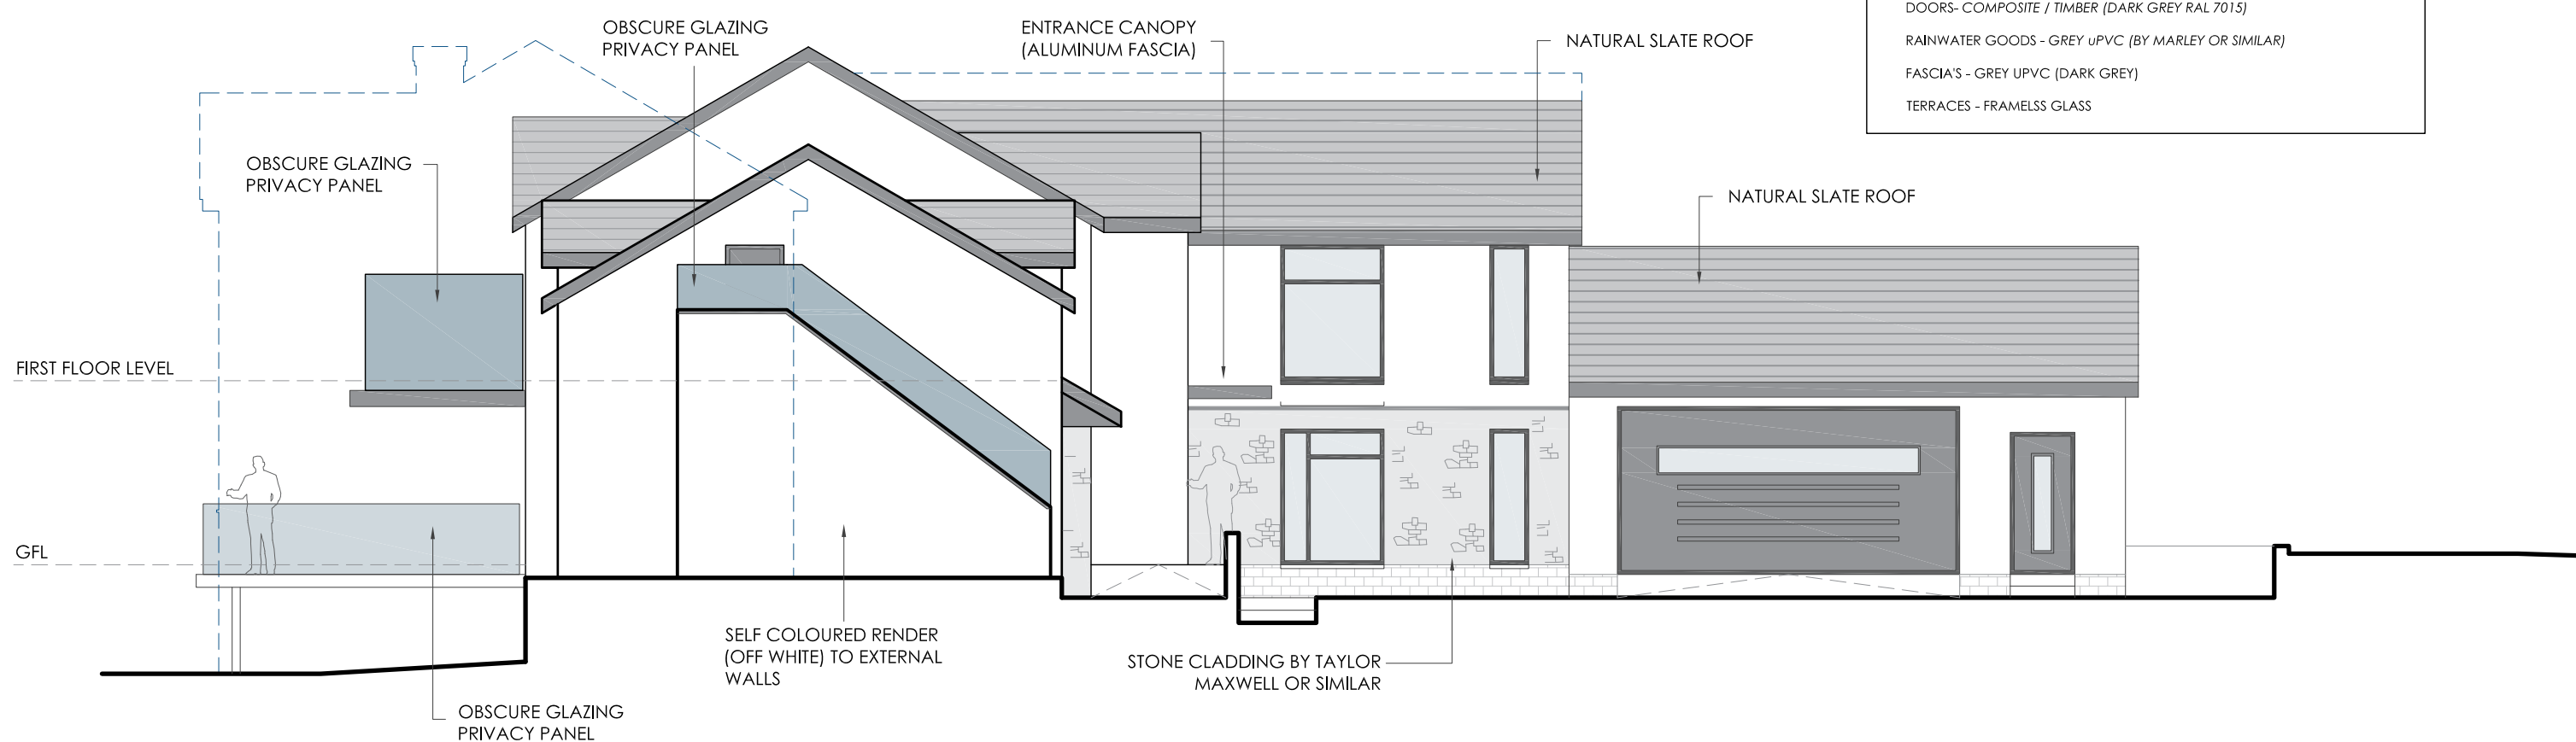

PROPOSED SIDE ELEVATION 1

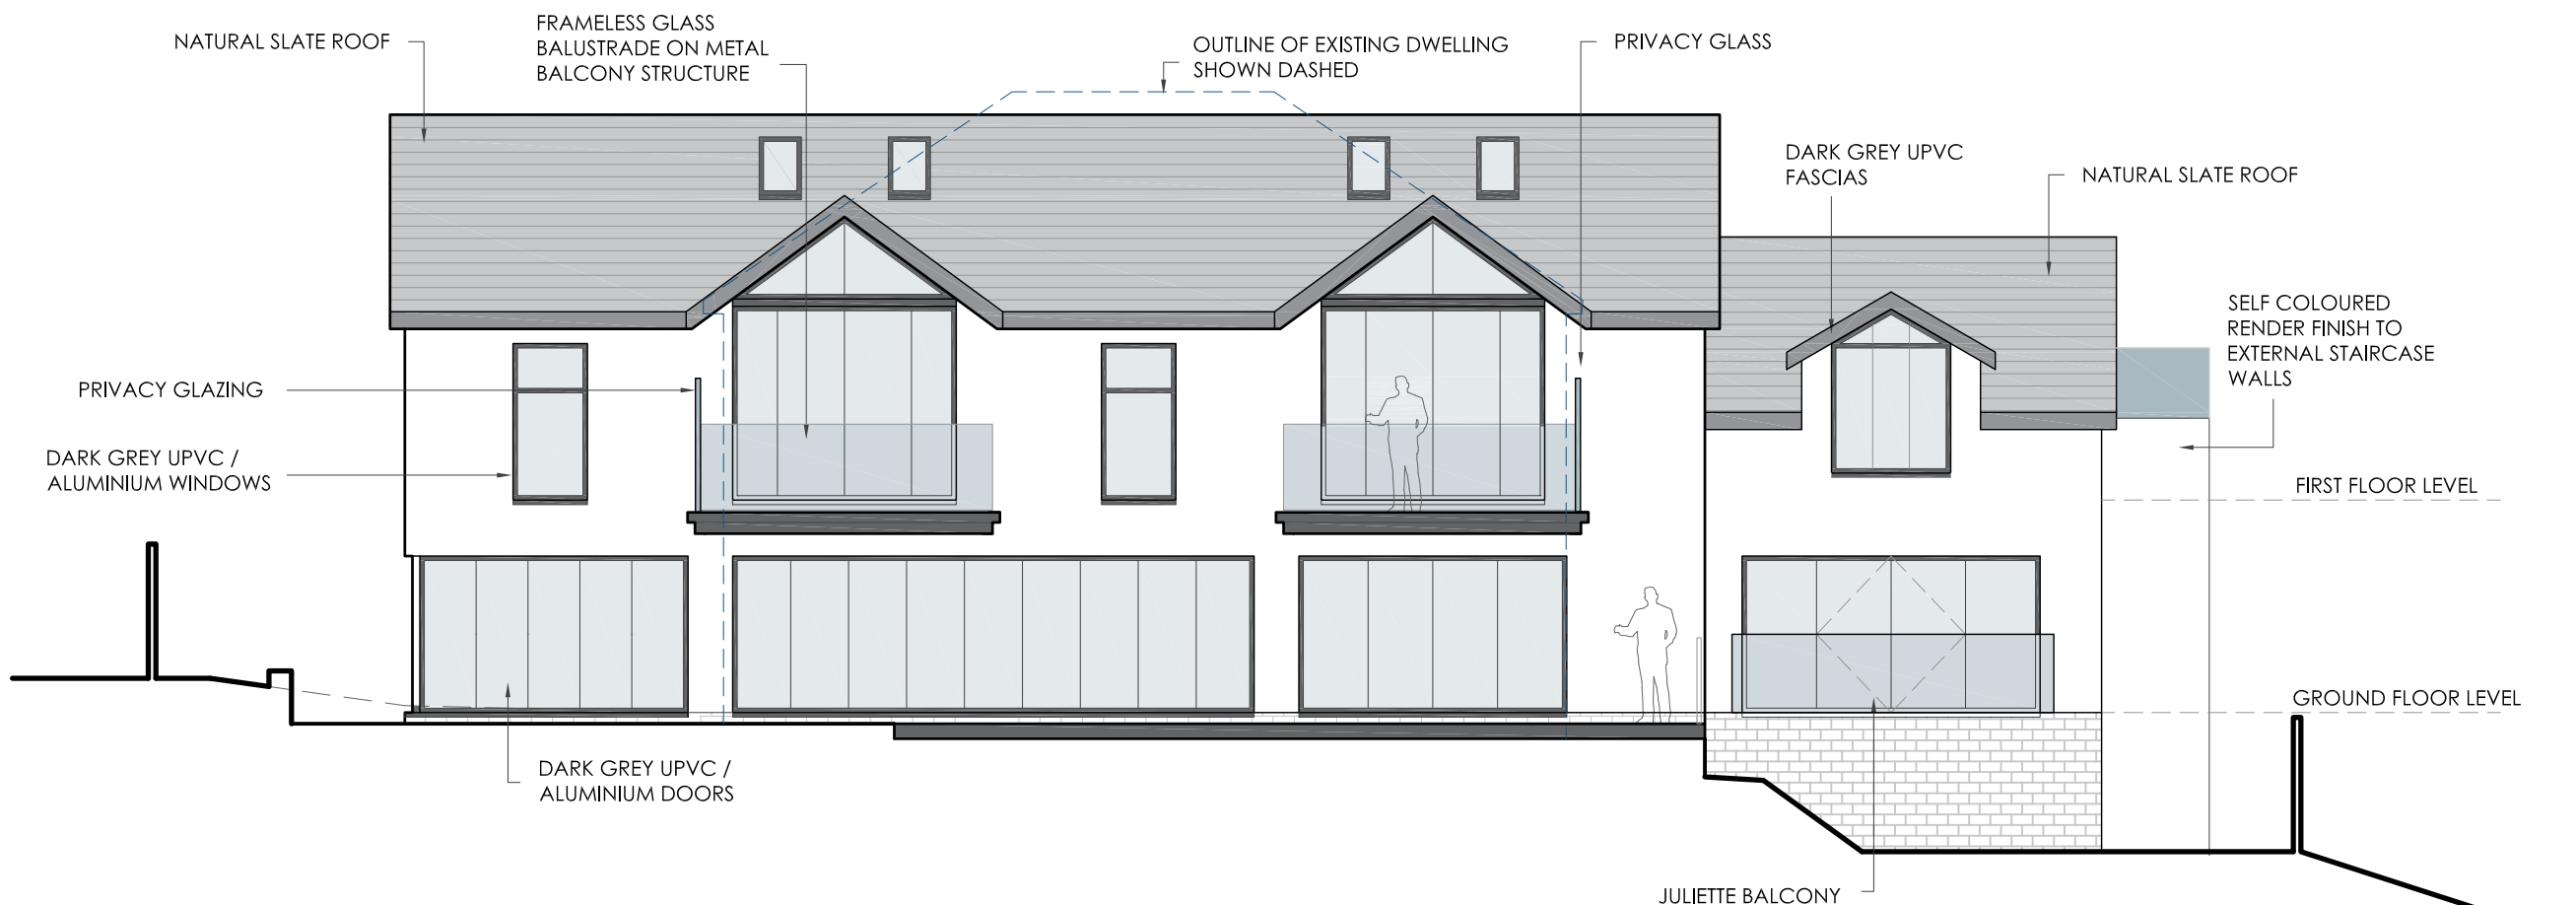

PROPOSED REAR ELEVATION

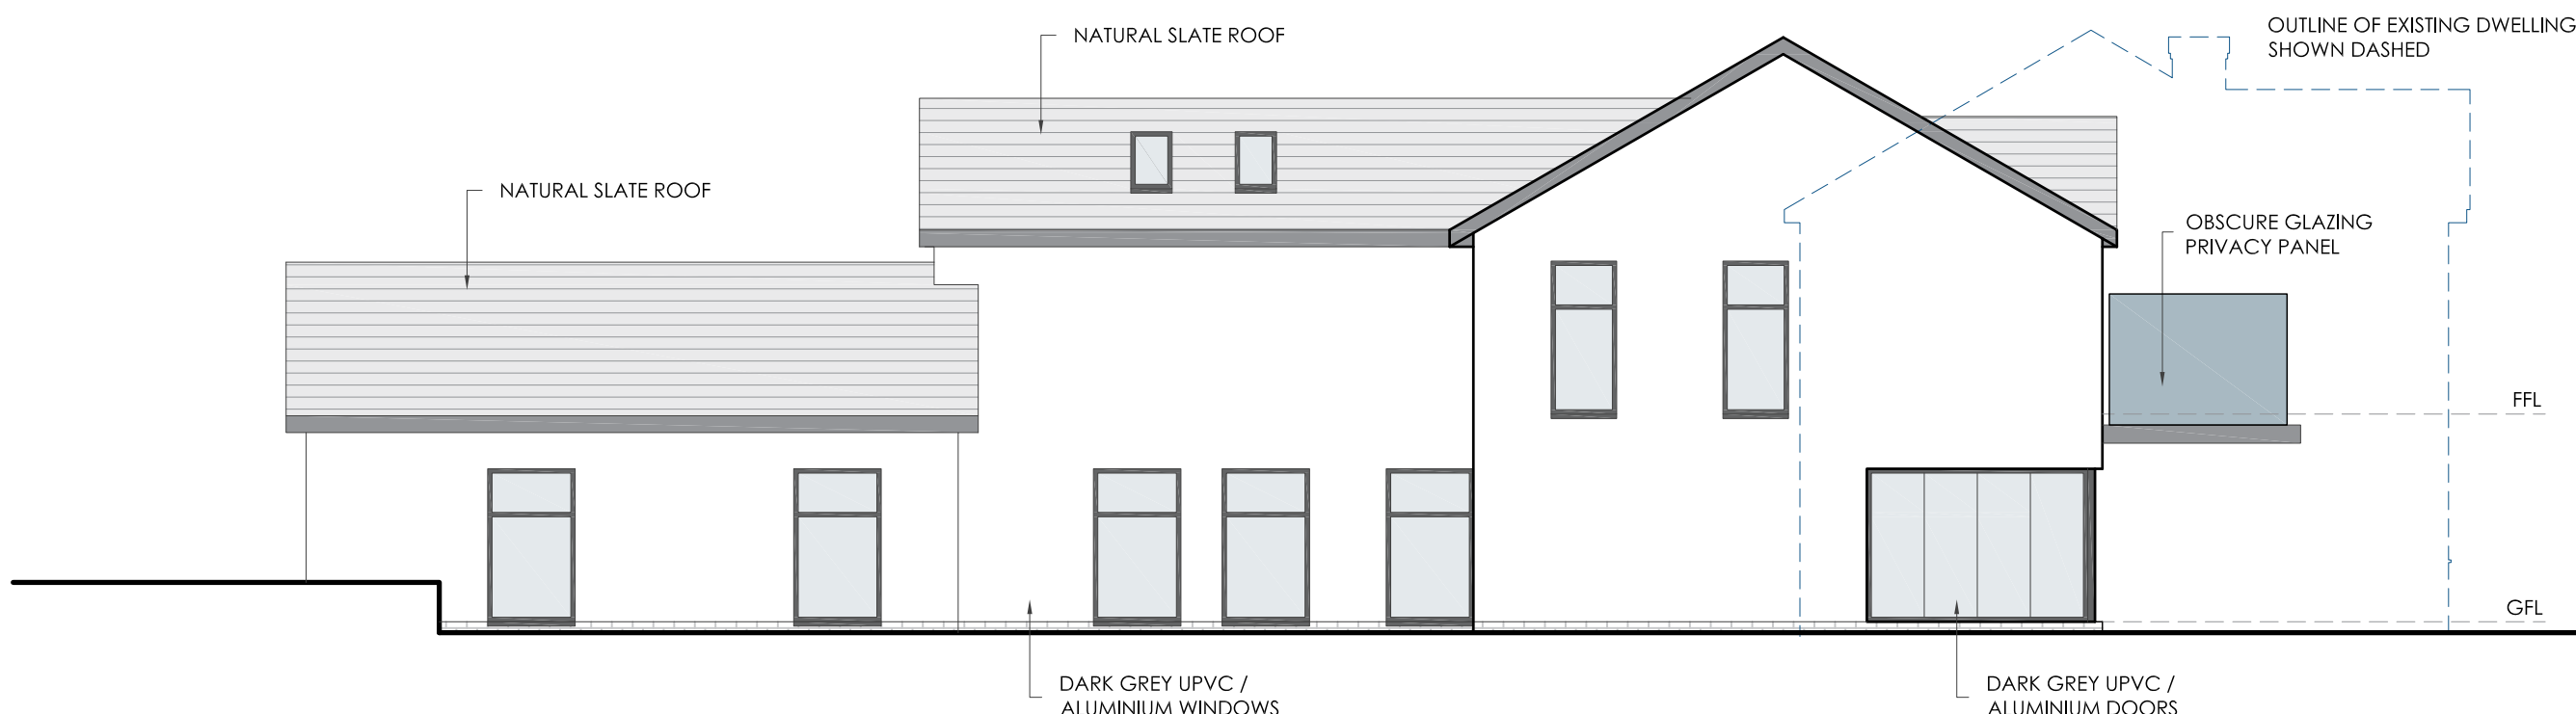

PROPOSED SIDE ELEVATION 2