



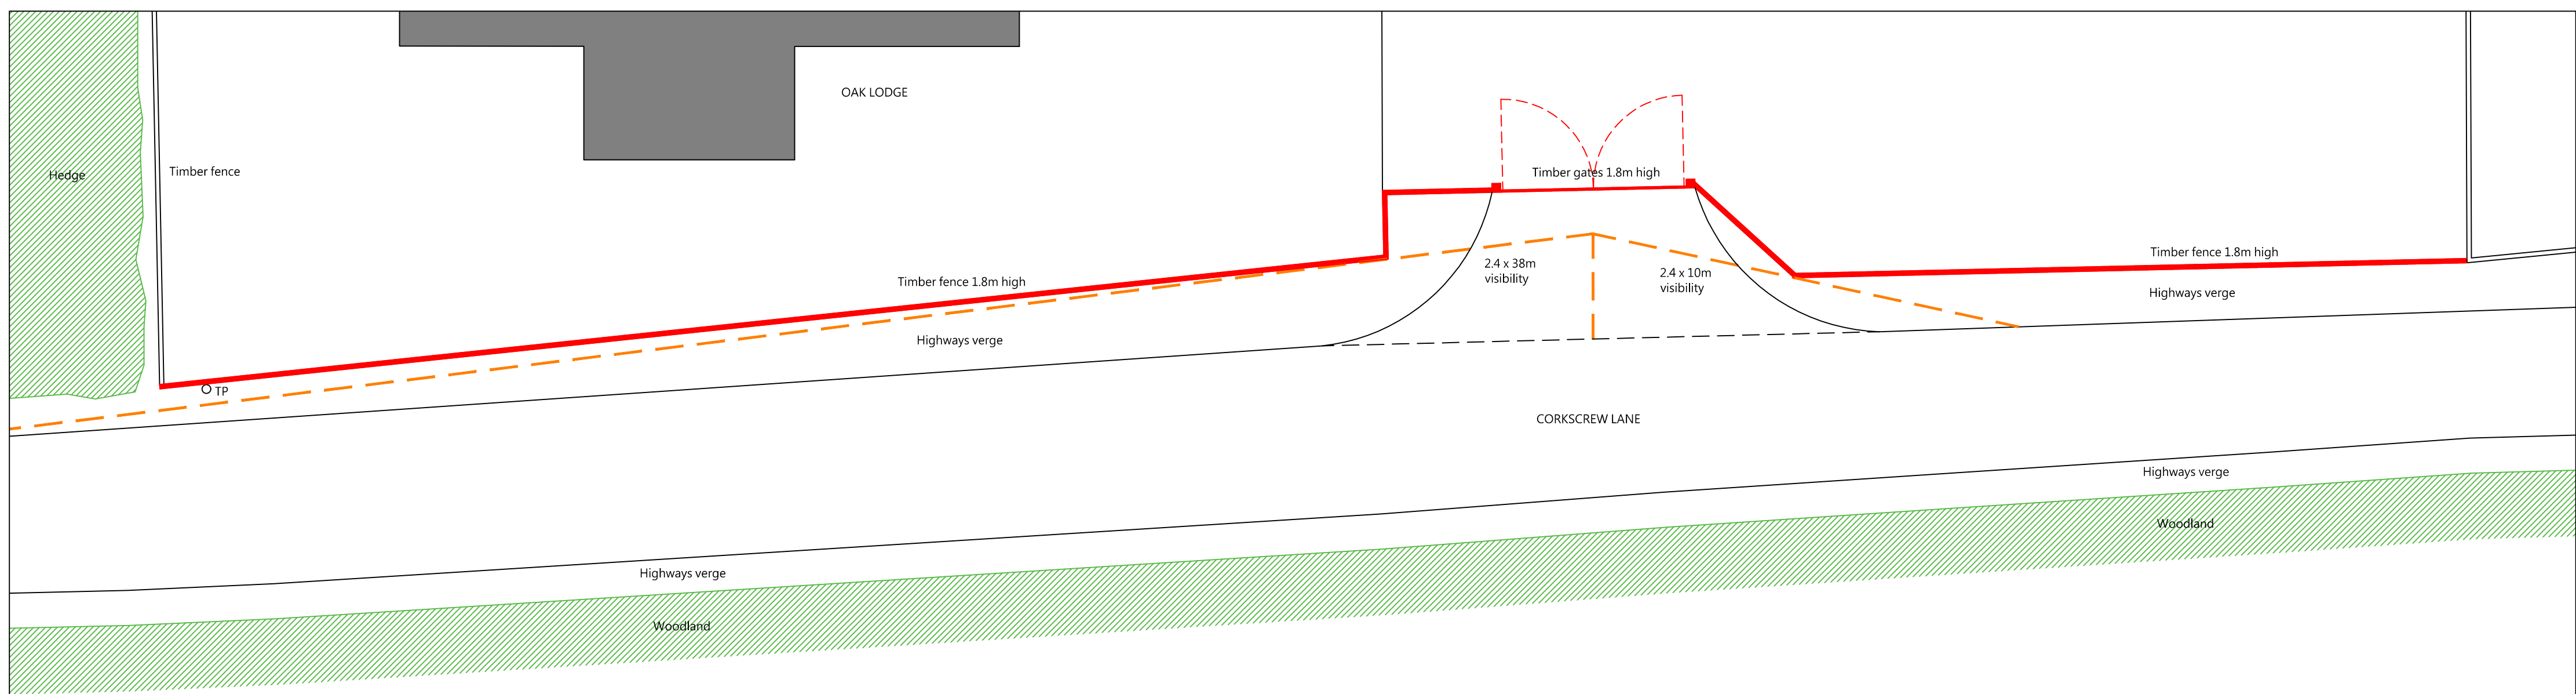

EXISTING PLAN

Application fence

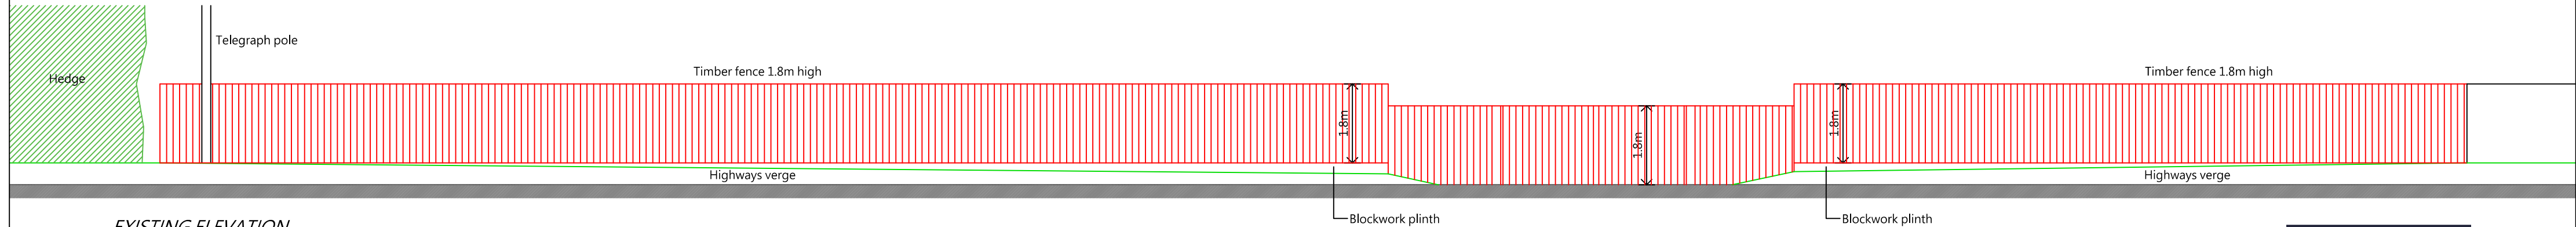

EXISTING ELEVATION

Application fence



Residential - Agricultural - Commerical			
Project	Erection of Fence & Replacement Storage Building Adjacent to Oak Lodge		
Drawing Title	Fence Plan & Elevations		
Location	Oak Lodge, Corkscrew Lane, Wrexham, LL14 6HG		
Client	William Newton-Jones Ltd		
Scale	1:100 @ A1		
Drawing No	77040 / RJC / 100	Rev	-
Drawn By	NB	Date	2022/10/31
HOGSTOW HALL, MINSTERLEY SHREWSBURY, SHROPSHIRE. SY5 0HZ Tel: 01743 791336 Fax: 01743 792770 E-mail: mail@rogerparry.net Web address: www.rogerparry.net Roger Parry & Partners LLP partnership no.OC312203 Registered Office Hogstow Hall, Minsterley, Shrewsbury, SY5 0HZ Registered in England and Wales. A list of members of the LLP is available at the above address.			