

astley.

Delivering creative branded environments
through signage, print and digital solutions



Address;
Trinity St, Rhostyllen,
Wrexham LL14 4AF

Drg: 86300
Title: External Signs


Status: **FOR REVIEW**
Drg by: Matt Date: 01/09/23

Date	Rev	Amendments
01/09/23	A	Initial proposal





Item 1
Scale 1:20 @ A3

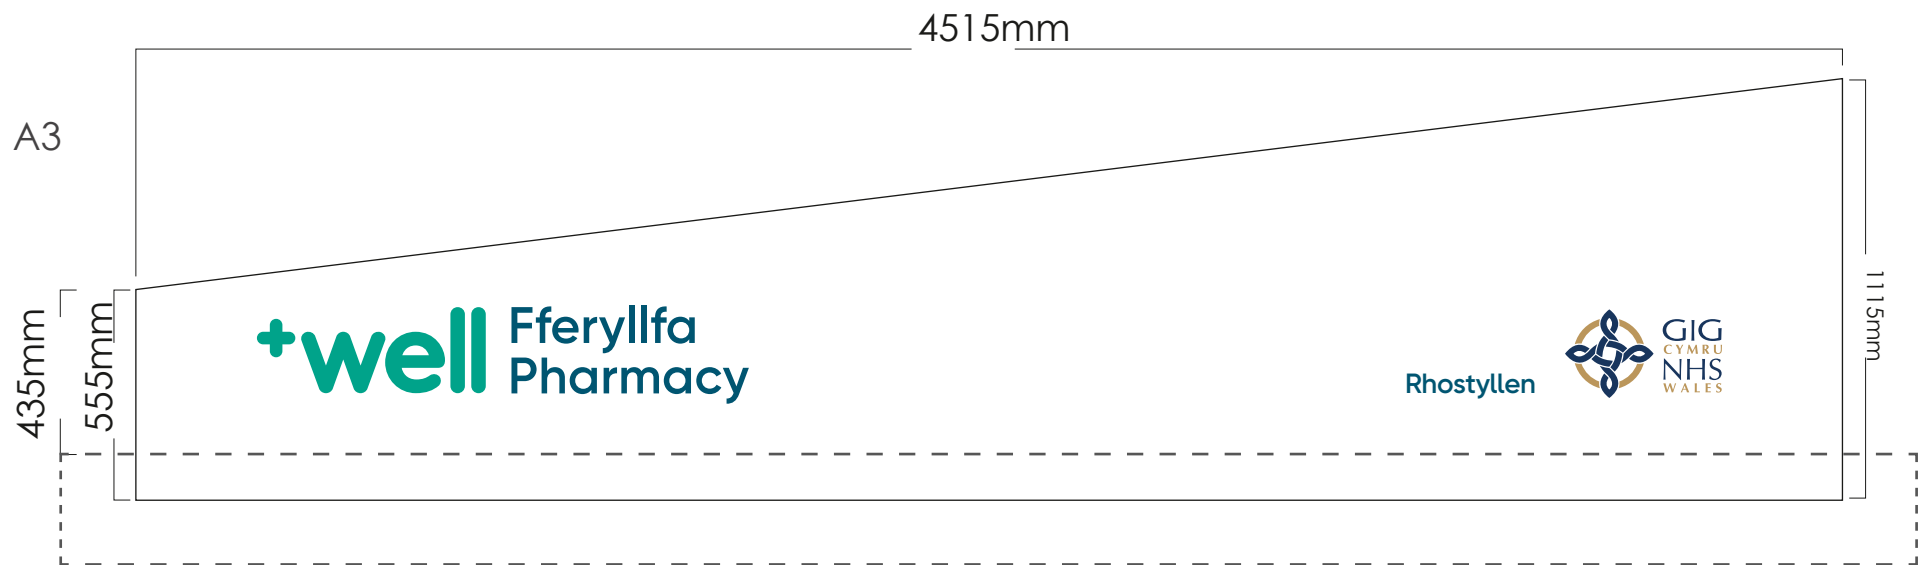

Item 1



Item 2

1No. New Non-Illuminated Dibond Fascia panel 4515 x 1115mm
narrowing to 555mm on left hand side, 25mm Returns, powder coated RAL 9003.
5mm Cut out acrylic letters with applied Vinyl lettering on stand off locators
+Well

All other text to be non illuminated face applied vinyl only
PMS 7708C, 534C, 465C

Note: 120mm of Fascia is hidden underneath the Roller Shutter

Scale 1:50 @ A3



PMS 3268 C


PMS 7708 C

RAL 9003


PMS 534 C

PMS 465 C

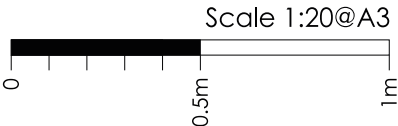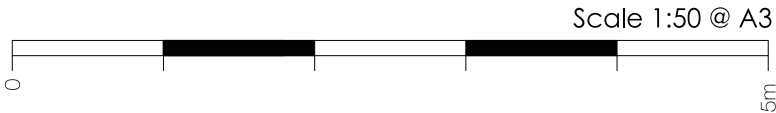

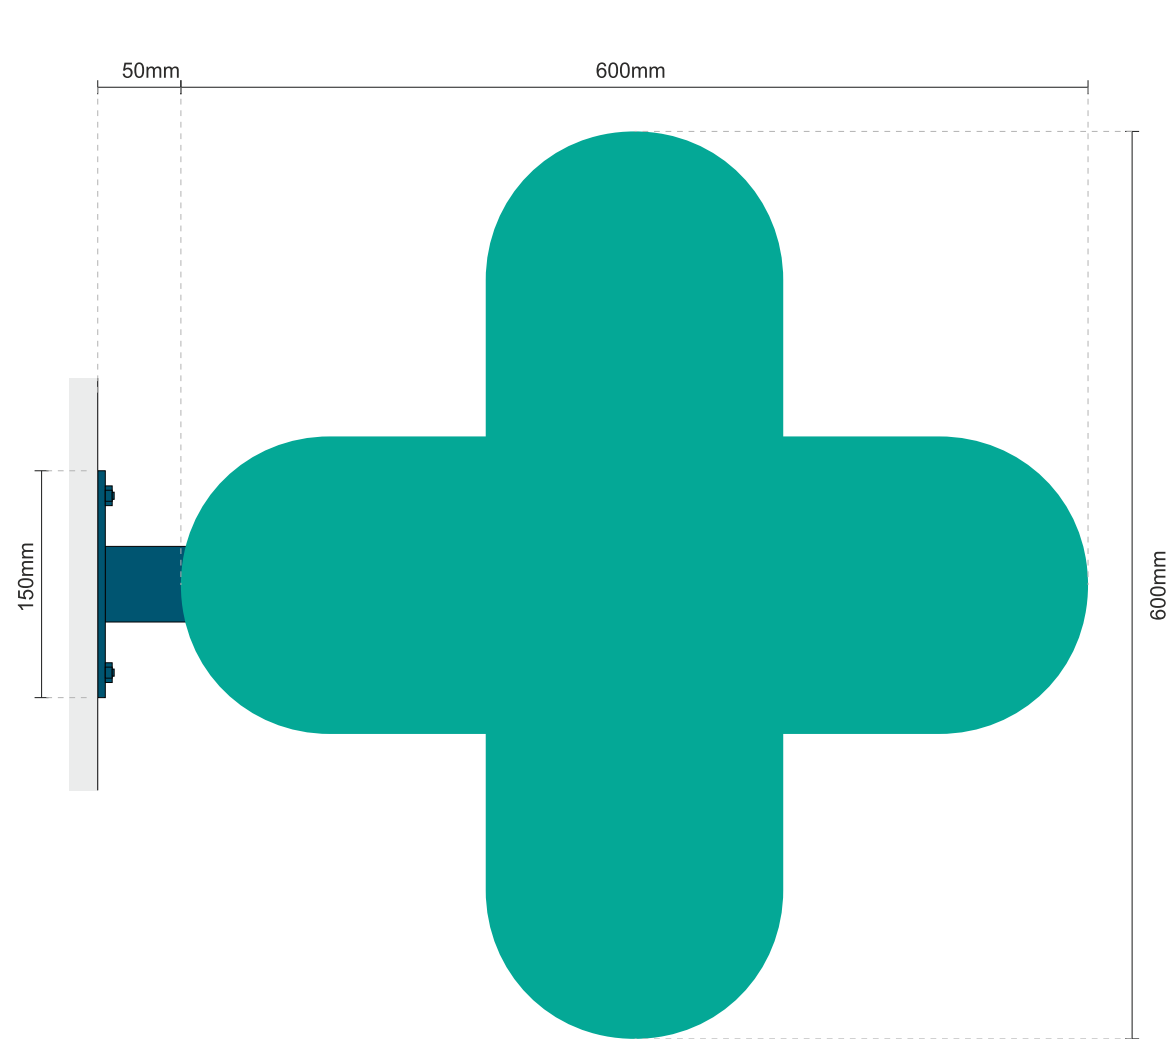

Face view
Scale 1:5 @ A3

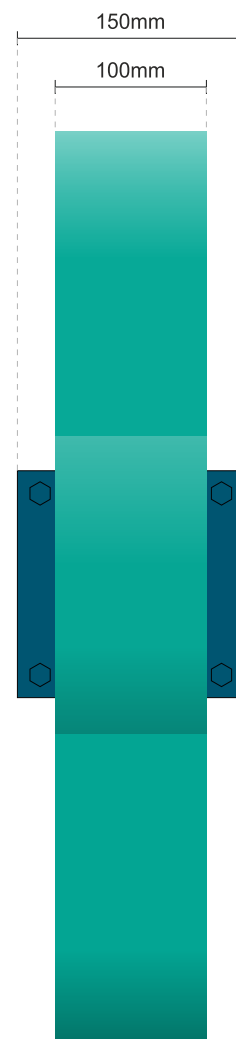

End view
Scale 1:5 @ A3

1 no. new internally illuminated projecting sign

Both faces to be cut from acrylic and face applied with vinyl to match PMS 3268C
Fixed to returns fabricated from aluminium and powder coated to match PMS 3268C
Internally illuminated bt cool white LEDs giving face illumination


Bracket and plate powder coated to match PMS 7708C

Plus to be fitted to suitable framework and fitted to new/existing fascia by 5mm thick fixing plate

Note: Electrical feed to be brought to sign position by others

*Sign static face illumination.
Illumination levels less than 300cd/m²*

Height FFL to bottom - approx. 3050mm

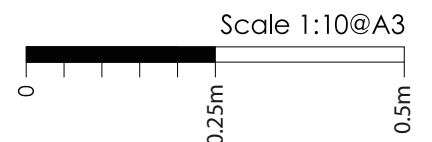



Item 1 - Fascia

Item 2 - Projection Sign

The Pharmacy
Trinity Street,
Rhostyllen,
Wrexham
LL14 4AF

OS MasterMap 1250/2500/10000 scale
Monday, September 4, 2023, ID: LAT-01123596
www.latitudemaps.co.uk
1:1250 scale print at A4, Centre: 331425 E, 348730 N
©Crown Copyright Ordnance Survey. Licence no. AC0000806982

