






Front Elevation
1 : 100

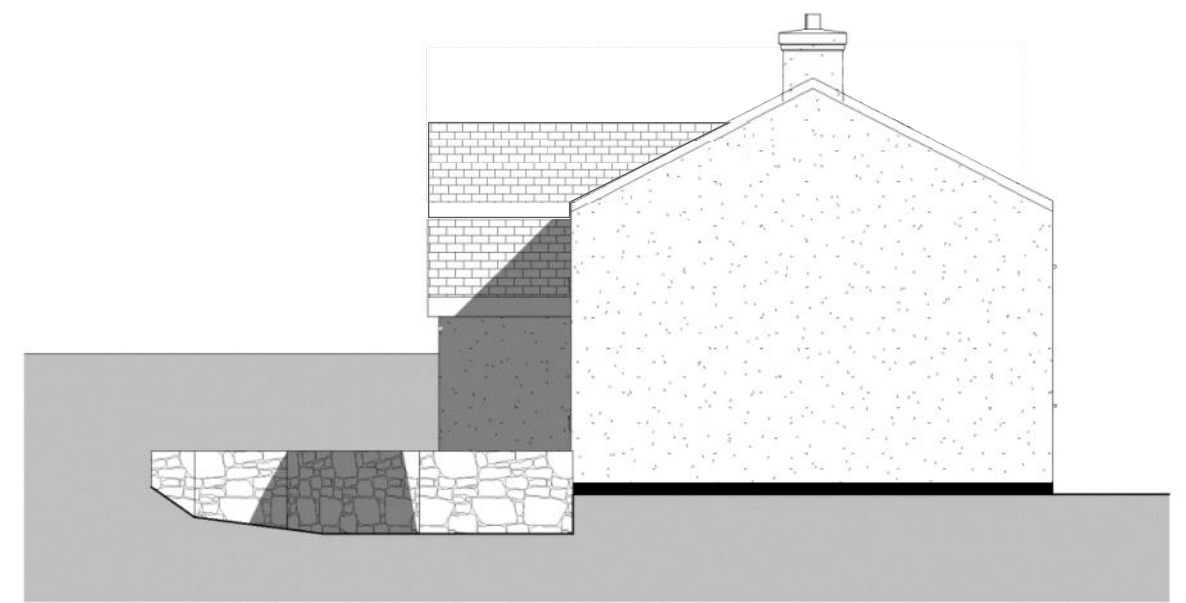

Side Elevation
1 : 100

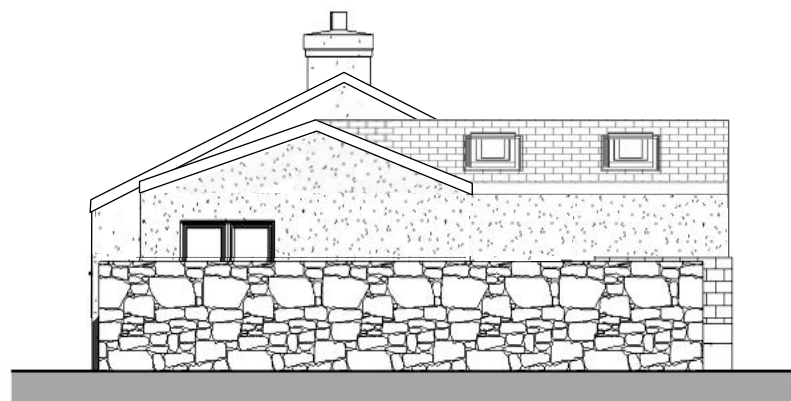

Side Elevation
1:100

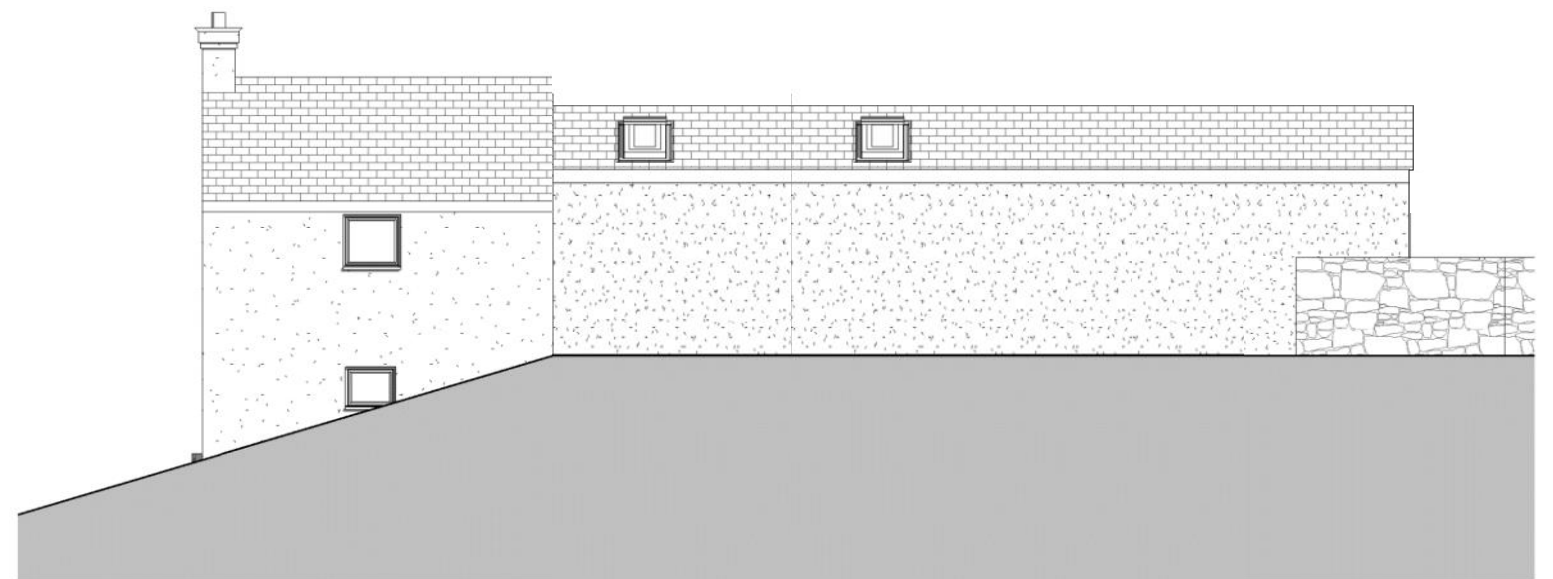

Rear Elevation
1 : 100