


Ordnance Survey (c) Crown Copyright 2021. All rights reserved. Licence number 100022432

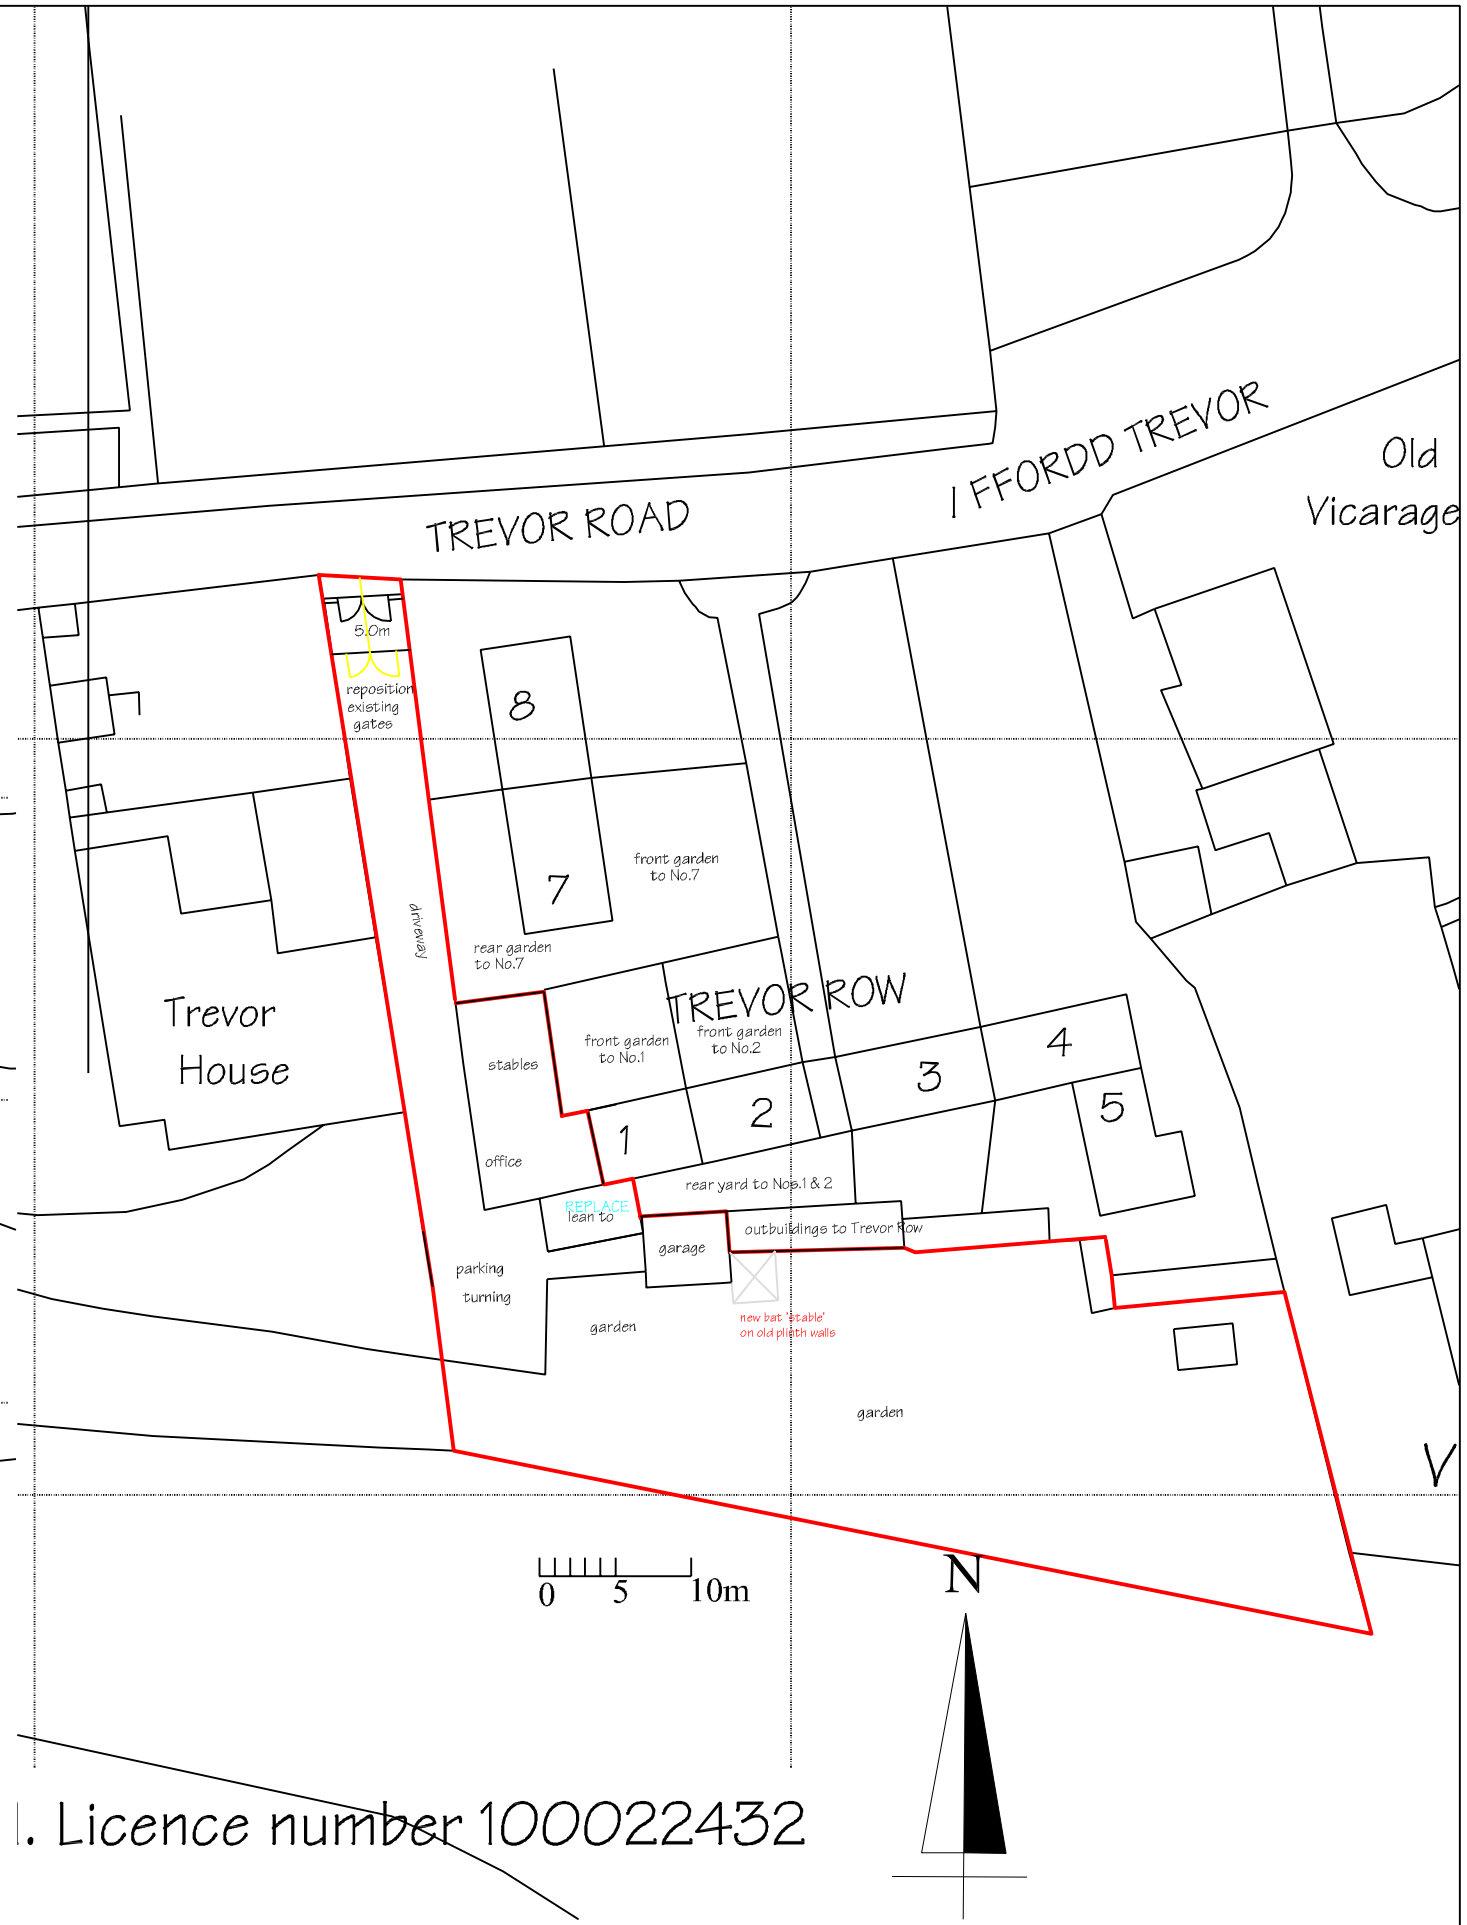

. Licence number 100022432

ANDREW DESIGN SERVICE
architects, surveyors & planning consultants.
4A Station Avenue, Chirk, Wrexham. LL14 5LS Tel/Fax: 01691 777025

Project	Former Estate Office & Stables, Trevor Row, Chirk, LL14 5HE		
Drawn by	MCA	Date: 27 / 03 / 2023	©
DWG		Scale	
Dwg Ref:	PL01	Revision	a) 02/06/2023 - bat stable text on Block Plan enlarged for readability

PL01a LOCATION PLAN and BLOCK PLAN
Scale 1:1250 and 1/500 @A3