




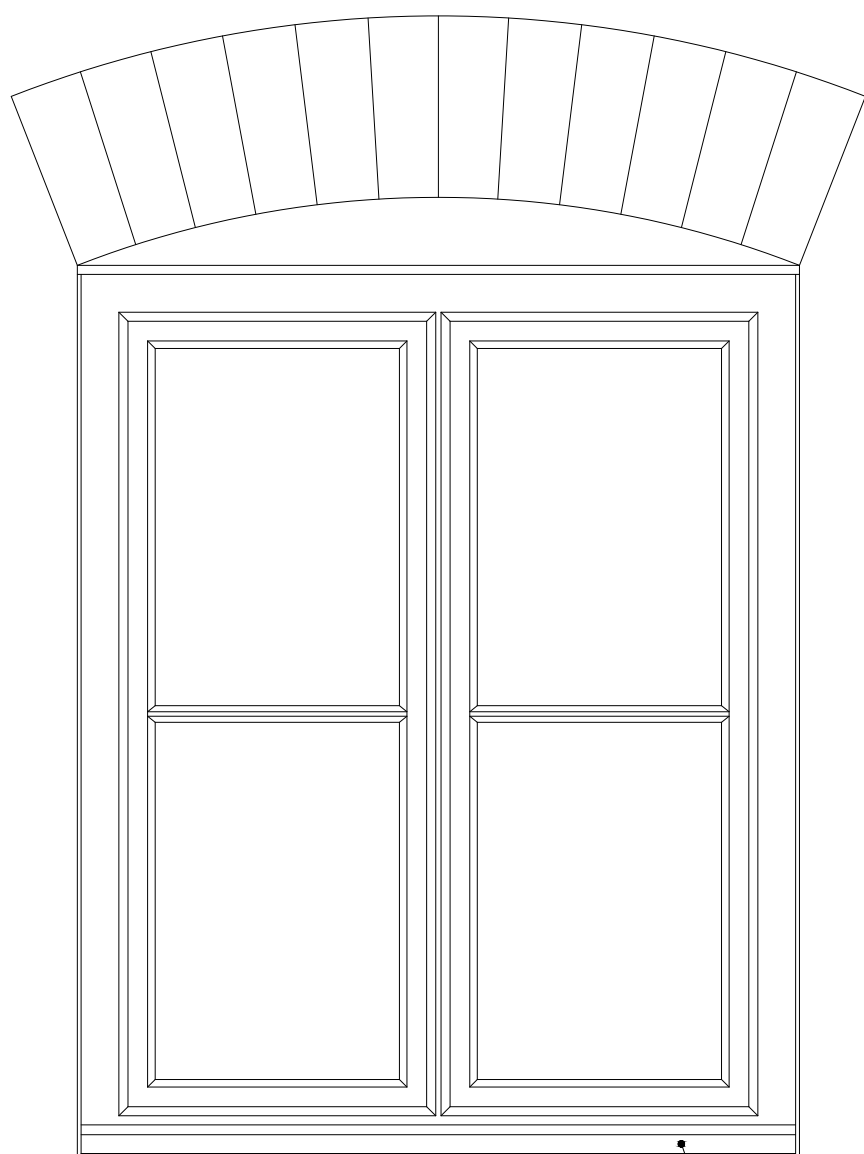

hardwood subcill

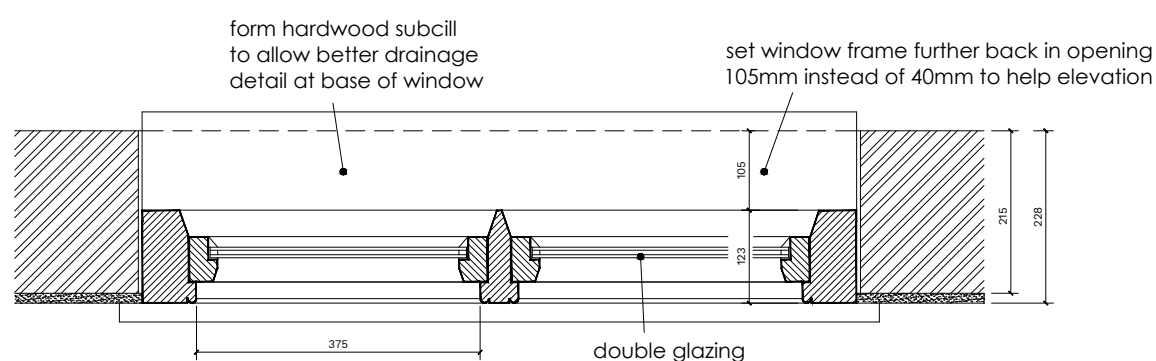

PLAN

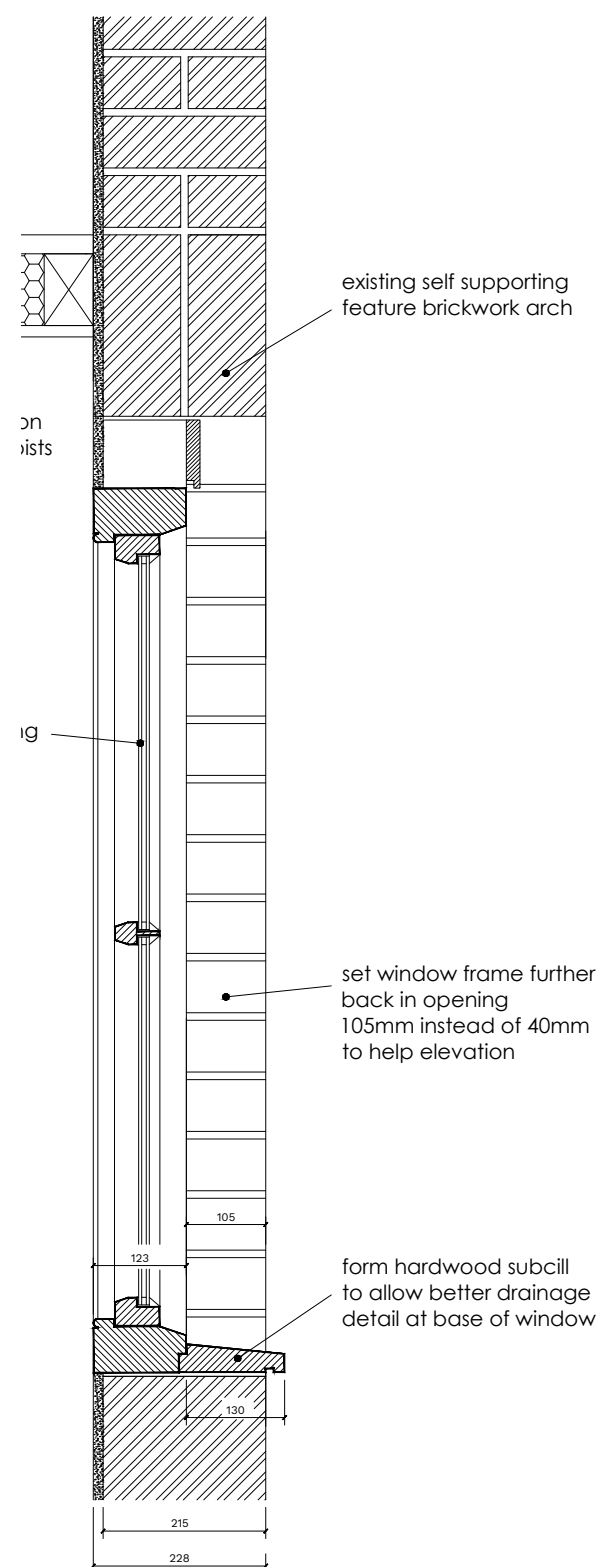

SECTION

CLIENT: CLARE GRICE		STATUS: PLANNING				RIBA  Chartered Practice BEECH HOUSE SHREWSBURY BUSINESS PARK SHREWSBURY SHROPSHIRE SY2 6FG TEL: 01743 271697 shrewsbury@berrys.uk.com www.berrys.uk.com		A		Amend Status to Planning Issue		20.04.23		OH		PF			
PROJECT: MOSS VILLA, CHAPEL LANE BRONINGTON, WHITCHURCH SHROPSHIRE SY3 3HR		SCALE @ A3: 1:10		DRAWN BY: OH				CHKD BY: PF		DATE: 04.04.23		REV		DESCRIPTION		DATE		BY	
DRAWING: JOINERY DETAILS PROPOSED WINDOWS GW02 & GW03		DRAWING No: SA47065 -BRY-XX - DT- A - 006 _A				REVISION:													