

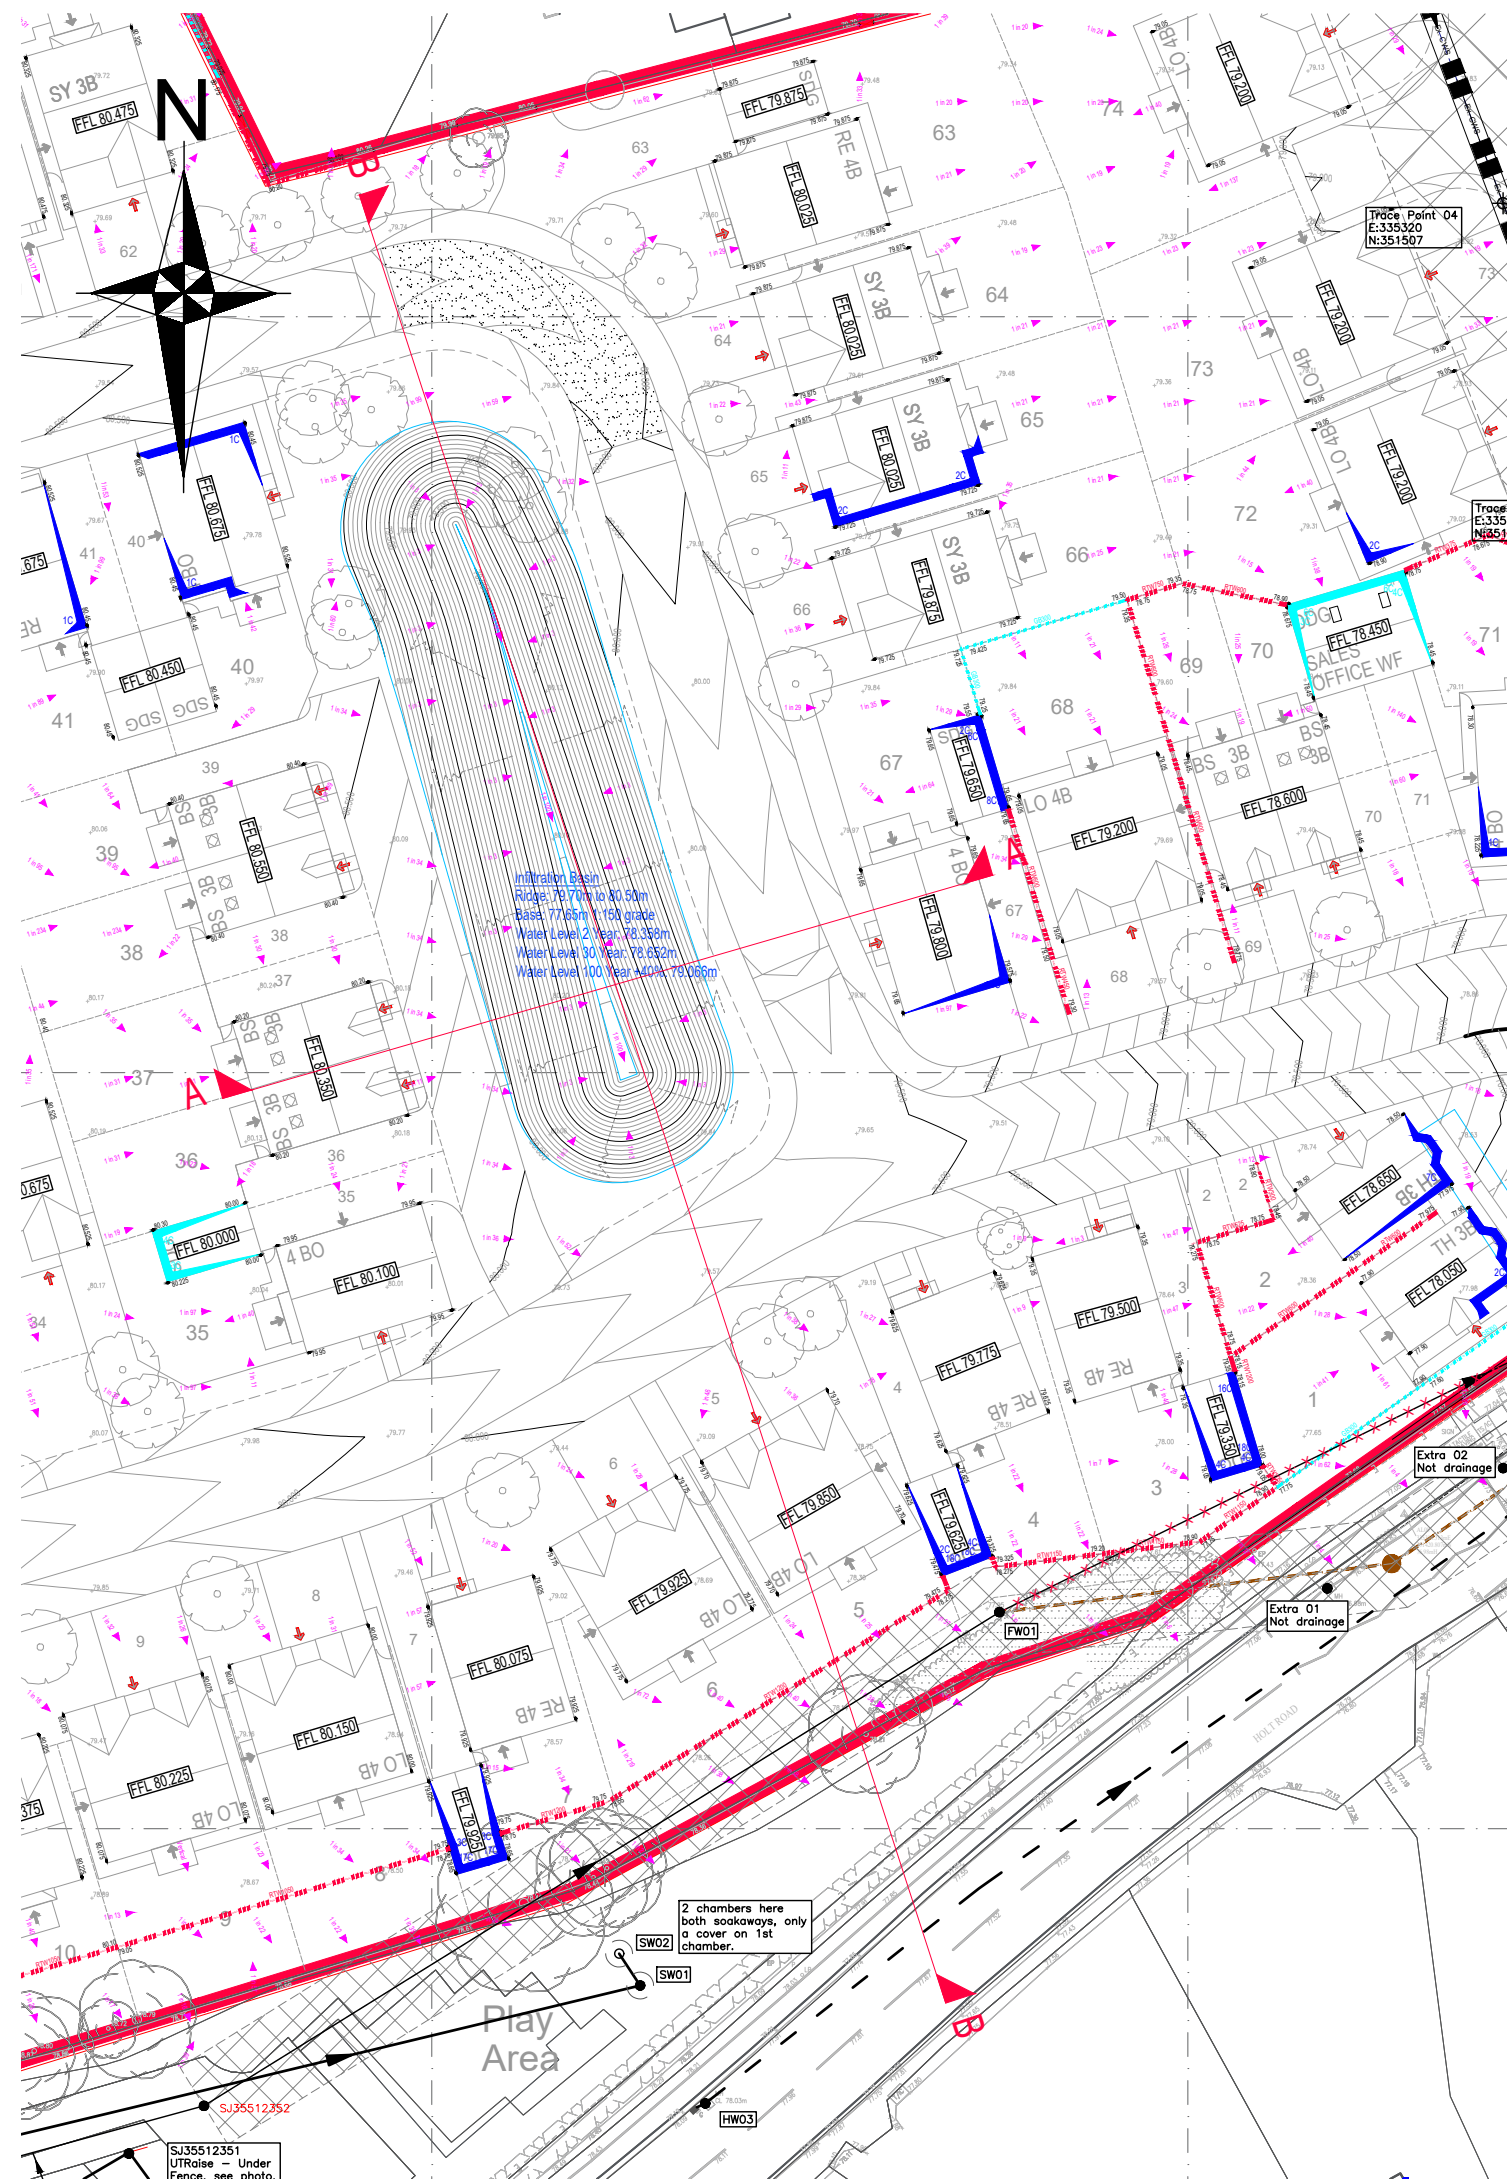


Holt Road, WREXHAM

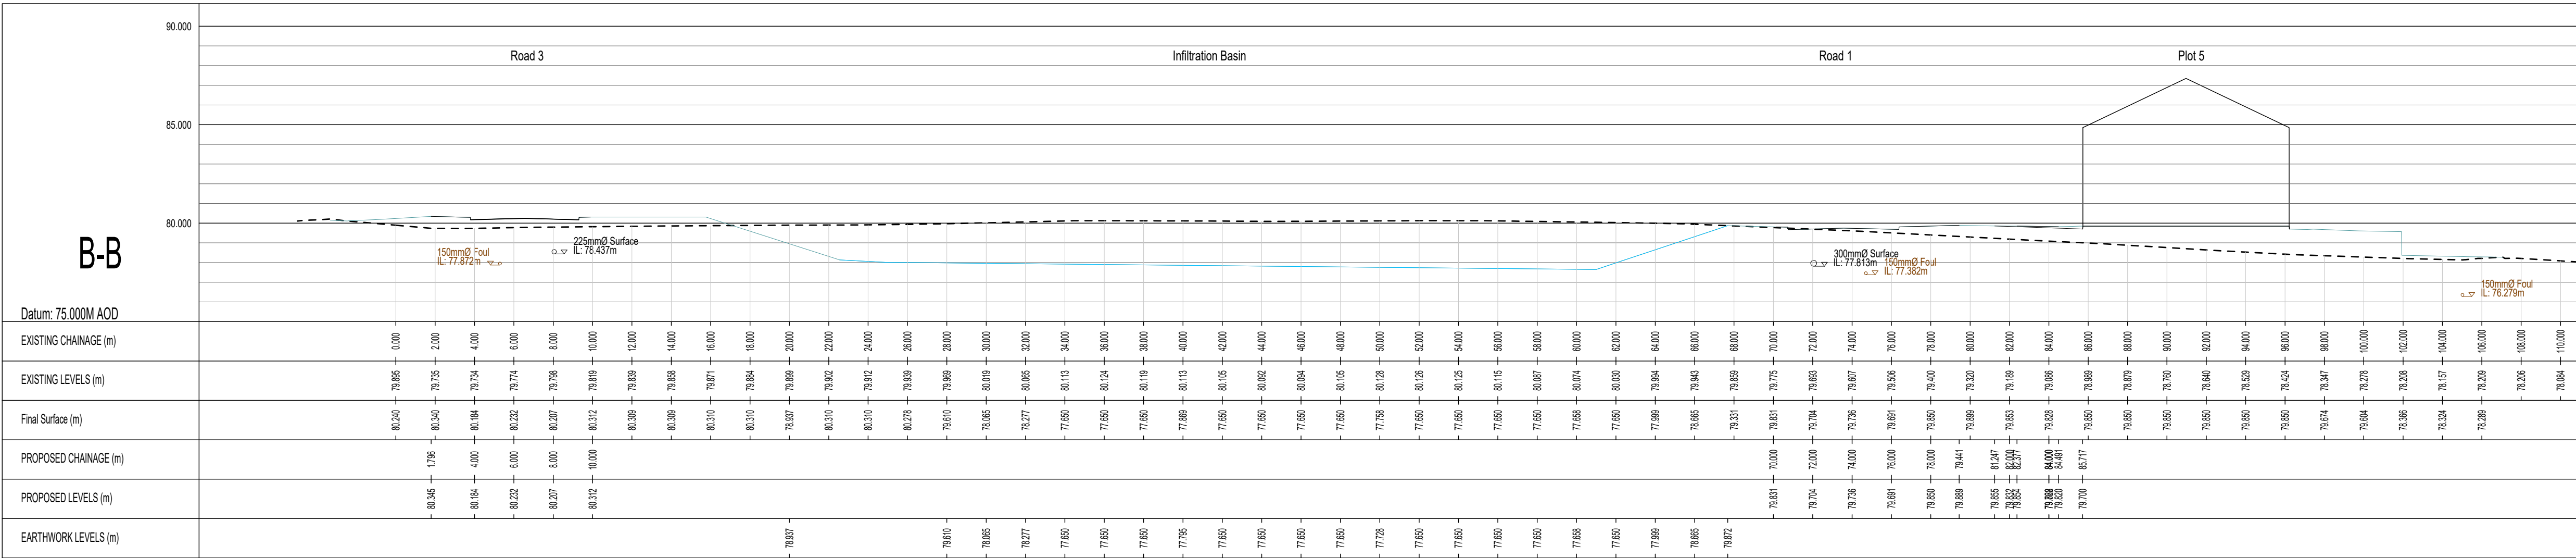

For Information

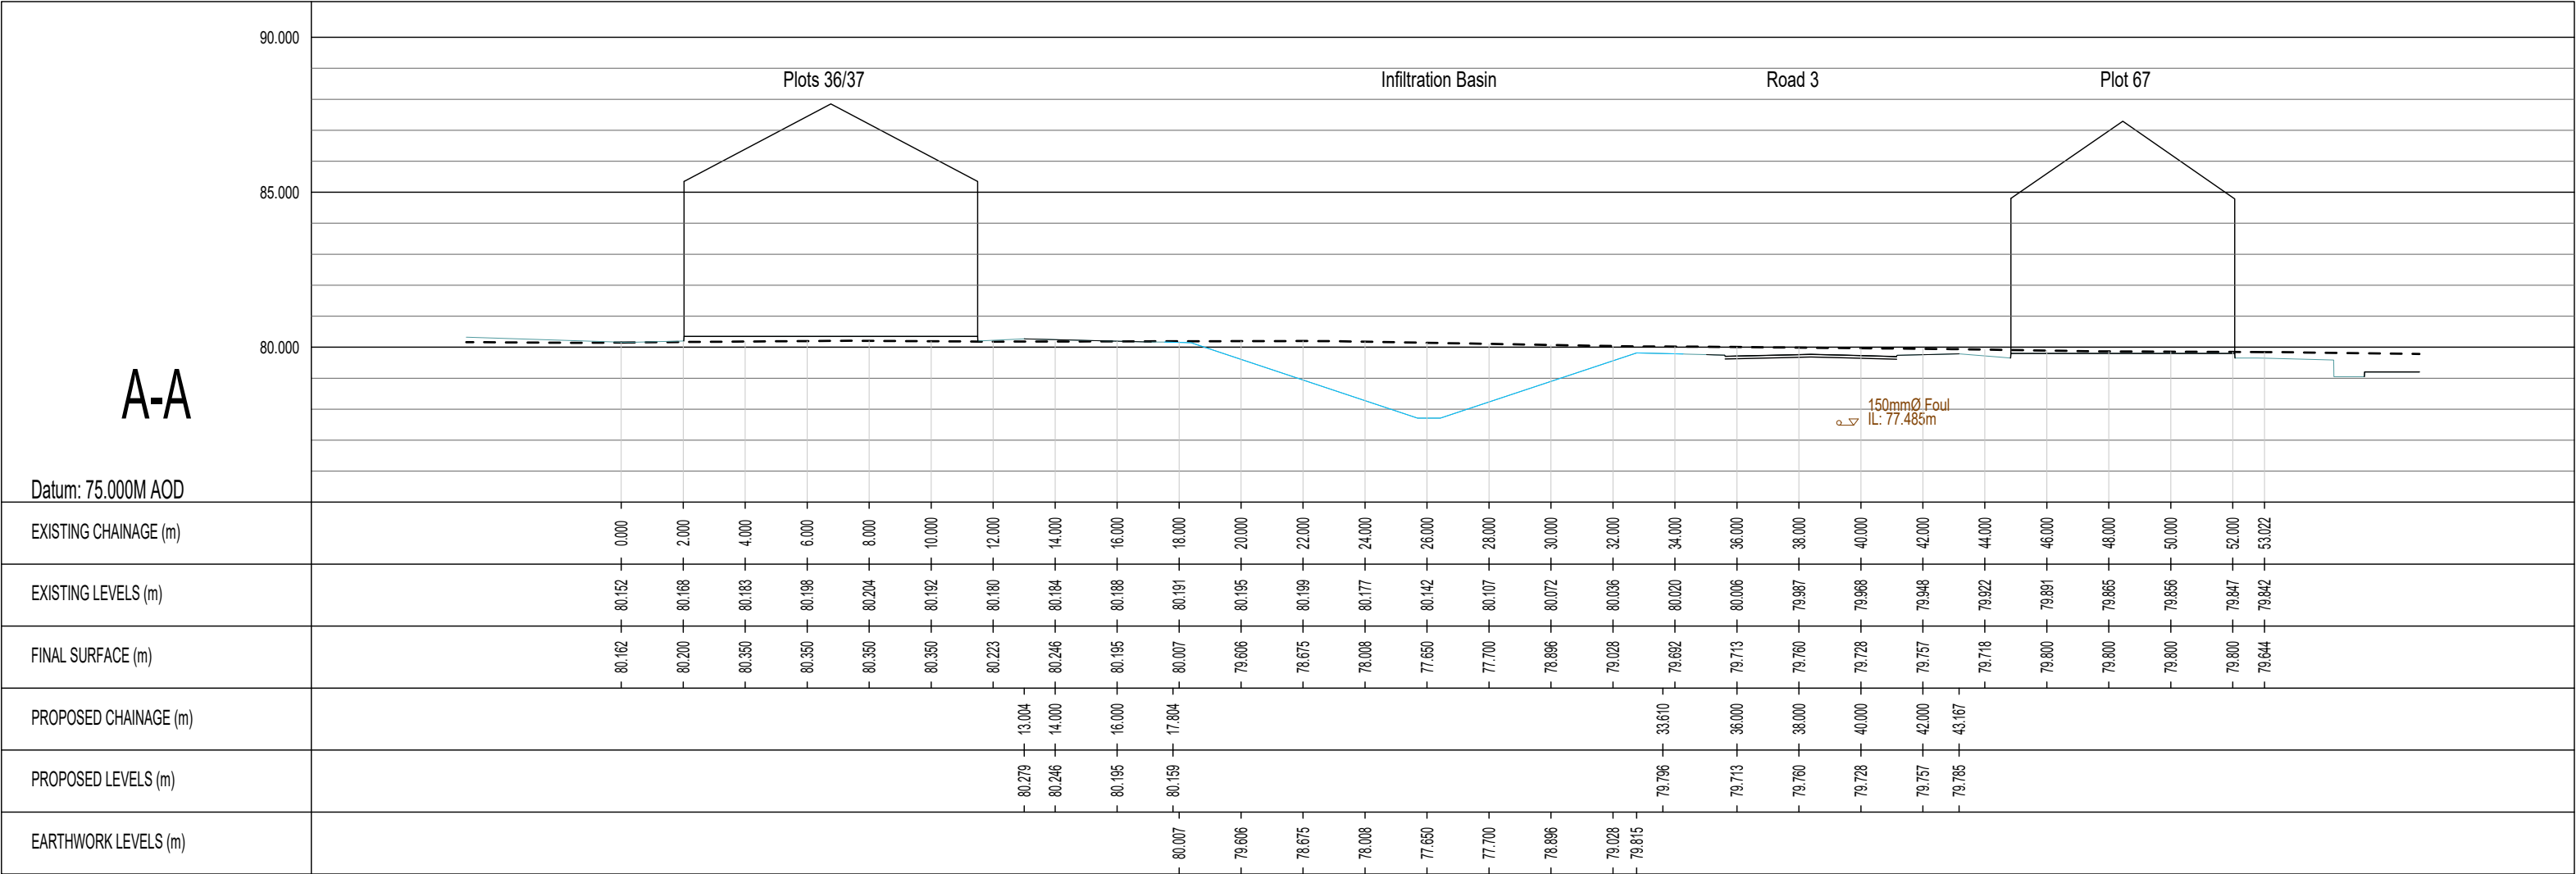

Key

- RTW1800
- FOE450
- GB300
- 2C (2 courses)
- 2C (2 courses)
- 450 Step in Slab
- Steps
- 1 in 30
- 101.15
- 102.15
- FFL 103.15

Retaining Wall
Flag on Edge
Gravel Board
Underbuild
Tanking
Step in Slab
Steps to Footpath
Proposed Gradient
Existing Ground Level
Proposed Ground Level
FFL

Fencing or guardrails are required to all retainers retaining 600mm in height or over.

C	Nov 2023	Attenuation basin updated to latest layout	NR
B	Nov 2023	Attenuation basin moved away from drive	NR
A	Nov 2023	Attenuation basin moved away from highway	NR
Rev	Date	Revision	By

© This drawing is the copyright of Mono Civil Design Consultants Limited and shall not be altered, copied, photographed or reproduced in any way without the written authority of Mono Civil Design Consultants Limited



20 Leafed Road • Daley • Stockport • SK12 2JF
Phone: 07912 091506
www.monocivildesignconsultants.co.uk

Project	Bellway Homes Holt Road, WREXHAM		
Title	Site Appraisal Sections Through Basin		
Scale @ A1	1:500	Date	October 2023
Drawn	NR	Chk	
		Drg No	509-APP5
			C