




Legend

 Construction Site Boundary

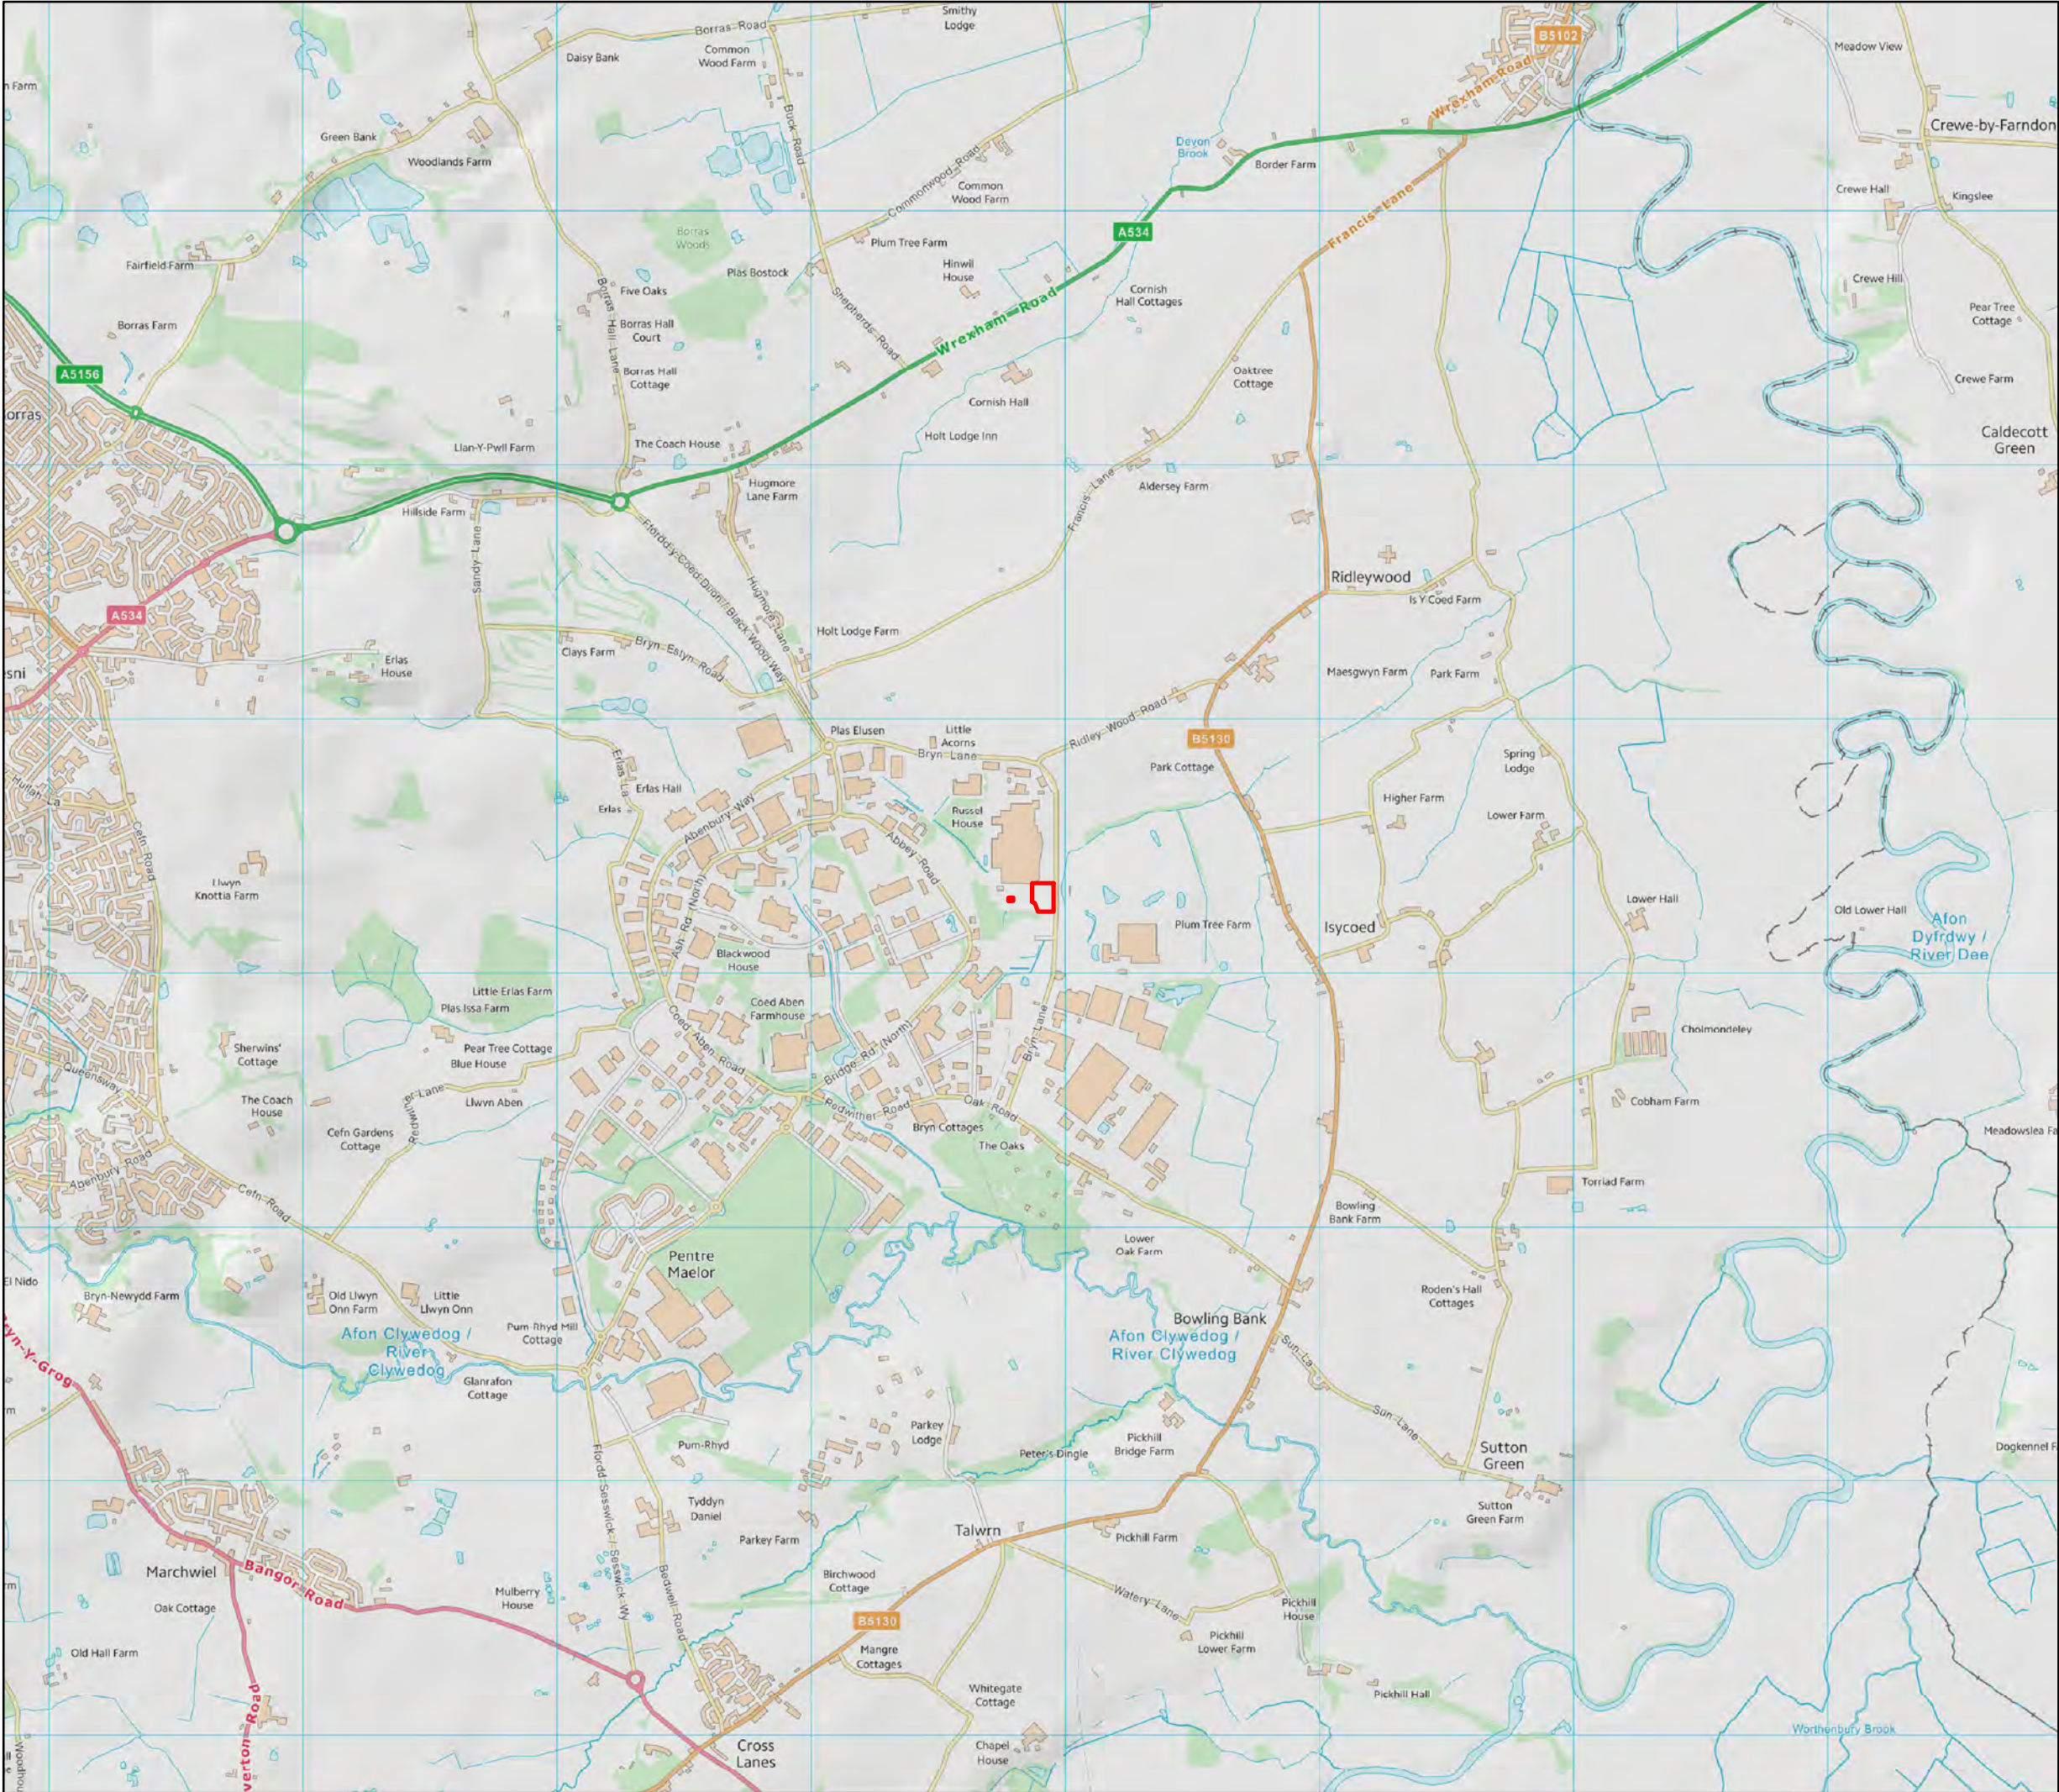

Kellogg's


Site Name:
Kellogg's Wrexham Industrial Estate

Drawing Name:
**GCN Figure B1
Site Location Plan**

Drawn By: NG	Scale @ A3: 1:25,000	
Date: 21/01/2019	Drawing No: B1	



Legend

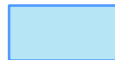-  Construction Site Boundary
-  Standing Water



Kellogg's

Site Name:
Kellogg's Wrexham Industrial Estate

Drawing Name:
**GCN Figure C4
Survey Map**

Drawn By: NG	Scale @ A3: 1:3,000
-----------------	------------------------

Date: 21/01/2019	Drawing No: C4
---------------------	-------------------



Legend

Construction Site Boundary

Standing Water

Hibernacula

Kellogg's

Site Name:

Kellogg's Wrexham Industrial Estate

Drawing Name:

**GCN Figure E2.1
Habitat Measures**

Drawn By:	Scale @ A3:	
NG	1:1,250	
Date:	Drawing No:	
21/01/2019	E2.1	