


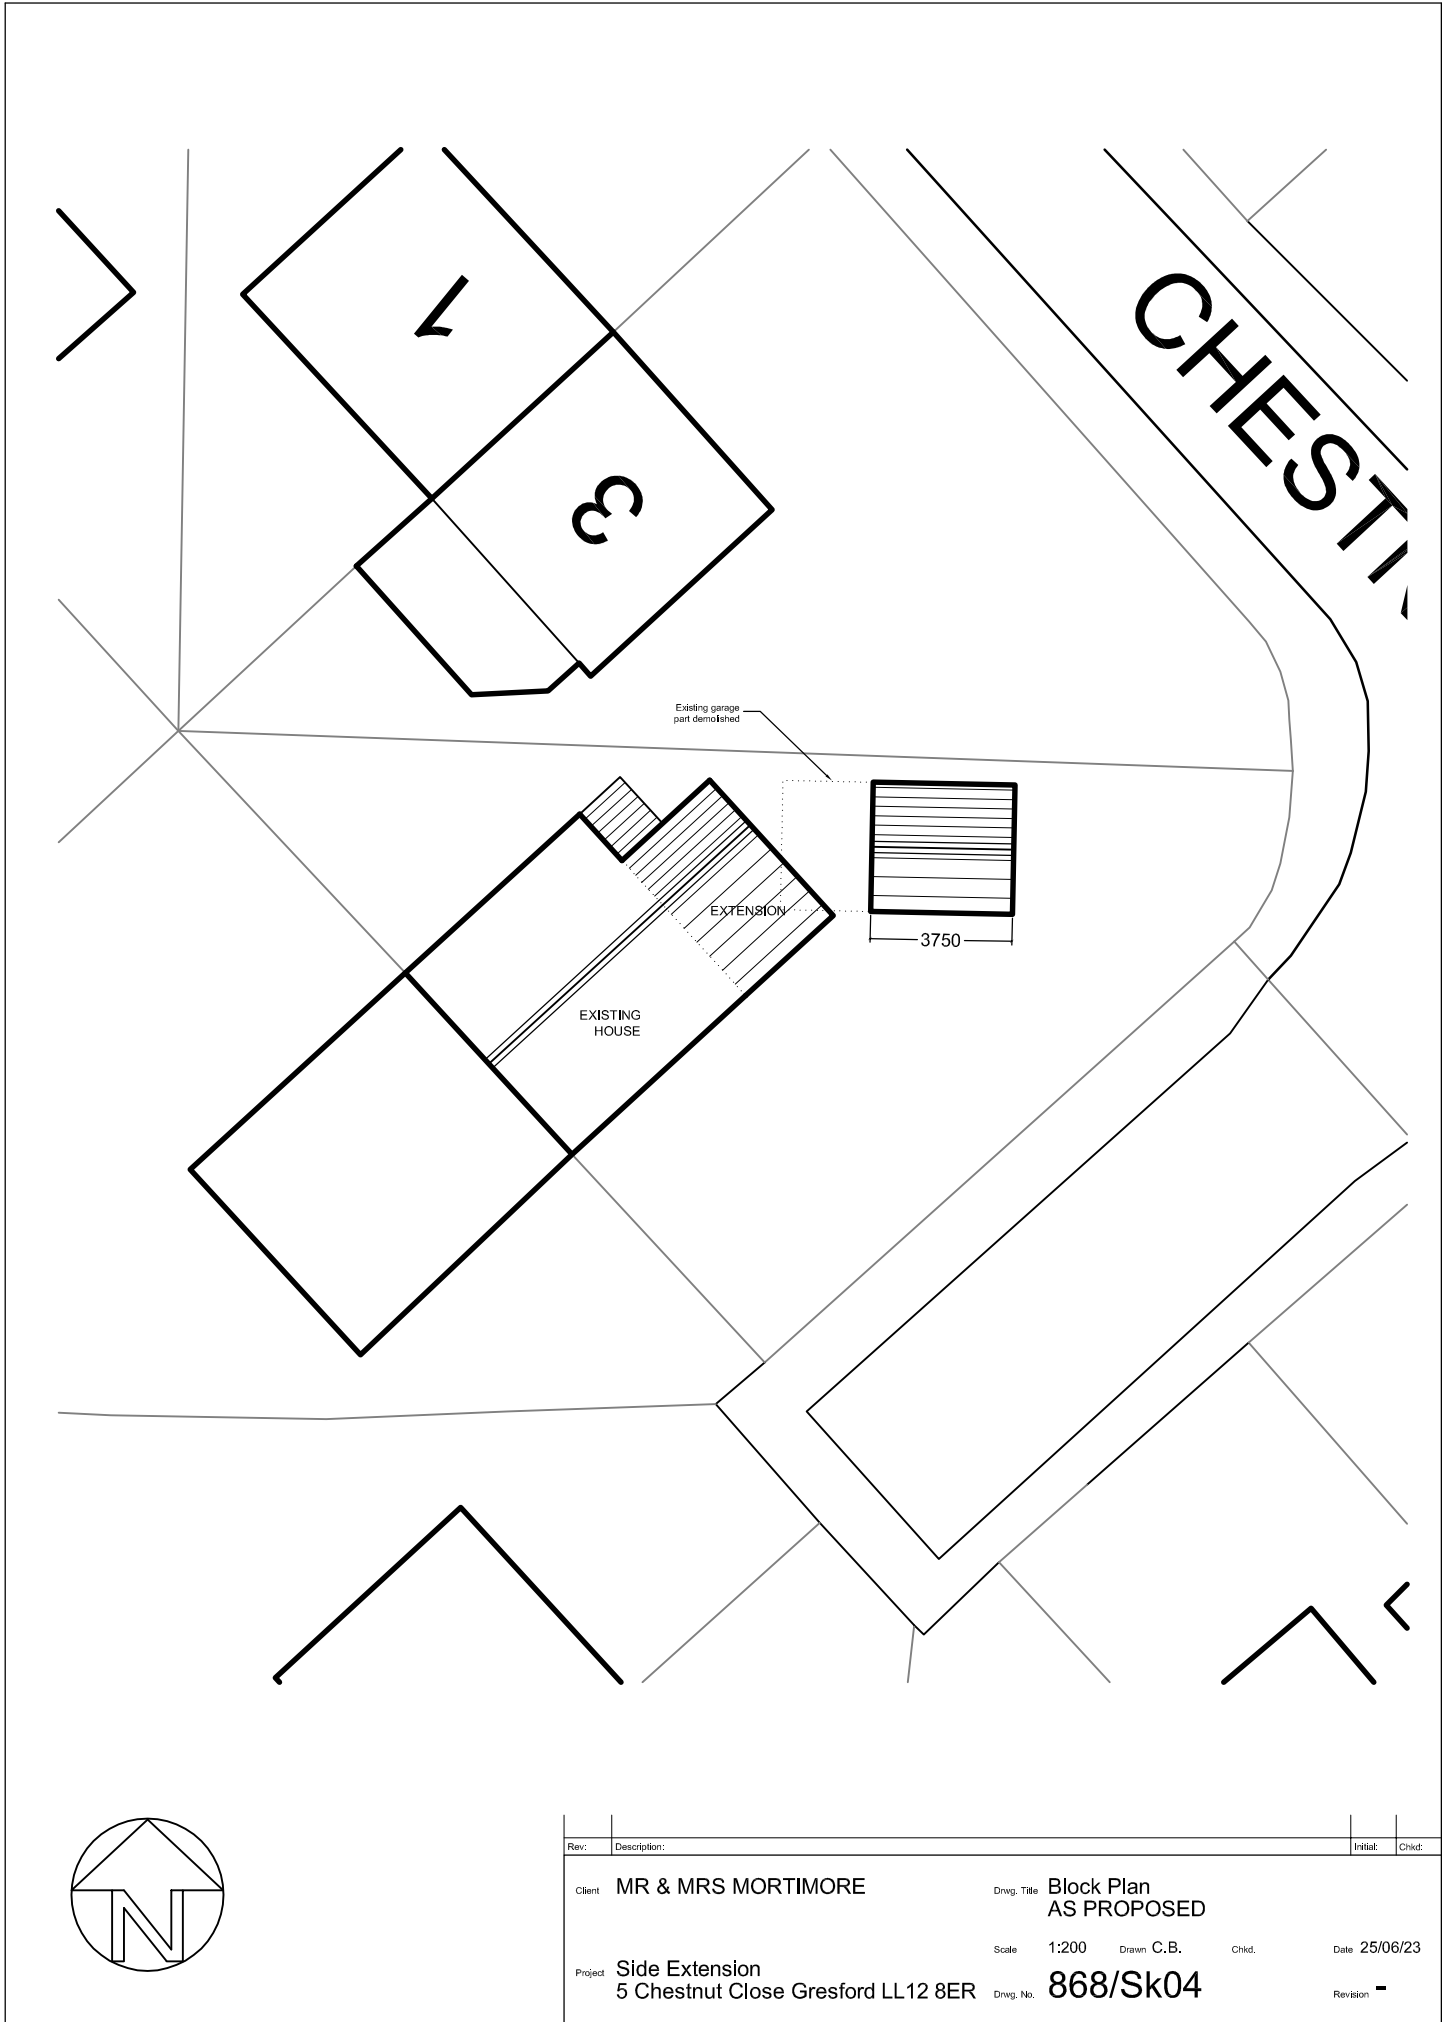

0 10 20 50mm NATURAL SCALE

ORIGINAL DRAWING SIZE 297 x 210 (A4)

Rev.	Description:	Initial:	Chkd:
Client	MR & MRS MORTIMORE	Drwg. Title	Block Plan AS PROPOSED
Project	Side Extension 5 Chestnut Close Gresford LL12 8ER	Scale	1:200
Drwg. No.	868/Sk04	Drawn	C.B.
		Chkd.	
		Date	25/06/23
		Revision	-